C:\Users\cmuir\appdata\local\temp\AcPublish7544\13134 Existing Erosion Conditions.dwg Nov 22, 2013 - 11:42am

Print Date:		Sheet Revisions			Loris and Associates, Inc. 618 W. South Boulder Road, Suite 200 Louisville, Colorado 80027 303.444.2073 www.LorisandAssociates.com	CITY OF BOULDER Open Space & Mountain Parks	As Constructed
File Name:		Date:	Comments	Init.			No Revisions:
Horiz. Scale:	Vert. Scale: As Noted						Revised:
Unit Information	Unit Leader Initials						Void:

COB-OSMP FLOOD DAMAGE MITIGATION-SOUTH MESA EXISTING EROSION CONDITIONS			Project No./Code
			SOUTH MESA
Designer: SJB	Structure Numbers		279 – 13134
Detailer: LX			
Sheet Subset:	Subset Sheets:		Sheet Number 2

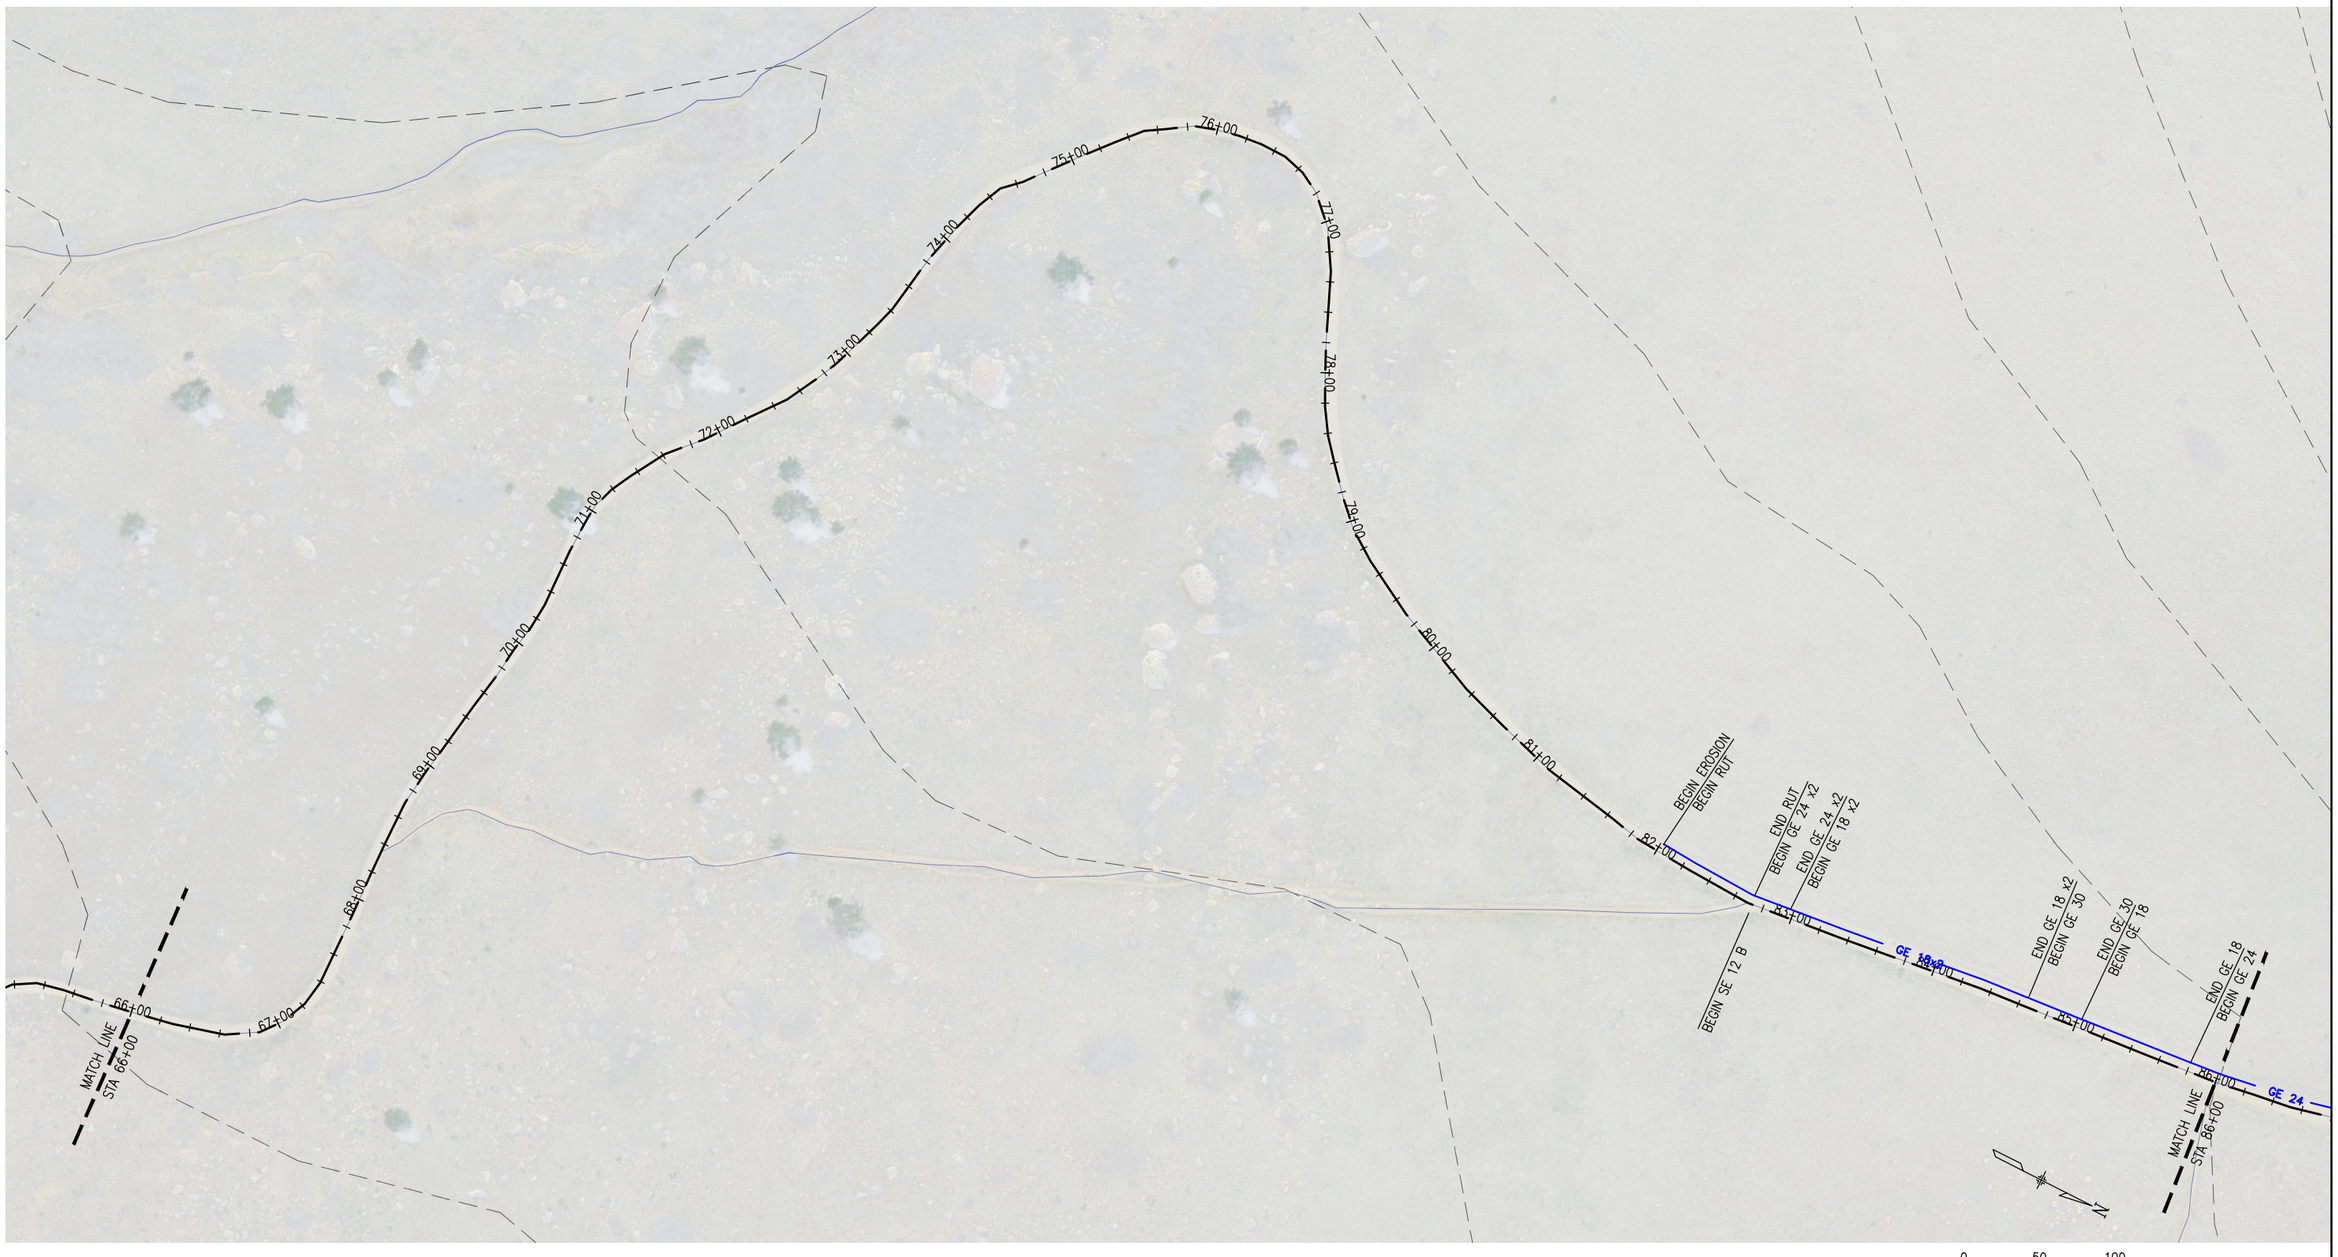

Print Date:		Sheet Revisions			Loris and Associates, Inc. 818 W. South Boulder Road, Suite 200 Louisville, Colorado 80027 303.444.2075 www.LorisandAssociates.com	CITY OF BOULDER Open Space & Mountain Parks	As Constructed
File Name:		Date:	Comments	Init.			No Revisions:
Horiz. Scale:	Vert. Scale: As Noted						Revised:
Unit Information	Unit Leader Initials						Void:

COB–OSMP FLOOD DAMAGE MITIGATION–SOUTH MESA
EXISTING EROSION CONDITIONS

Designer:	SJB	Structure Numbers	
Detailer:	LX		
Sheet Subset:		Subset Sheets:	

Project No./Code: SOUTH MESA
279 – 13134
Sheet Number 3

C:\Users\cmuir\appdata\local\temp\AcPublish_7544\13134 Existing Erosion Conditions.dwg Nov 22, 2013 - 11:42am

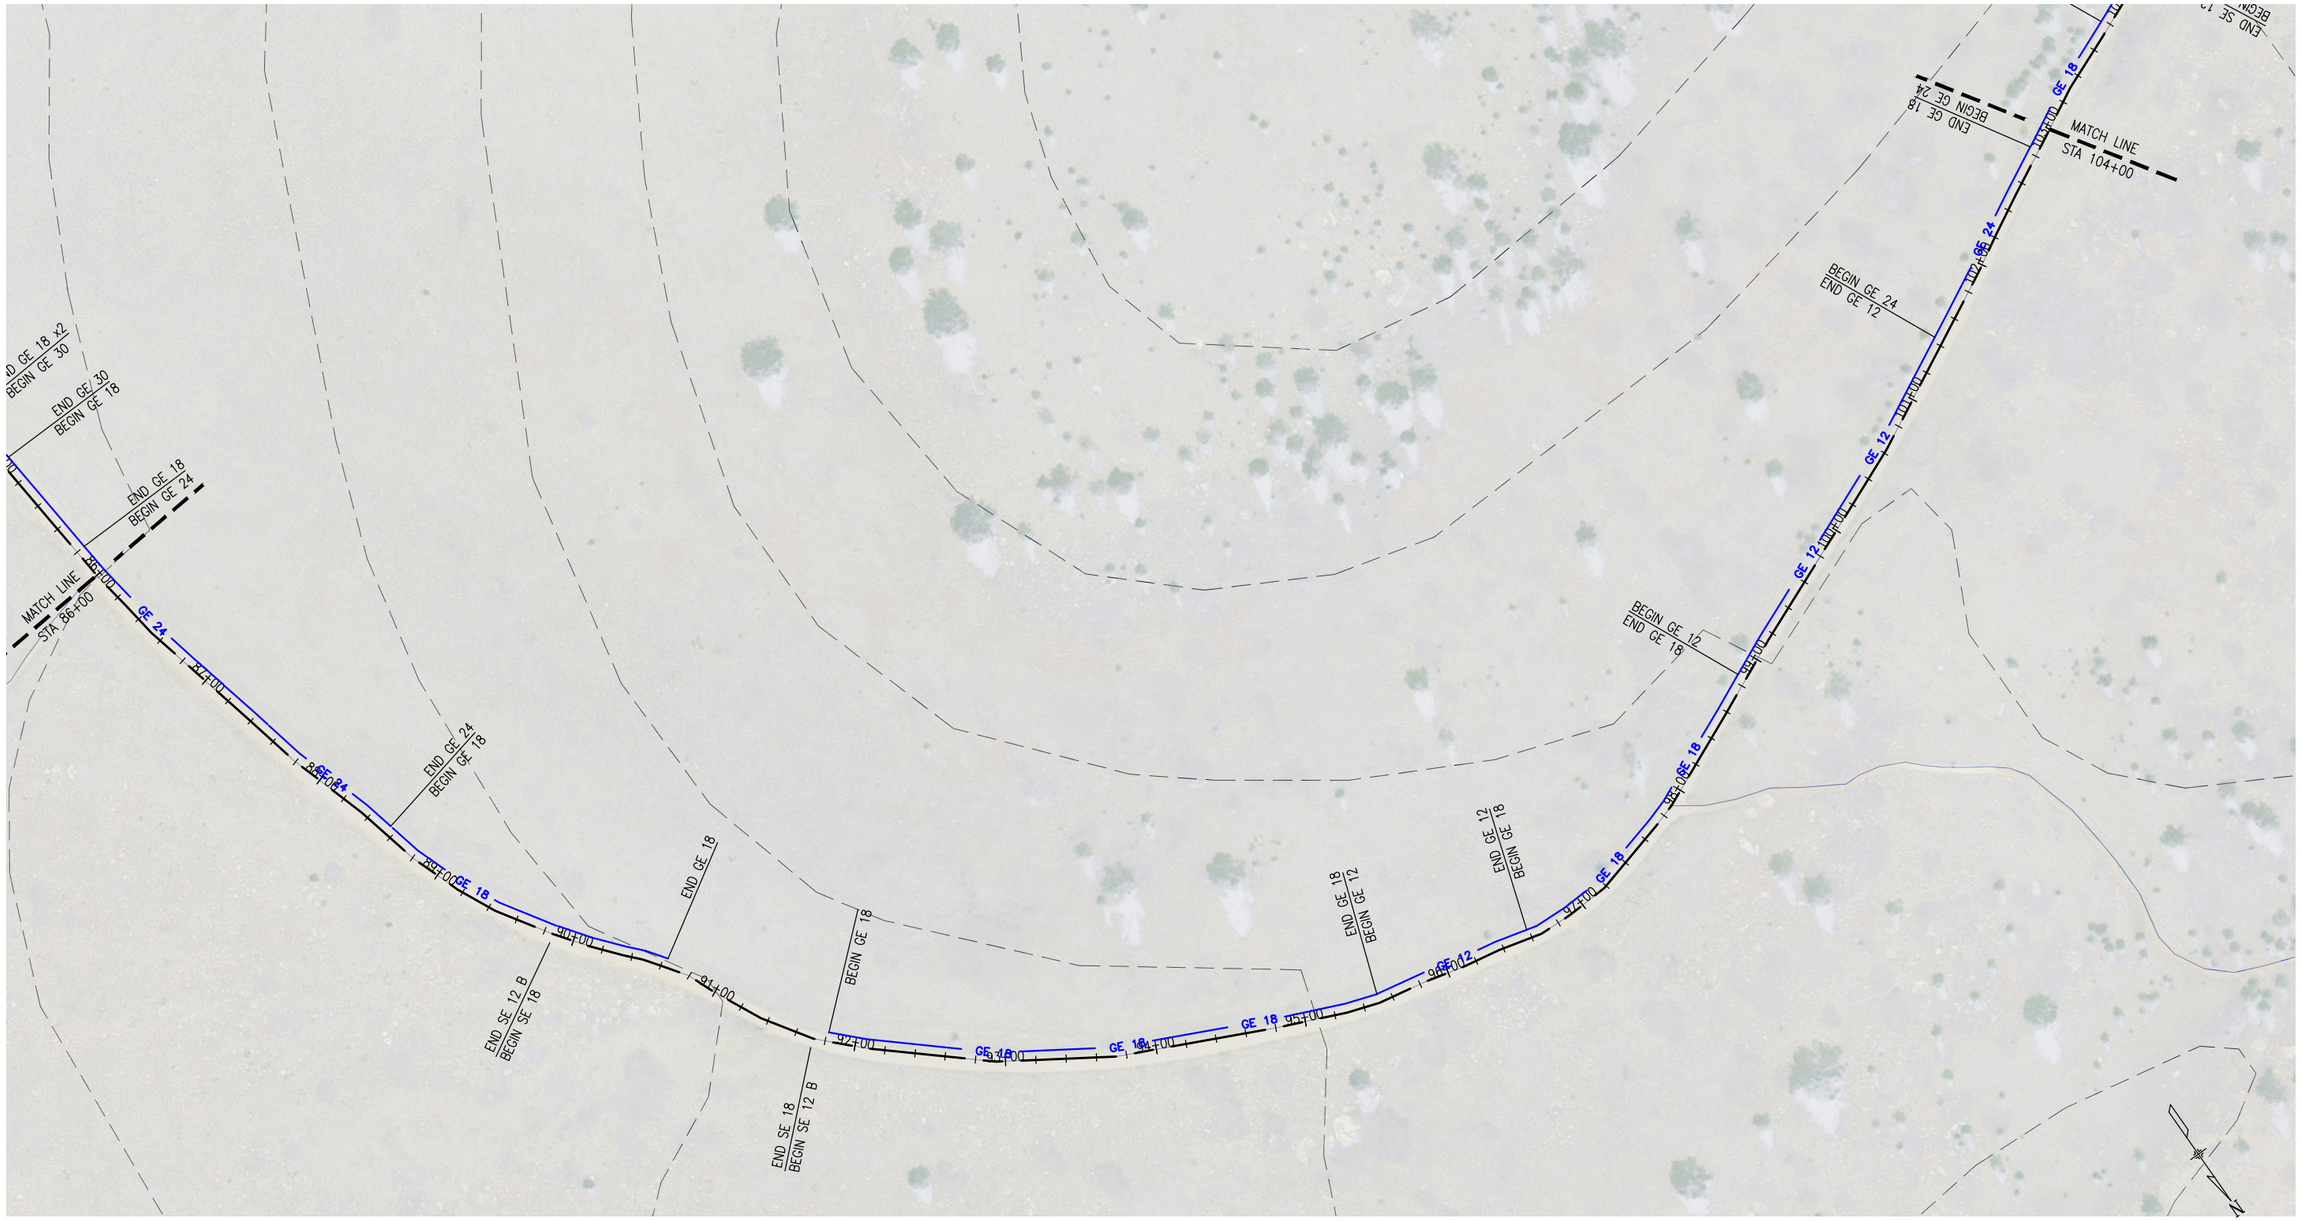

Print Date:		Sheet Revisions			Loris and Associates, Inc. 818 W. South Boulder Road, Suite 200 Louisville, Colorado 80027 303.444.2075 www.LorisandAssociates.com	CITY OF BOULDER Open Space & Mountain Parks	As Constructed	COB–OSMP FLOOD DAMAGE MITIGATION–SOUTH MESA EXISTING EROSION CONDITIONS	Project No./Code
File Name:		Date:	Comments	Init.			No Revisions:		SOUTH MESA
Horiz. Scale:	Vert. Scale: As Noted						Revised:	Designer: SJB / Detailer: LX / Sheet Subset: / Structure Numbers / Subset Sheets:	279 – 13134
Unit Information	Unit Leader Initials						Void:		Sheet Number 4

C:\Users\cmuir\appdata\local\temp\AcPublish_7544\13134 Existing Erosion Conditions.dwg Nov 22, 2013 - 11:42am

BEGIN GE 24
END GE 18
BEGIN GE 12
END GE 12
BEGIN GE 30
END GE 30
BEGIN GE 18 x2
END GE 18 x2
BEGIN GE 12 x2
END GE 12 x2
BEGIN GE 12
END GE 12
BEGIN GE 18
END GE 18
BEGIN GE 12
GE 18
GE 30
GE 12x2
GE 12
GE 18
GE 12
GE 18
GE 12
GE 12
GE 18
GE 12
GE 12
GE 12

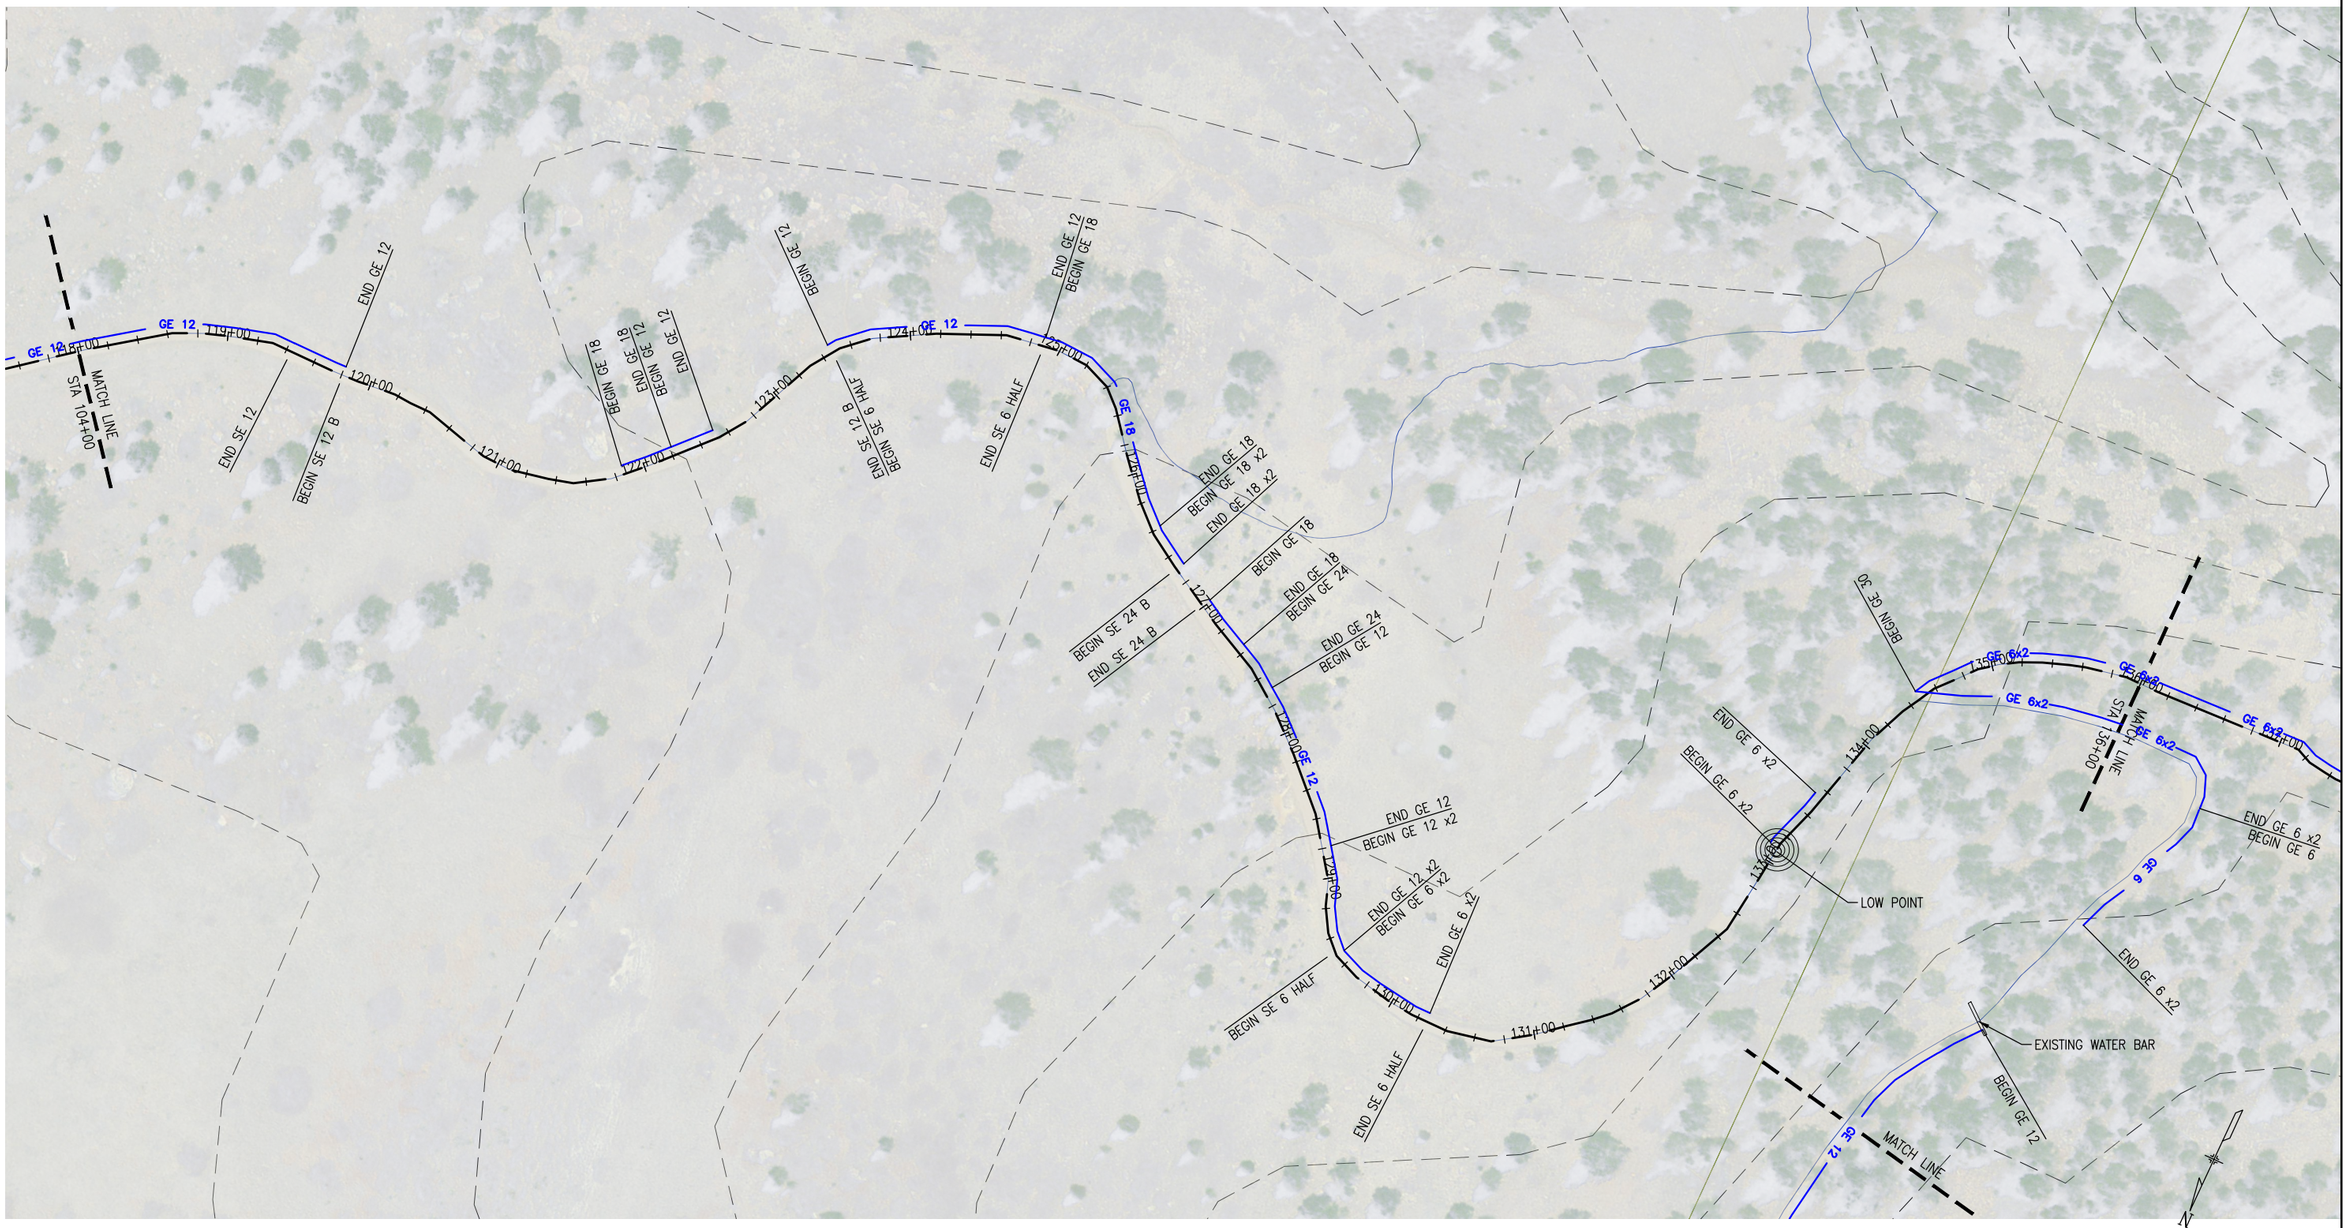

Print Date:	Sheet Revisions		
File Name:	Date:	Comments	Init.
Horiz. Scale: Vert. Scale: As Noted			
Unit Information Unit Leader Initials			

Loris and Associates, Inc.
618 W. South Boulder Road, Suite 200
Louisville, Colorado 80027
303.444.2073
www.LorisandAssociates.com

CITY OF BOULDER Open Space & Mountain Parks

As Constructed

No Revisions:

Revised:

Void:

COB-OSMP FLOOD DAMAGE MITIGATION-SOUTH MESA

EXISTING EROSION CONDITIONS

Designer:	SJB	Structure Numbers	
Detailer:	LX		
Sheet Subset:		Subset Sheets:	

Project No./Code

SOUTH MESA

279 – 13134

Sheet Number 6

C:\Users\cmuir\appdata\local\temp\AcPublish7544\13134 Existing Erosion Conditions.dwg Nov 22, 2013 - 11:42am

C:\Users\cmuir\appdata\local\temp\AcPublish_7544\13134 Existing Erosion Conditions.dwg Nov 22, 2013 - 11:42am

Print Date:		Sheet Revisions			Loris and Associates, Inc. 818 W. South Boulder Road, Suite 200 Louisville, Colorado 80027 303.444.2078 www.LorisandAssociates.com	CITY OF BOULDER Open Space & Mountain Parks	As Constructed
File Name:		Date:	Comments	Init.			No Revisions:
Horiz. Scale:	Vert. Scale: As Noted						Revised:
Unit Information	Unit Leader Initials						Void:

COB–OSMP FLOOD DAMAGE MITIGATION–SOUTH MESA

EXISTING EROSION CONDITIONS

Designer:	SJB	Structure Numbers	
Detailer:	LX		
Sheet Subset:		Subset Sheets:	

Project No./Code: SOUTH MESA

279 – 13134

Sheet Number: 7

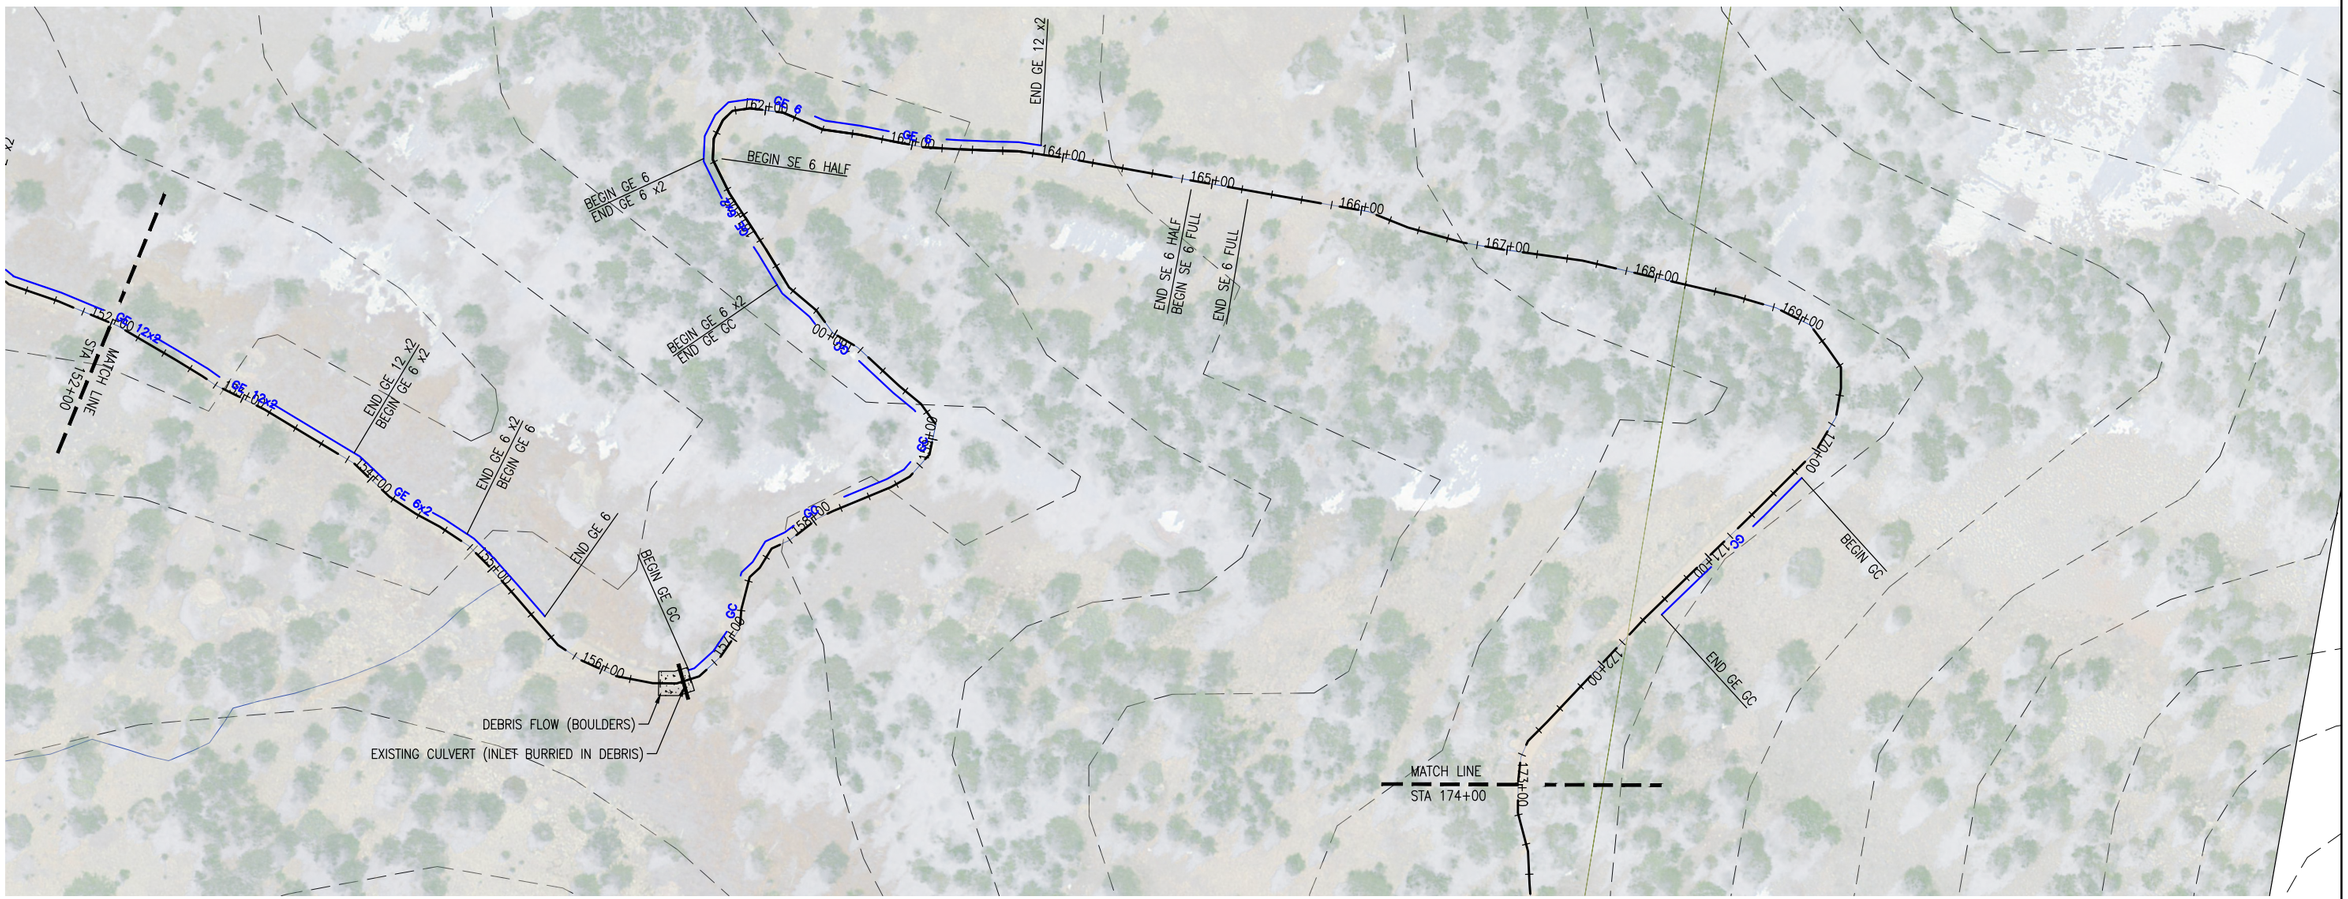

C:\Users\cmuir\appdata\local\temp\AcPublish_7544\13134 Existing Erosion Conditions.dwg Nov 22, 2013 - 11:42am

Print Date:	Sheet Revisions		
File Name:	Date:	Comments	Init.
Horiz. Scale: Vert. Scale: As Noted			
Unit Information Unit Leader Initials			

Loris and Associates, Inc.
818 W. South Boulder Road, Suite 200
Louisville, Colorado 80027
303.444.2078
www.LorisandAssociates.com

CITY OF BOULDER Open Space & Mountain Parks

As Constructed

No Revisions:

Revised:

Void:

COB-OSMP FLOOD DAMAGE MITIGATION-SOUTH MESA

EXISTING EROSION CONDITIONS

Designer:	SJB	Structure Numbers	
Detailer:	LX		
Sheet Subset:		Subset Sheets:	

Project No./Code

SOUTH MESA

279 - 13134

Sheet Number 8

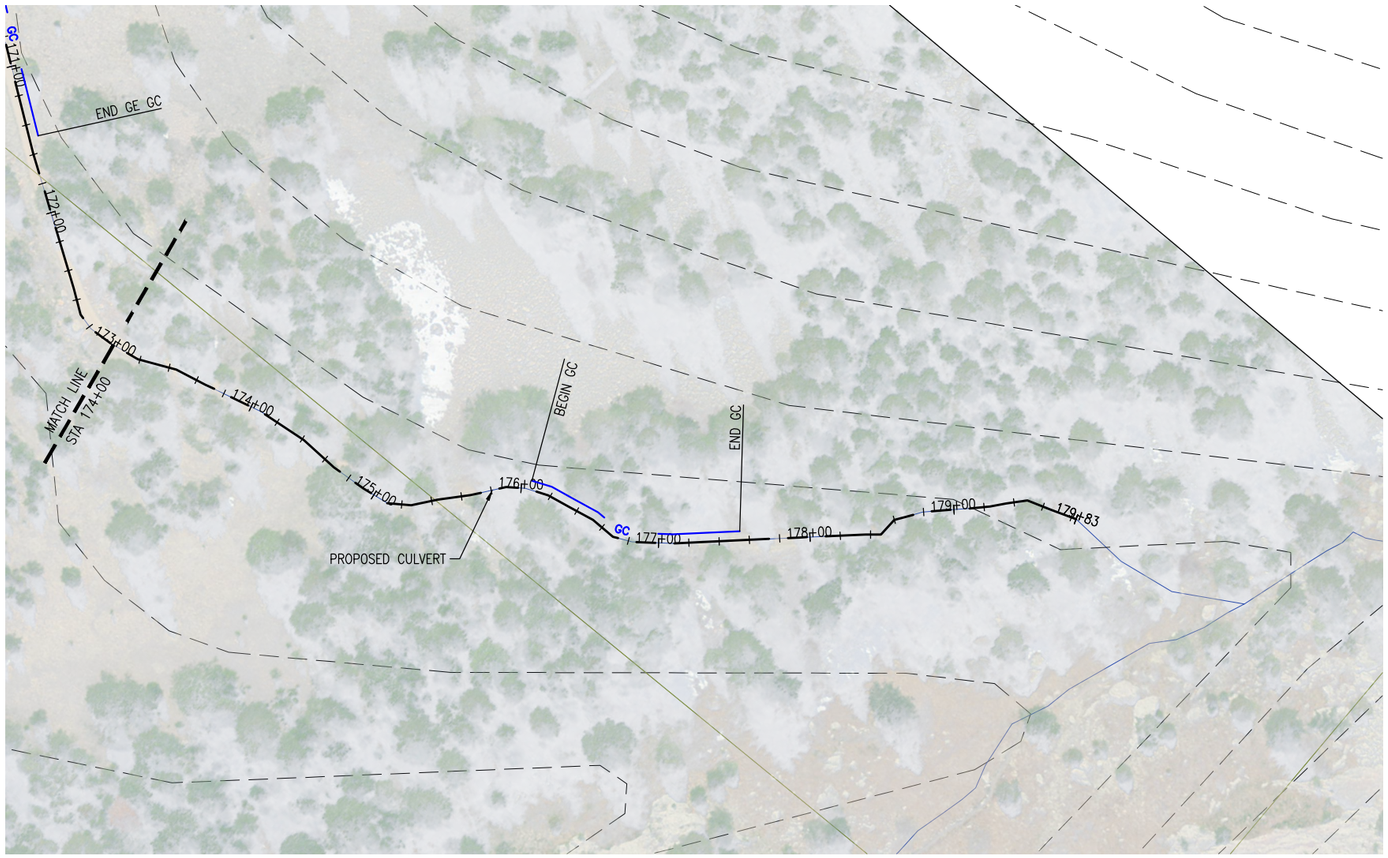

0 50 100

SCALE: 1" = 100'

C:\Users\cmiur\appdata\local\temp\AcPublish7544\13134 Existing Erosion Conditions.dwg Nov 22, 2013 - 11:42am

Print Date:	Sheet Revisions			Loris and Associates, Inc. 818 W. South Boulder Road, Suite 200 Louisville, Colorado 80027 303.444.2078 www.LorisandAssociates.com	CITY OF BOULDER Open Space & Mountain Parks	As Constructed	COB–OSMP FLOOD DAMAGE MITIGATION–SOUTH MESA EXISTING EROSION CONDITIONS
File Name:	Date:	Comments	Init.			No Revisions:	
Horiz. Scale: Vert. Scale: As Noted						Revised:	Designer: SJB / Detailer: LX / Sheet Subset: / Structure Numbers / Subset Sheets:
Unit Information Unit Leader Initials						Void:	

Project No./Code
SOUTH MESA
279 – 13134
Sheet Number 9