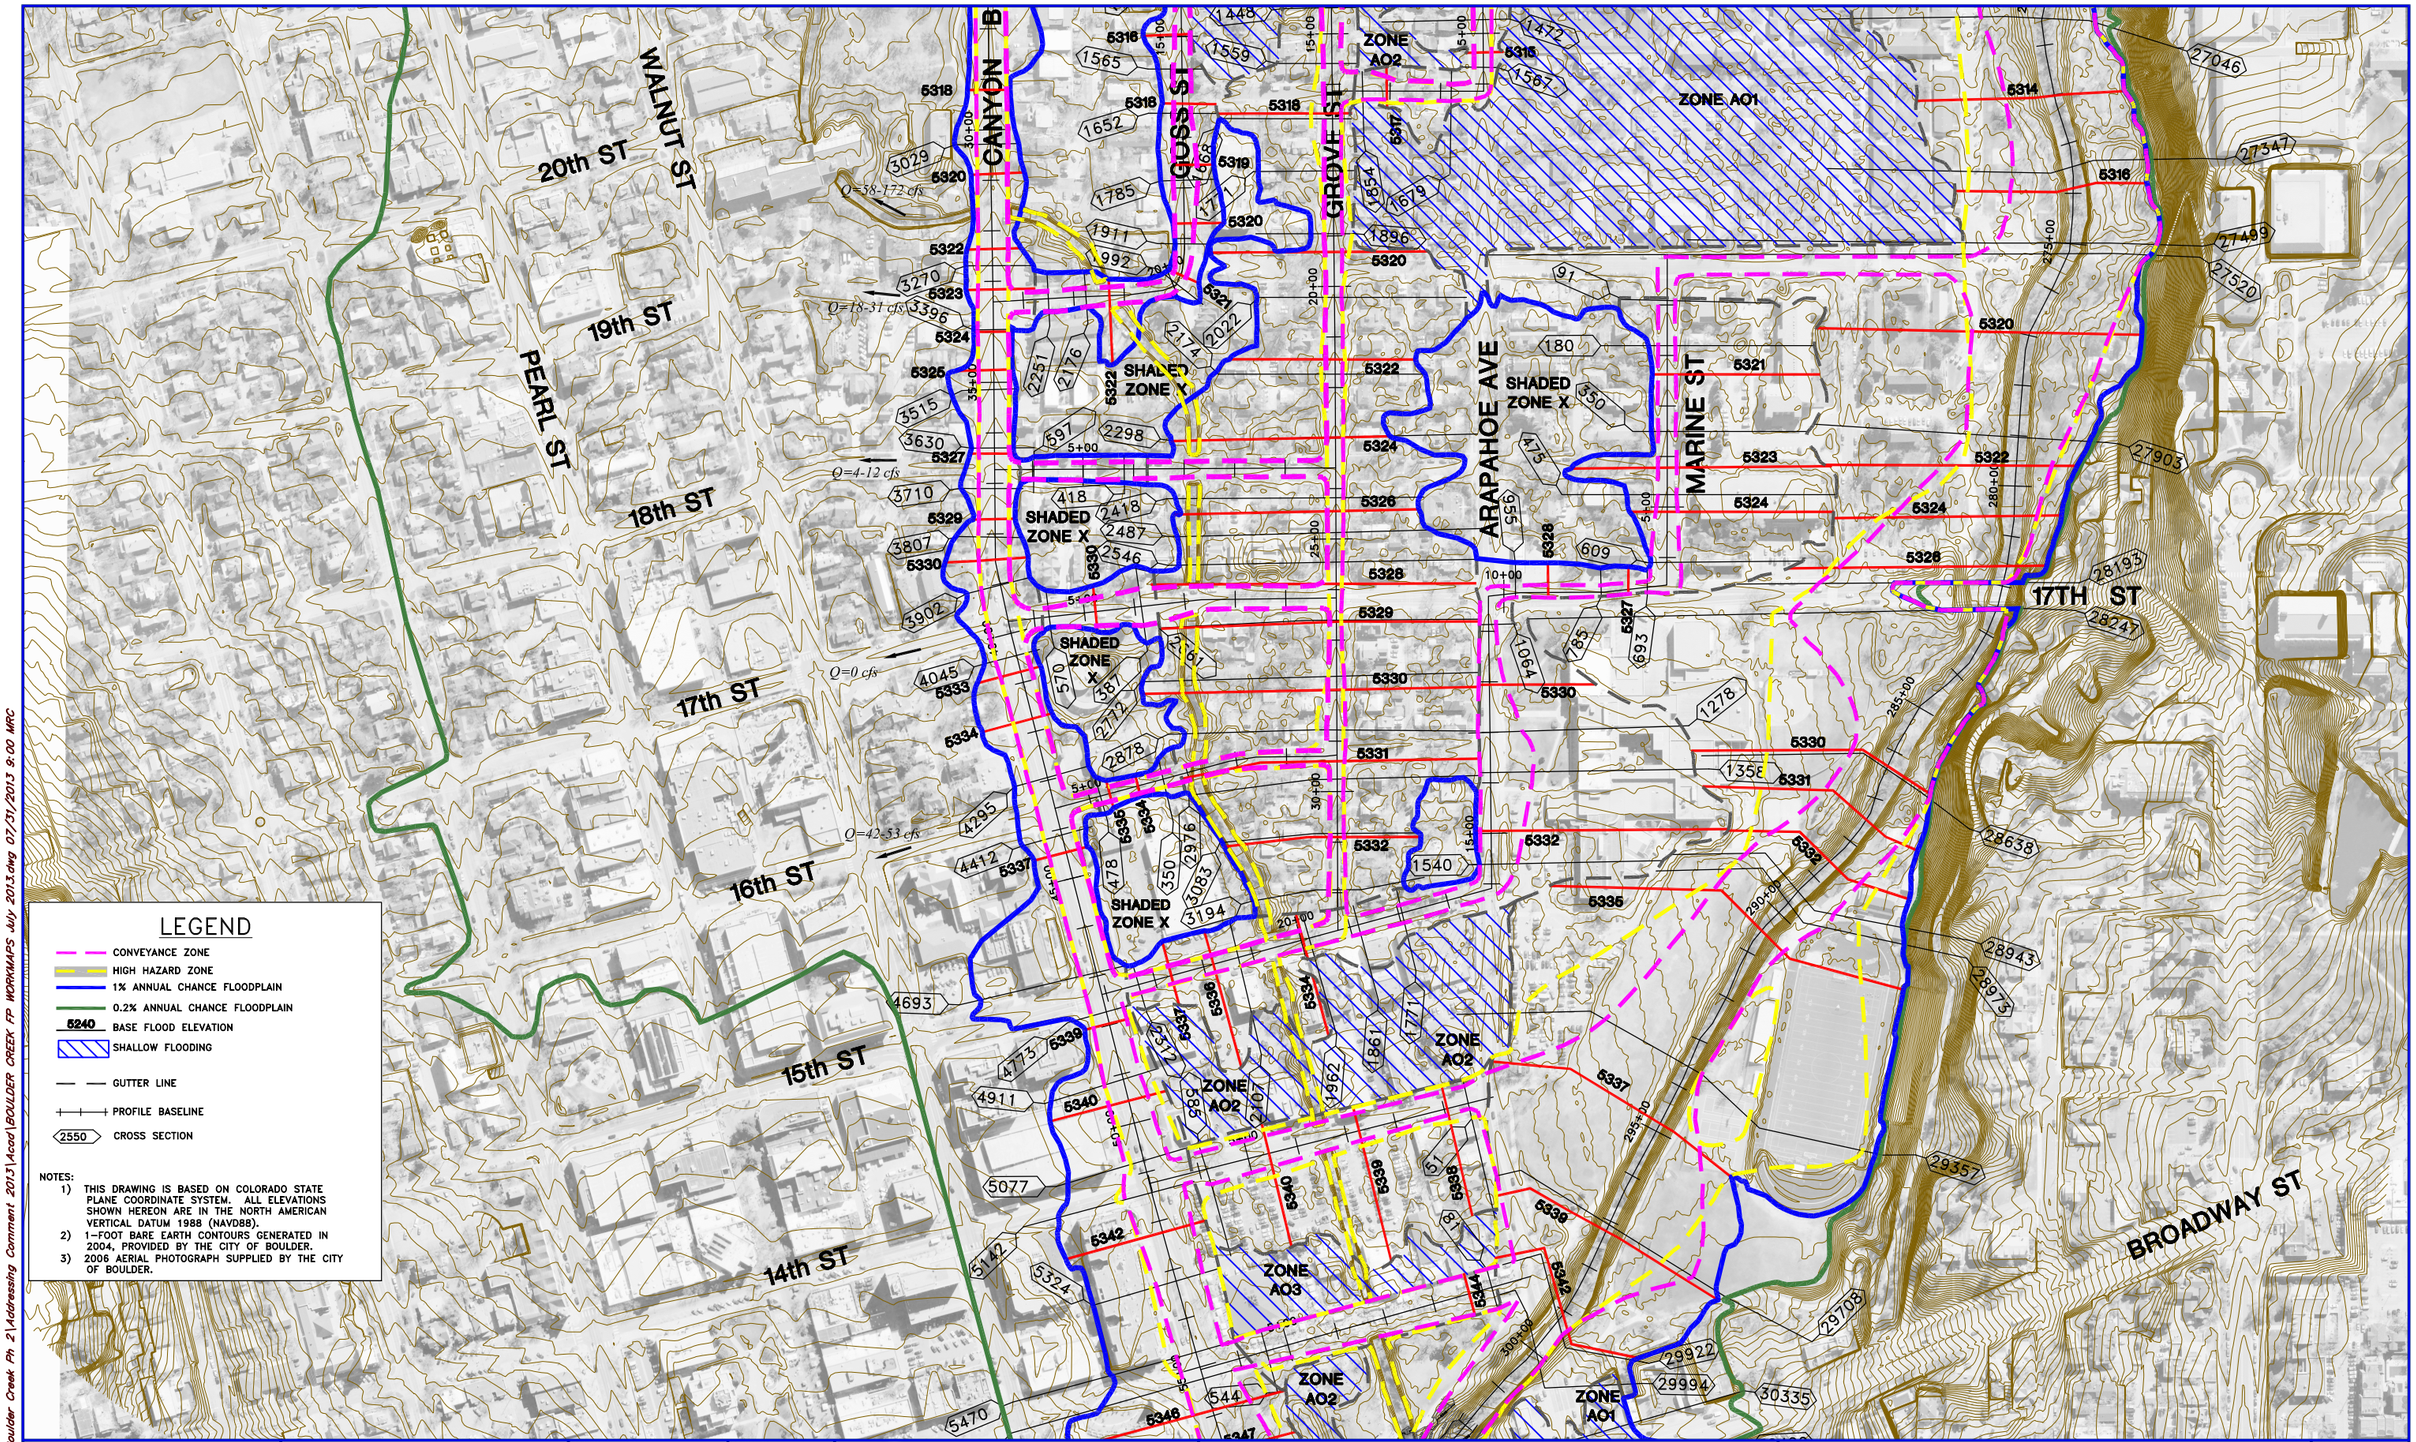

P:\COBLDR02 Boulder Creek Ph 2\Addressing Comment 2013\Acad\BOULDER CREEK FP WORKMAPS July 2013.dwg 07/31/2013 9:00 MRC

REVISIONS:
REV1
REV2
REV3
REV4
REV5
REV6

1"=300'
0 75 150 300

PROJECT NUMBER:	DRAWN BY:
COBLDR02	MRC
ACAD FILE:	DESIGNED BY:
Bldr Ck FP 7-13	JMA
DATE:	CHECKED BY:
07/24/2013	GJK

Anderson Consulting Engineers, Inc
Civil • Water Resources • Environmental
375 E. Horsetooth Road, Building #5, Fort Collins, CO 80525
Phone (970) 226-0120 / Fax (970) 226-0121
www.acewater.com

CITY OF BOULDER
BOULDER CREEK FLOODPLAIN STUDY

BOULDER CREEK
FLOOD HAZARD WORKMAP

SHEET 3