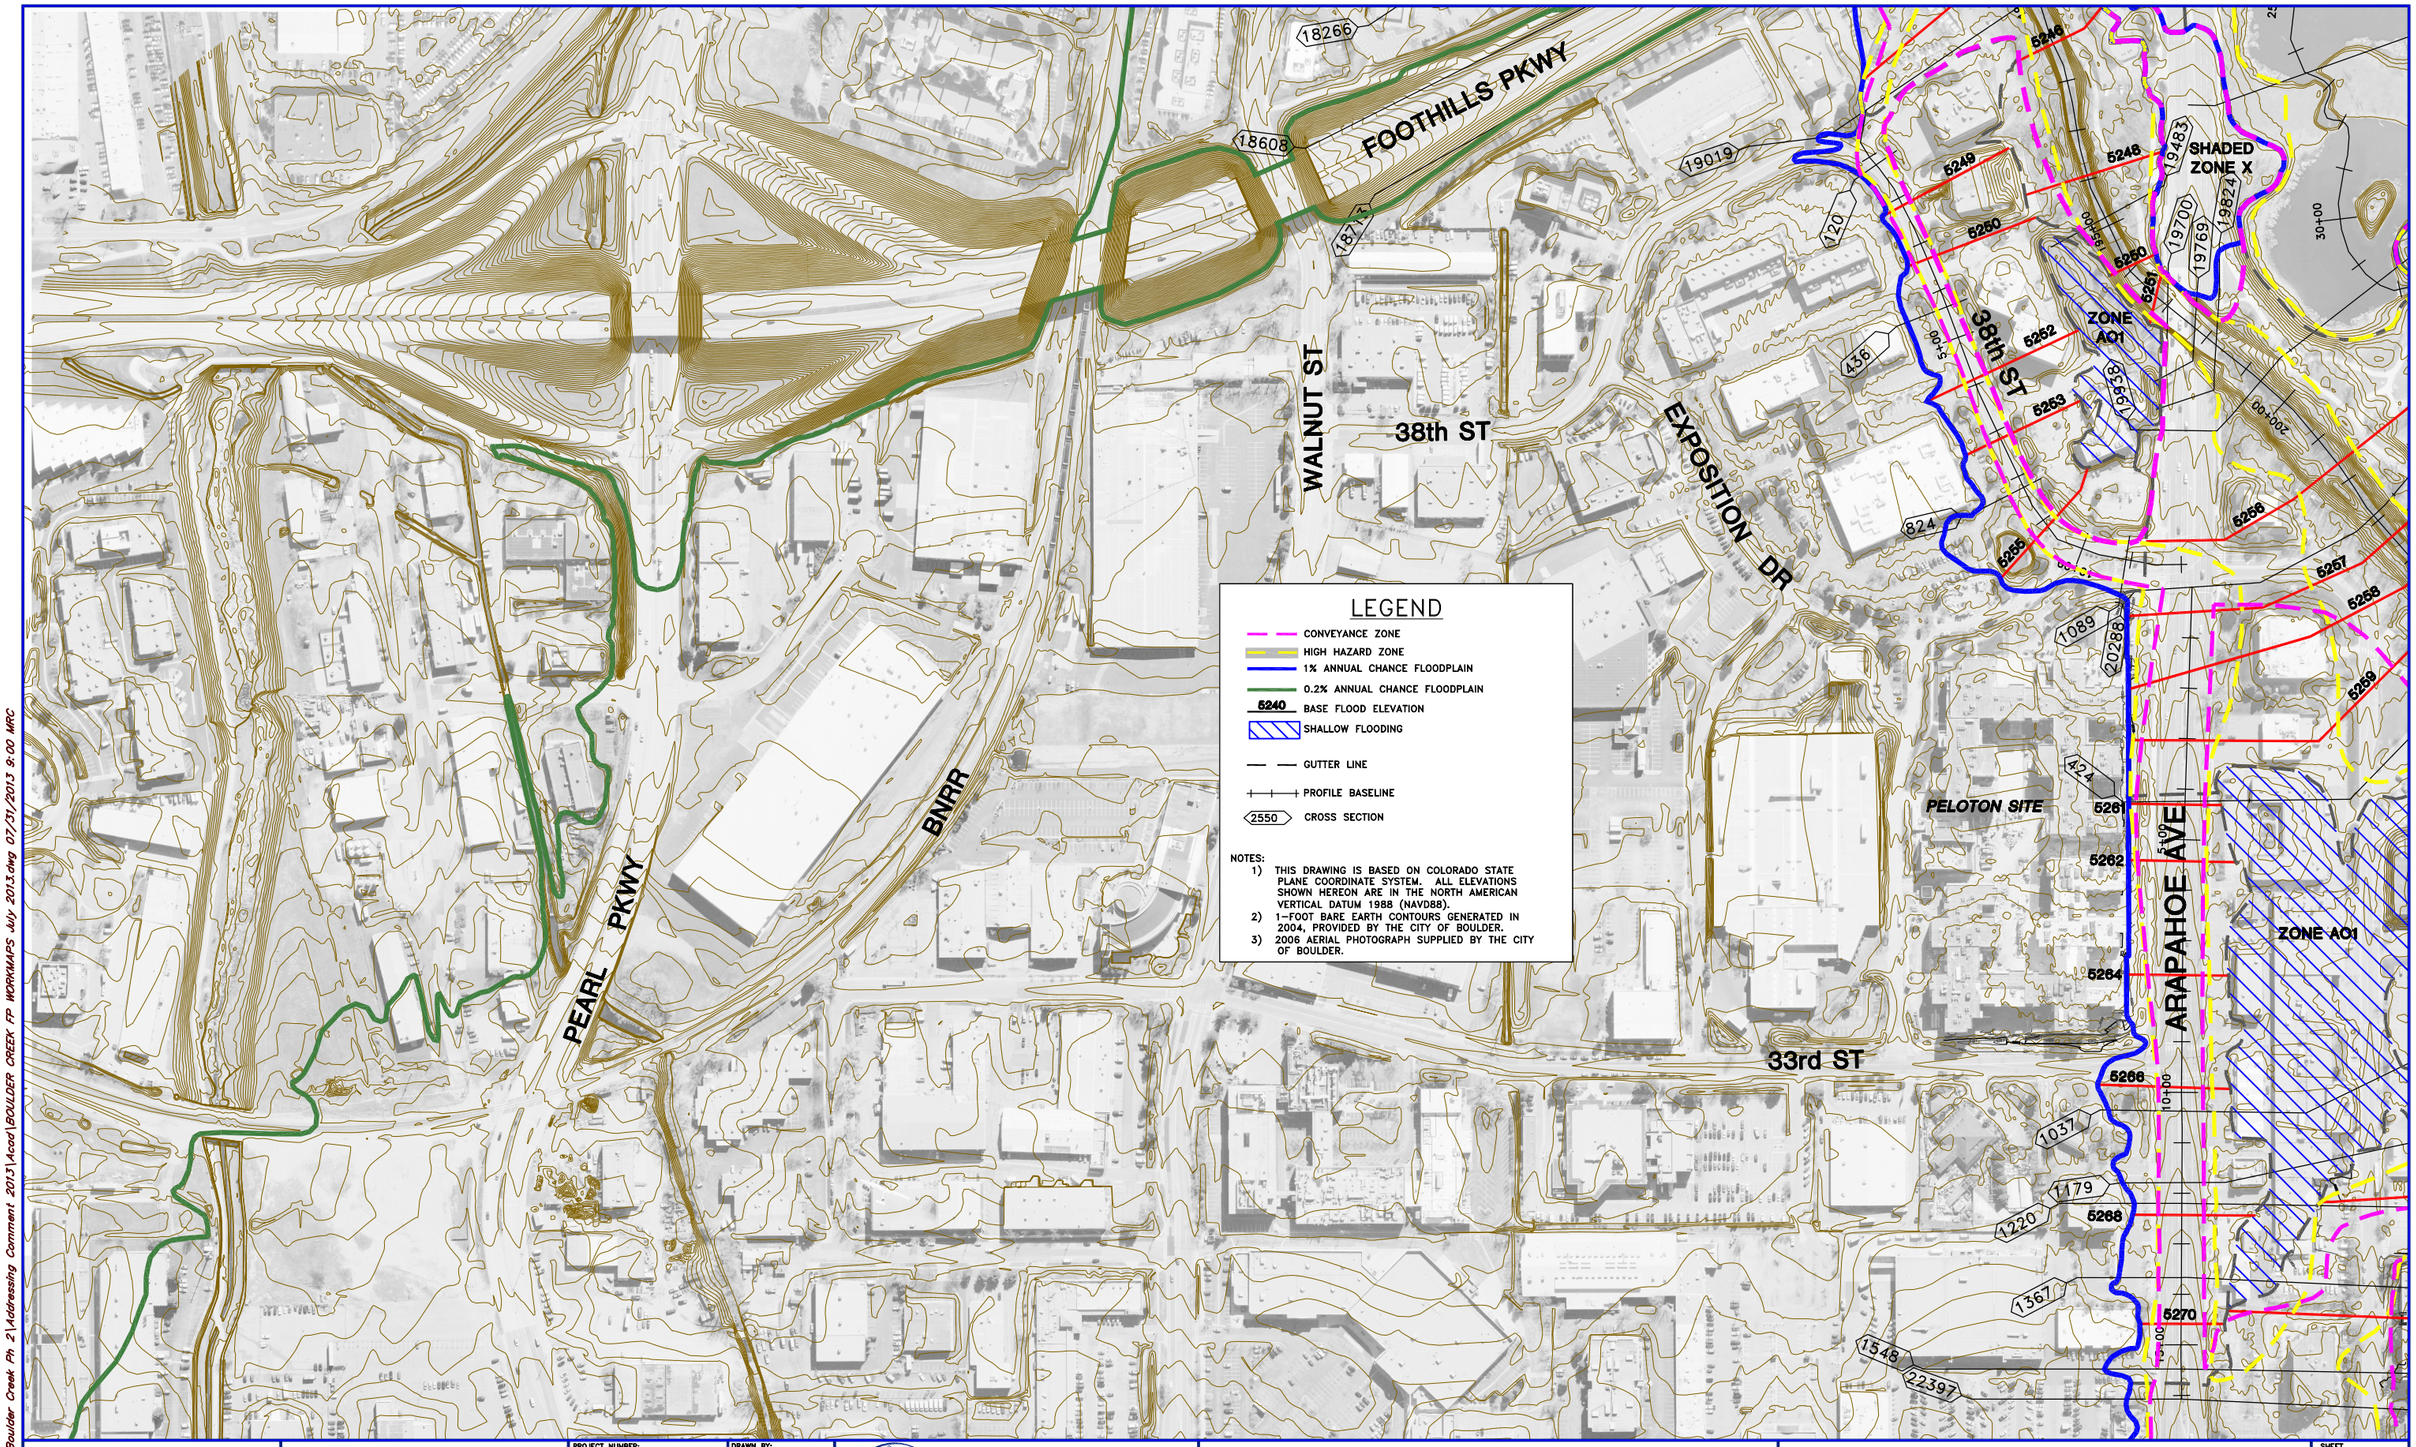

P:\COBLDR02 Boulder Creek Ph 2\Addressing Comment 2013\Acad\BOULDER CREEK FP WORKMAPS July 2013.dwg 07/31/2013 9:00 MRC

REVISIONS:		PROJECT NUMBER:	DRAWN BY:			SHEET
REV1	1"=300'	COBLDR02	MRC	Anderson Consulting Engineers, Inc	CITY OF BOULDER	8
REV2	0 75 150 300	ACAD FILE:	DESIGNED BY:	Civil · Water Resources · Environmental	BOULDER CREEK FLOODPLAIN STUDY	
REV3		Bldr Ck FP 7-13	JMA	375 E. Horsetooth Road, Building #5, Fort Collins, CO 80525		
REV4		DATE:	CHECKED BY:	Phone (970) 226-0120 / Fax (970) 226-0121		
REV5		07/24/2013	GJK	www.acewater.com		
REV6						

BOULDER CREEK
FLOOD HAZARD WORKMAP