Canyon Boulevard
Complete Streets

4.27.2016 studioINSITE ATKINS

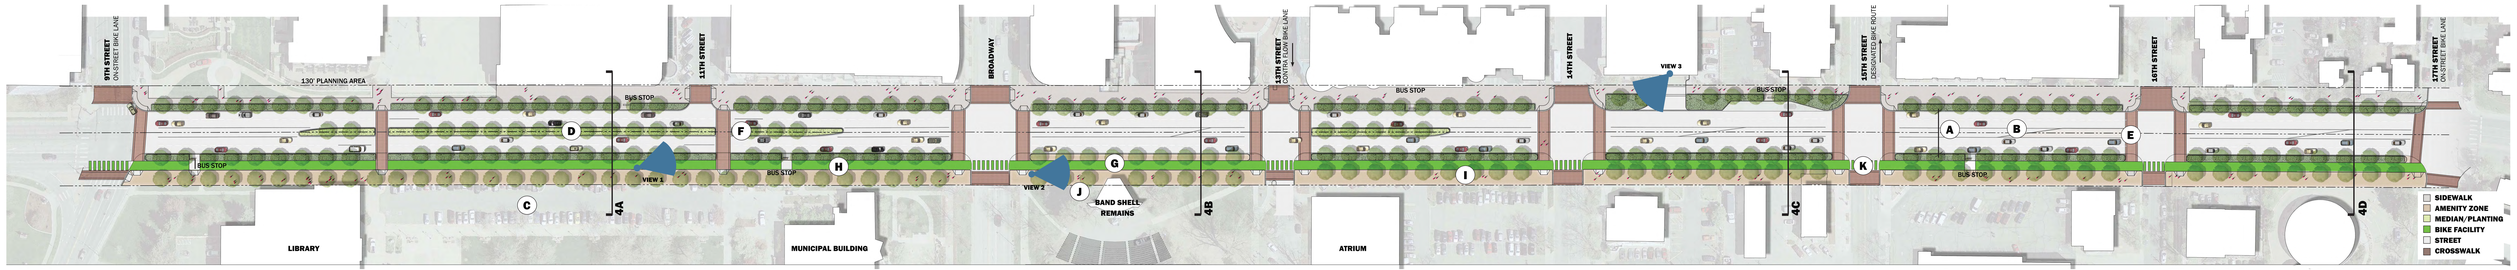

FOR DIAGRAMATIC PURPOSES

1" = 40'-0"

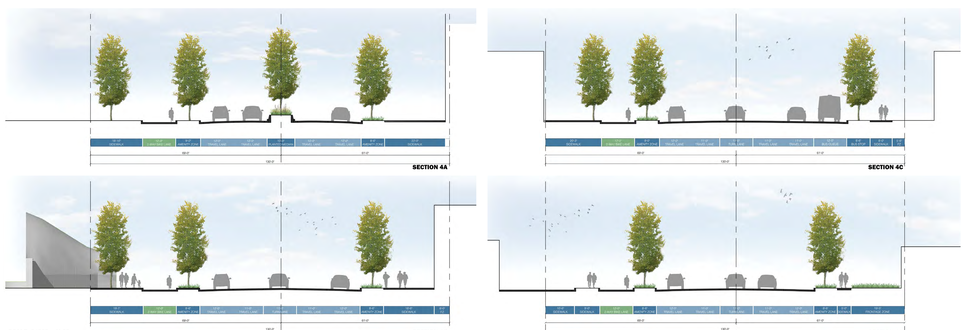

SCALE: 3/32" = 1'-0"

VIEW 1

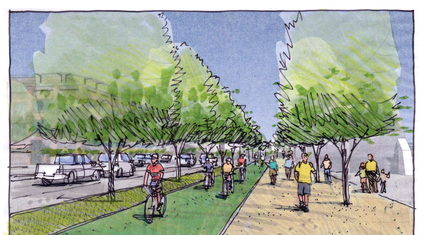

VIEW 2

VIEW 3

- A 58-foot-wide curb to curb roadway width with 11-foot travel lanes
- B No continuous planted center median; 12-foot-wide planted median where no turn lane is present
- C This assumes City surface parking lots at Canyon North to be removed
- D Turning/access into City surface parking lots and private property lots along south side of Canyon Boulevard will be removed
- E No pedestrian refuge at intersections
- F Pedestrian refuge at mid-block crossings
- G 12-foot-wide two-way protected bike lane on south side of Canyon Boulevard
- H Pedestrian connections across bike lane necessary at bus stop locations
- I Allée condition on south side (a row of trees on both sides of the pedestrian path) except for 1600 block of Canyon Boulevard
- J Band Shell remains in current location with shared pedestrian/cyclist plaza treatment
- K Intersection design requires exclusive bicycle phase and may impact traffic operations

OPTION 4: SOUTH SIDE 2-WAY PROTECTED BIKE LANE, SIDEWALKS ON BOTH SIDES OF STREET, TREE ROWS, AND INTERMITTENT CENTER MEDIAN