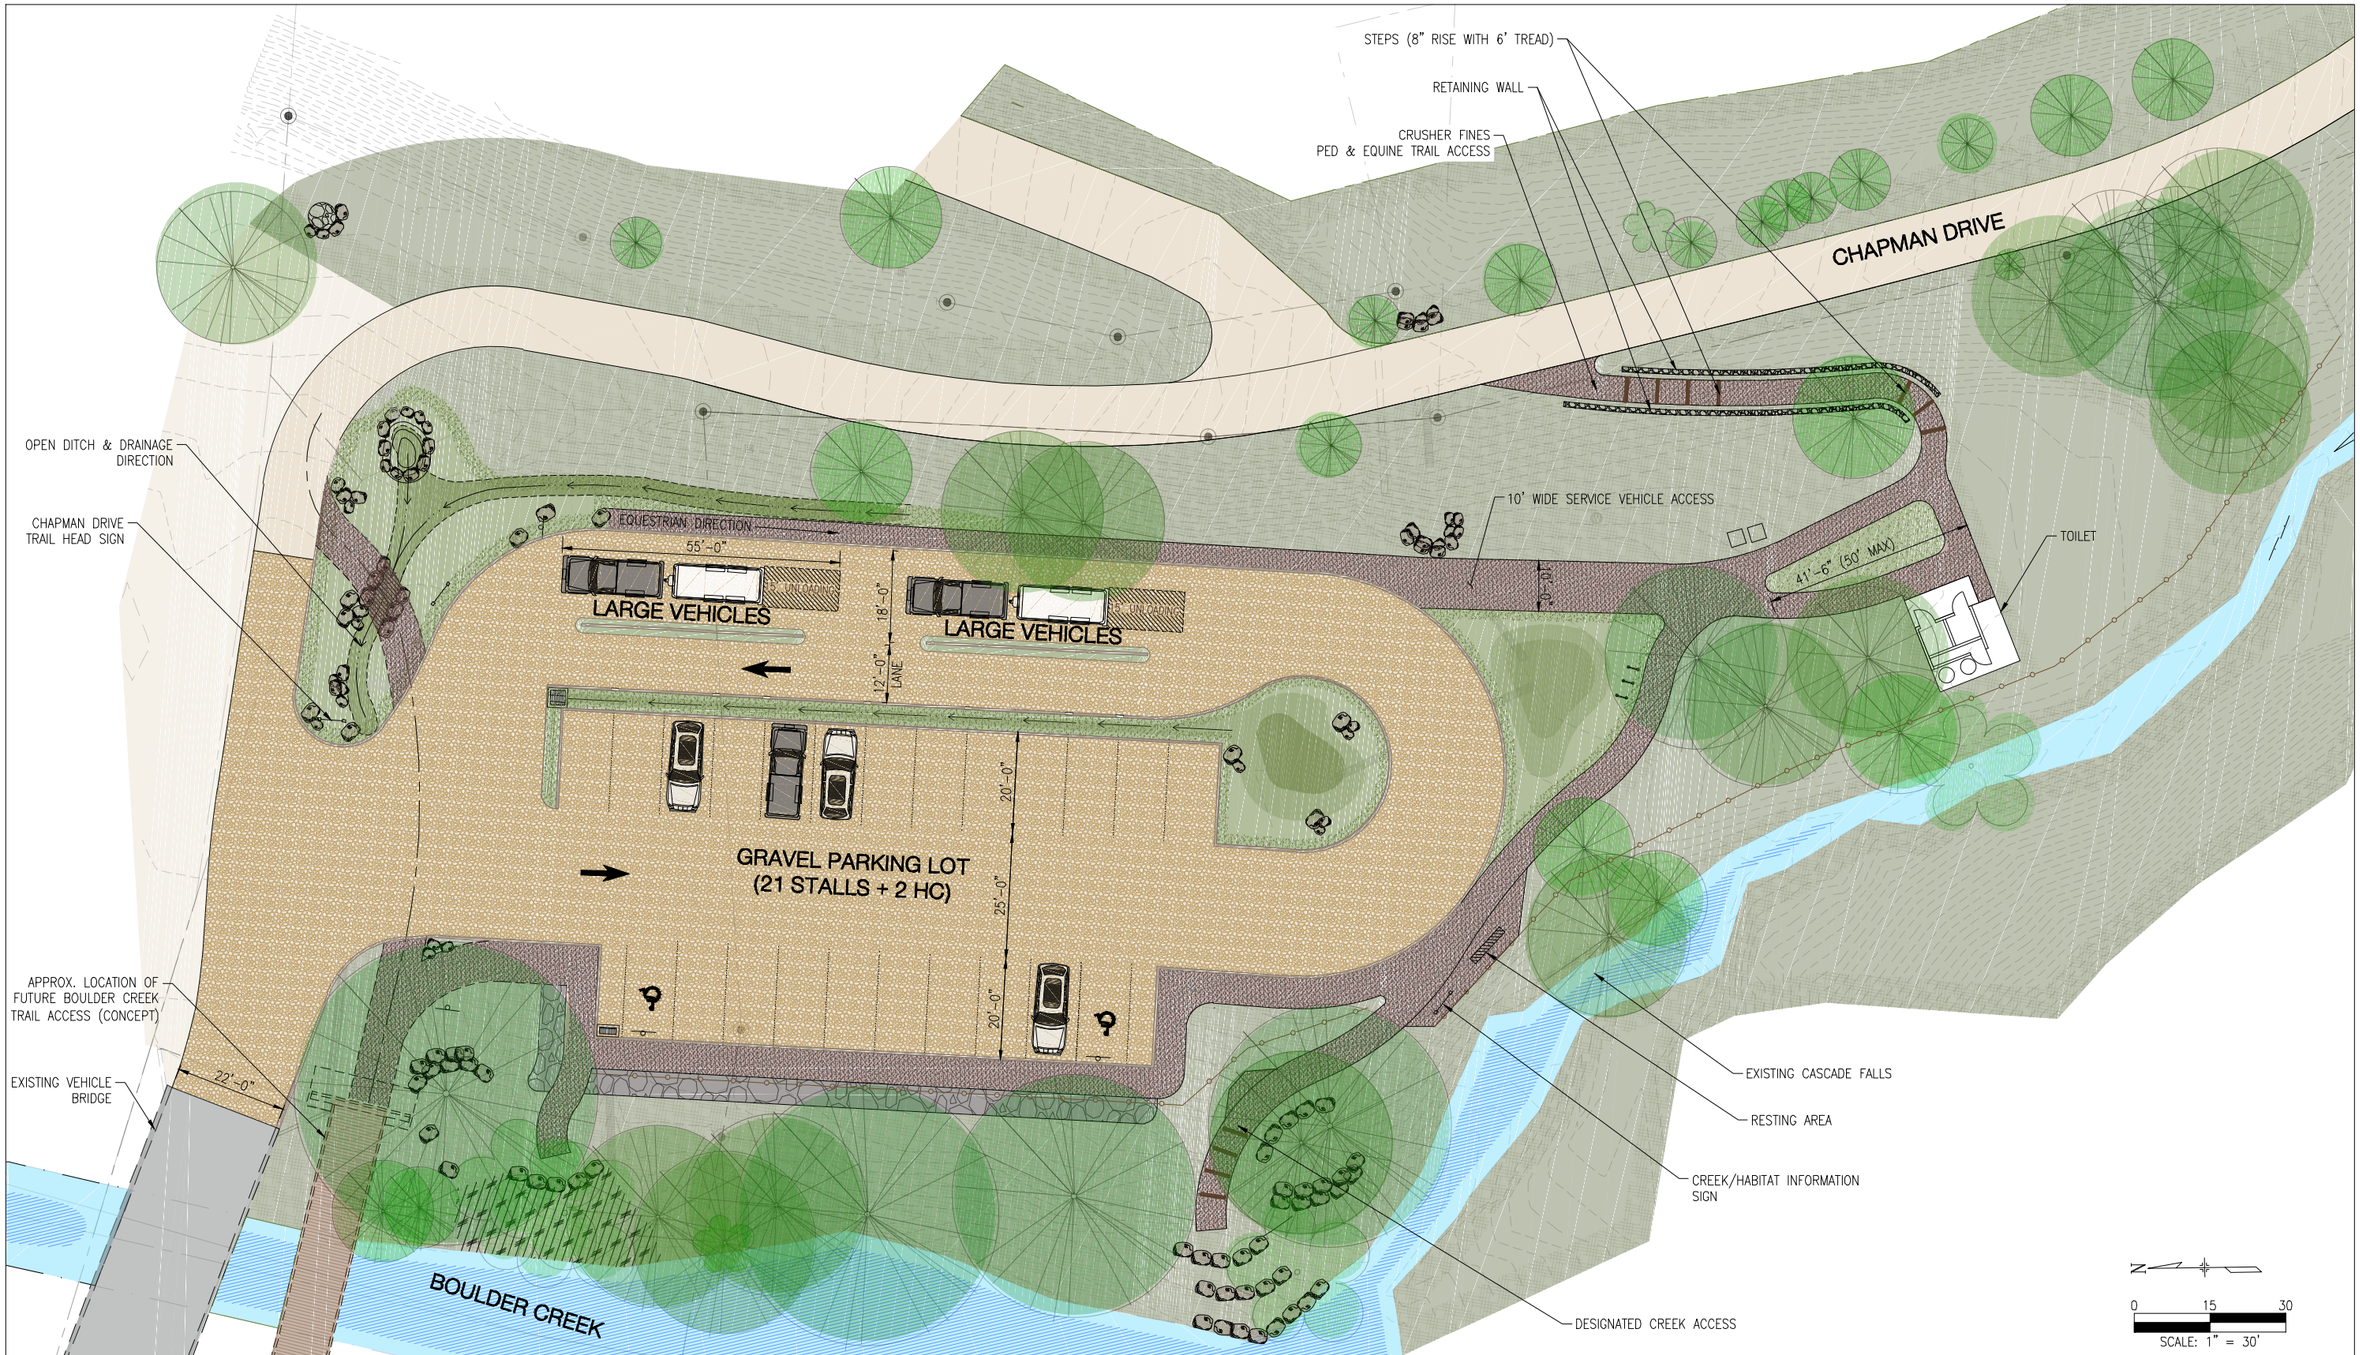

G:\7.2 Clients\279 - CI Boulder OSMP\13134 - COB-OSMP Flood Damage Mitigation\50 DWG\Chapman Drive\50.5 Exhibits\Trail Head Plan Equest - ABPPreferred).dwg May 06, 2015 - 2:35pm

Print Date: May 06, 2015			
File Name:			
Horiz. Scale: 1"=20'	Vert. Scale:		
Unit Information	Unit Leader Initials		

Sheet Revisions

Date:	Comments	Init.

Loris and Associates, Inc.
518 W. South Boulder Road, Suite 200
Louisville, Colorado 80027
303.444.2073
www.LorisandAssociates.com

CITY OF BOULDER Open Space & Mountain Parks

As Constructed			
No Revisions:			
Revised:			
Void:			

COB-OSMP FLOOD DAMAGE REPAIR AND MITIGATION-CHAPMAN DRIVE
CHAPMAN DRIVE TRAILHEAD CONCEPT

Designer:	SJB	Structure Numbers	
Detailer:	CWM		
Sheet Subset:	X	Subset Sheets:	X

Project No./Code
CHAPMAN DRIVE
279 – 13134
Sheet Number –