LEGEND:

EXISTING TREES TO BE REMOVED

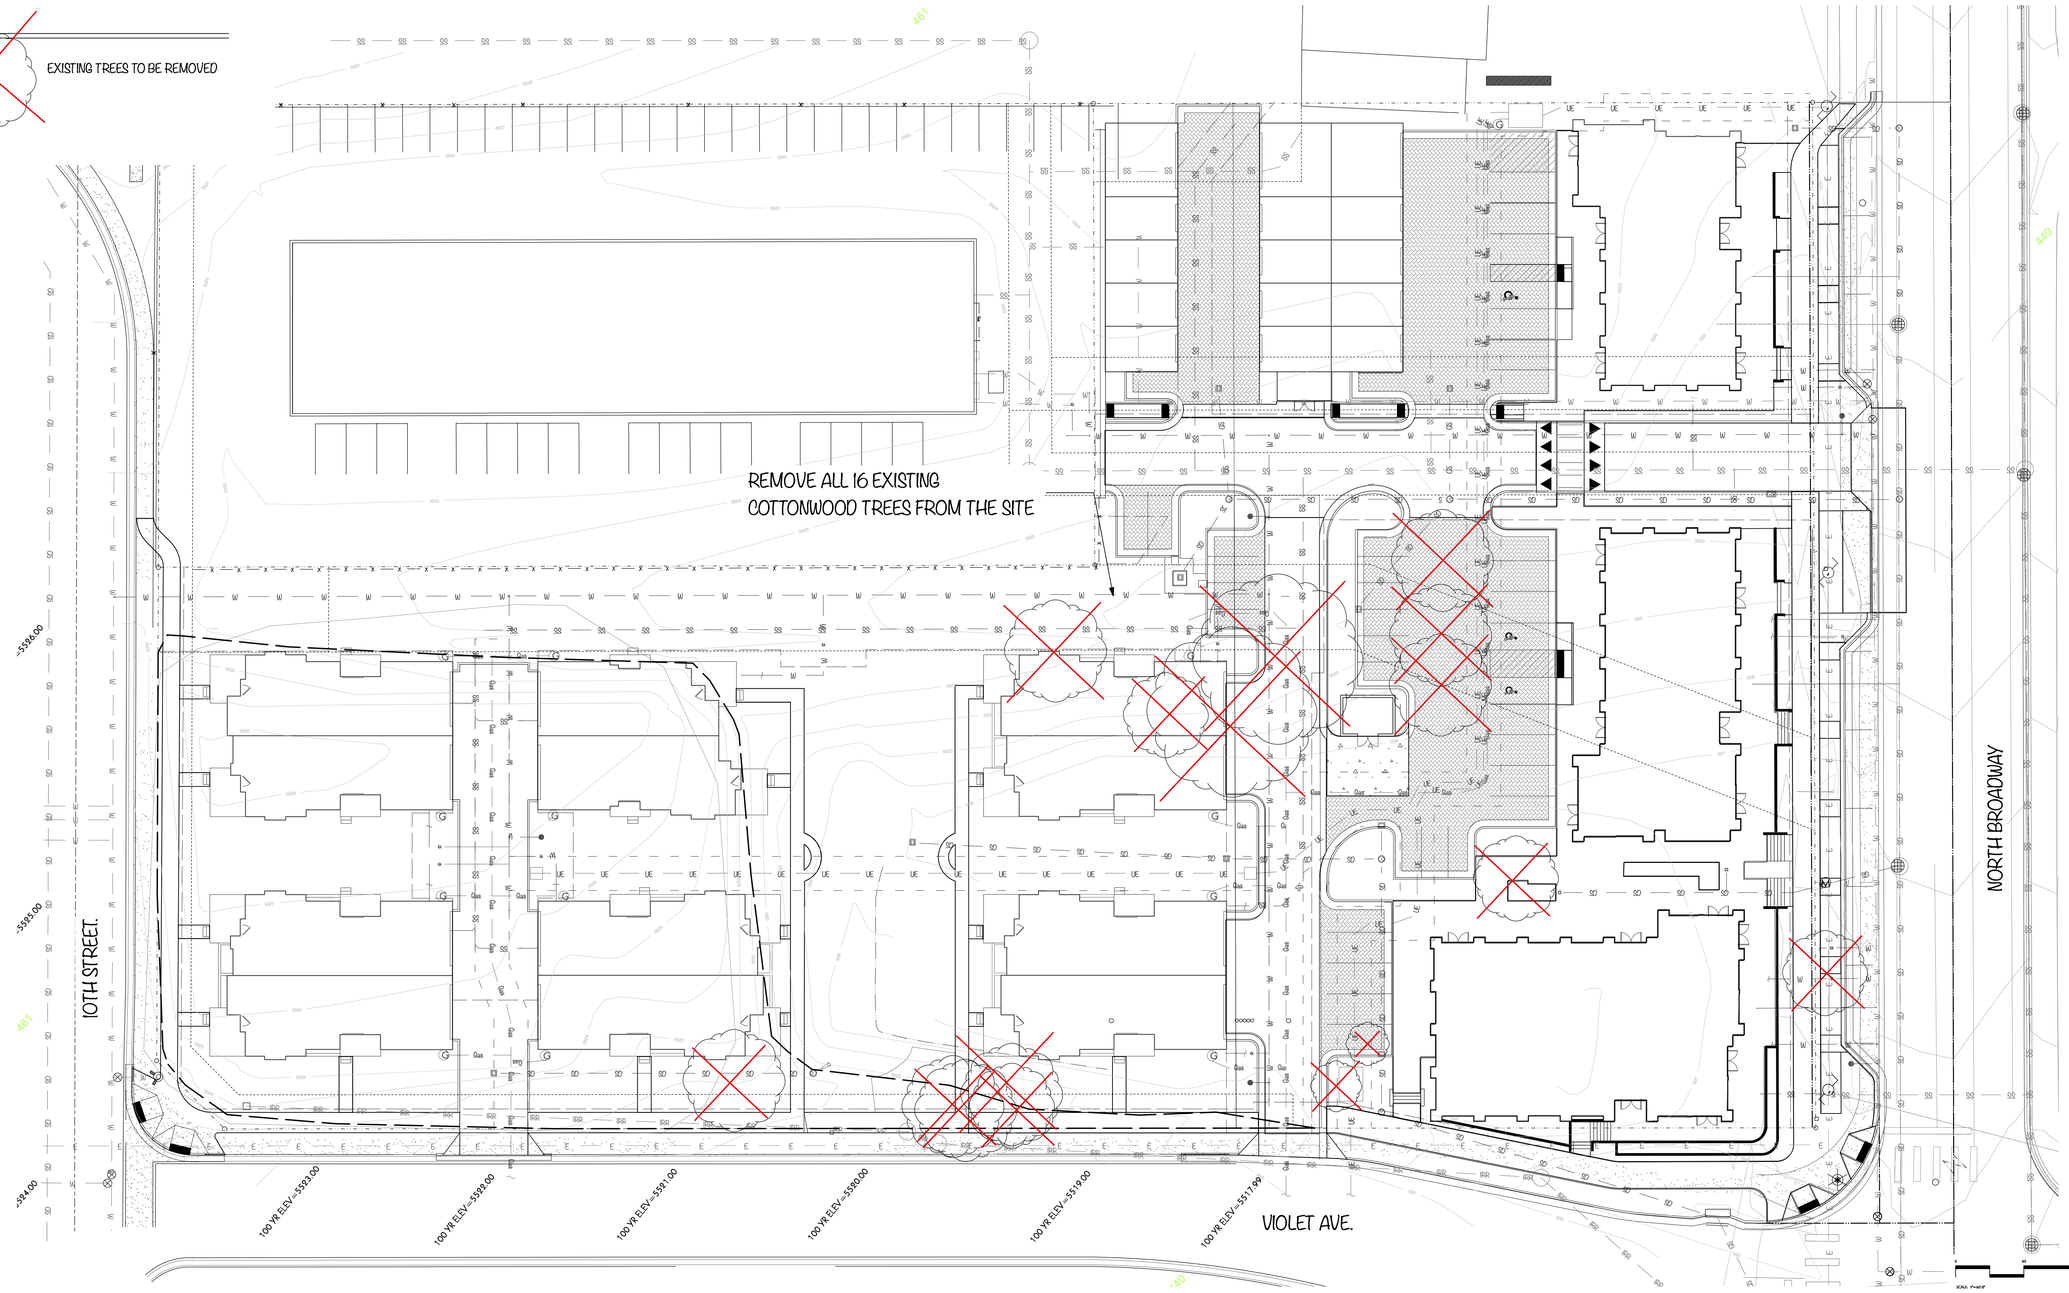

4403 BROADWAY

TREE MITIGATION PLAN

SR-L0.01

4403 Broadway Street
Boulder, CO 80303

Site Review
01/05/2015

EMERALD MANAGEMENT
4949 Broadway Street
Boulder, CO 80304

outside la
landscape architecture + urban design + planning
boulder / steamboat
303 517 9956 / 970 367 5180
oala@mc.com

STUDIO architecture
1350 Pine St. Suite 1
Boulder, CO 80302
Project No.: 2801

STUDIO architecture
thestudioarchitecture.com
866.529.9130