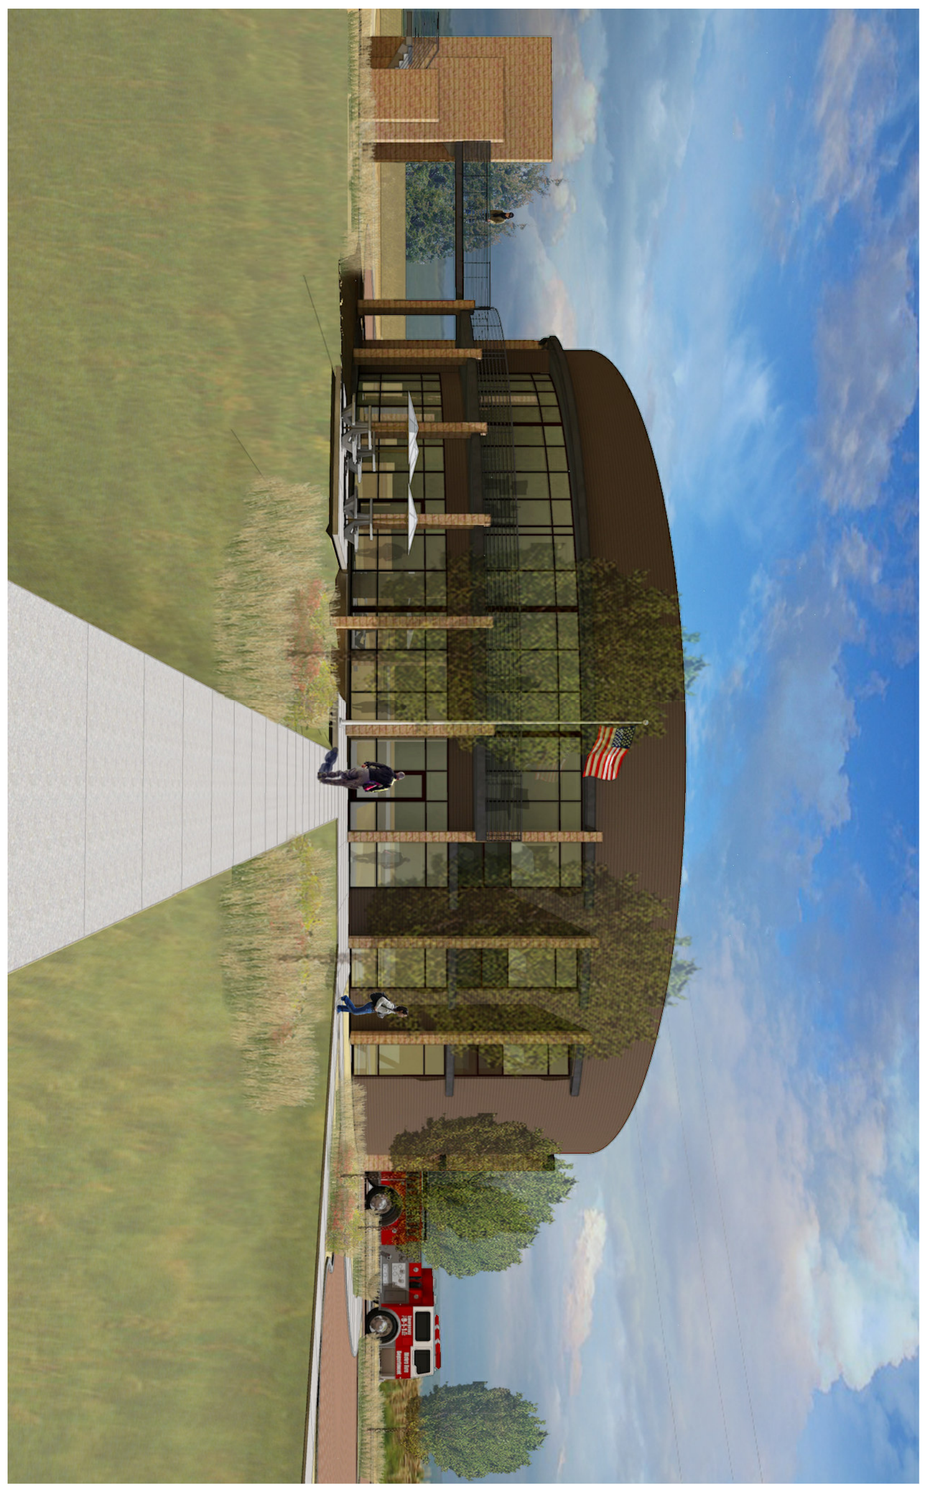

1 WEST PERSPECTIVE
SCALE: NTS

2 SOUTHWEST PERSPECTIVE
SCALE: NTS

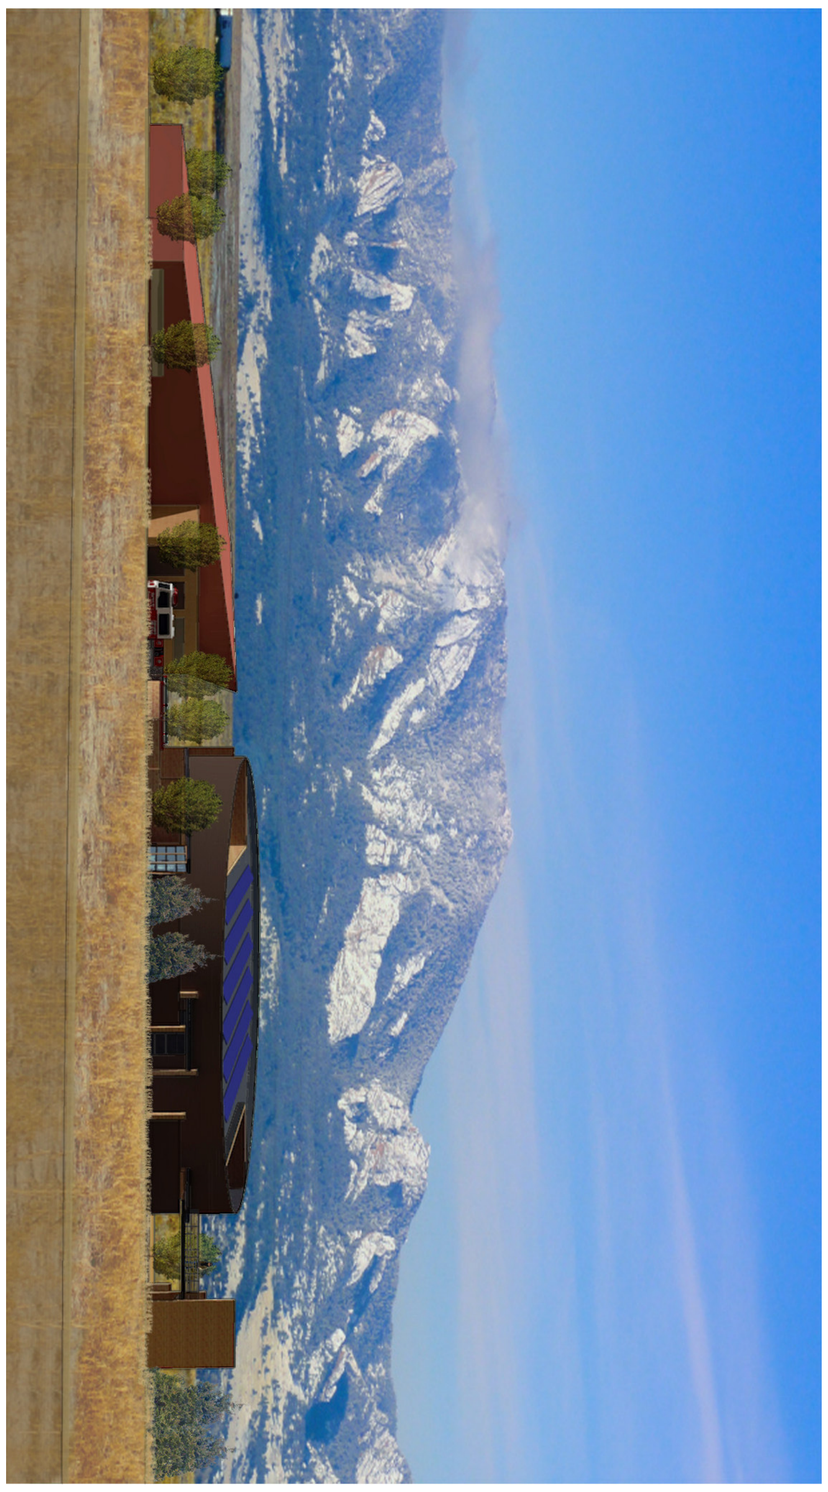

3 EAST PERSPECTIVE
SCALE: NTS

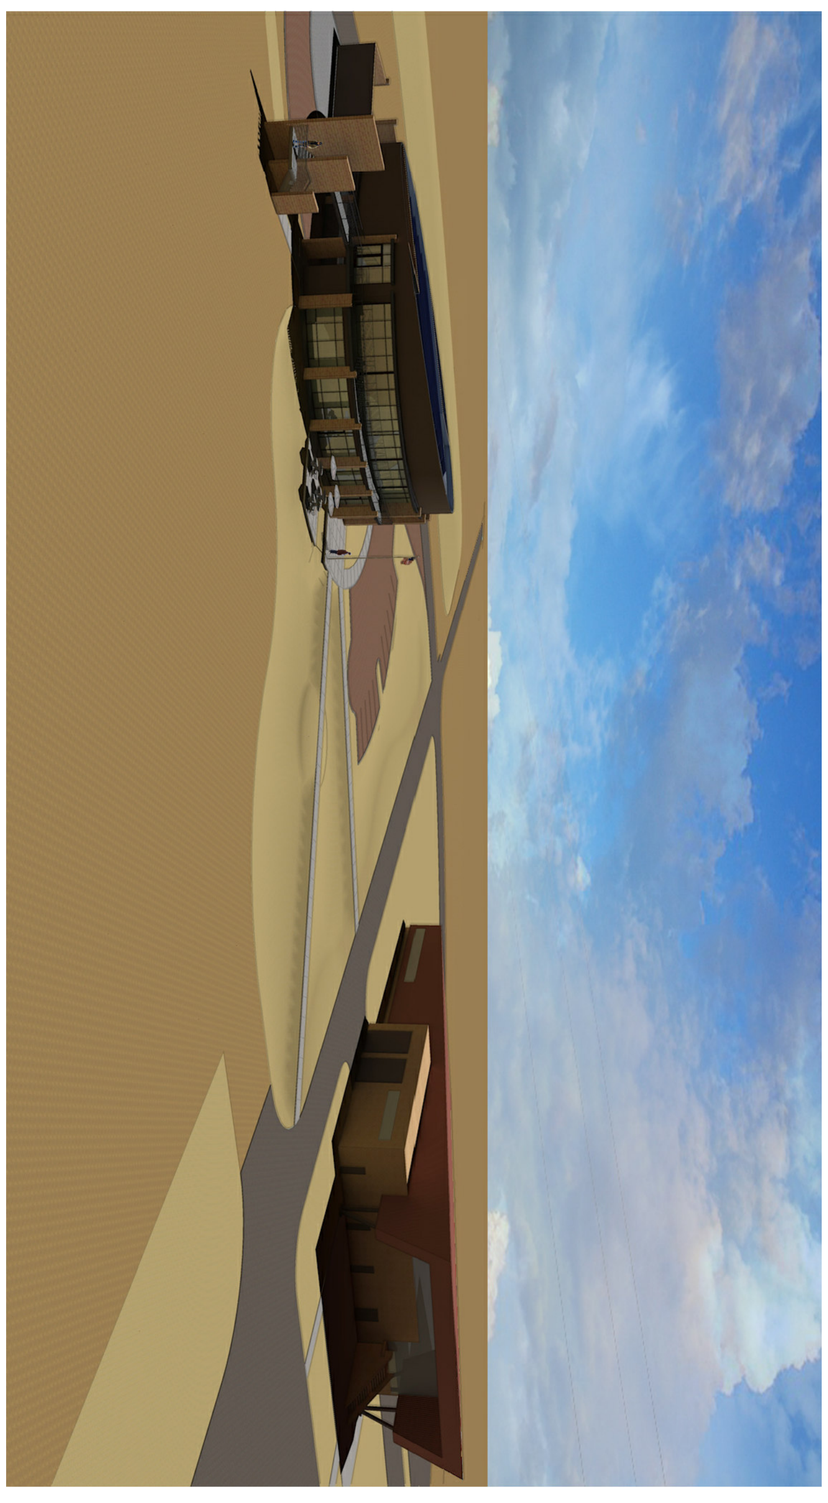

4 NORTHWEST PERSPECTIVE
SCALE: NTS

© ALLRED&ASSOCIATES 2013

PERSPECTIVES

A4.2

ISSUE DATE: 052013

BOULDER
WILD LAND FIRE

ALLRED&ASSOCIATES

ARCHITECTURE • PLANNING • INTERIOR DESIGN

580 BURBANK ST. SUITE 125,BROOMFIELD, COLORADO 80020 PH: 303/ 465.4306 FAX: 303/ 465.4382 www.allredarch.com

LAND USE SITE REVIEW • JOB NO. 1227

SCALE: NTS REVISIONS: △ △ △ △ △