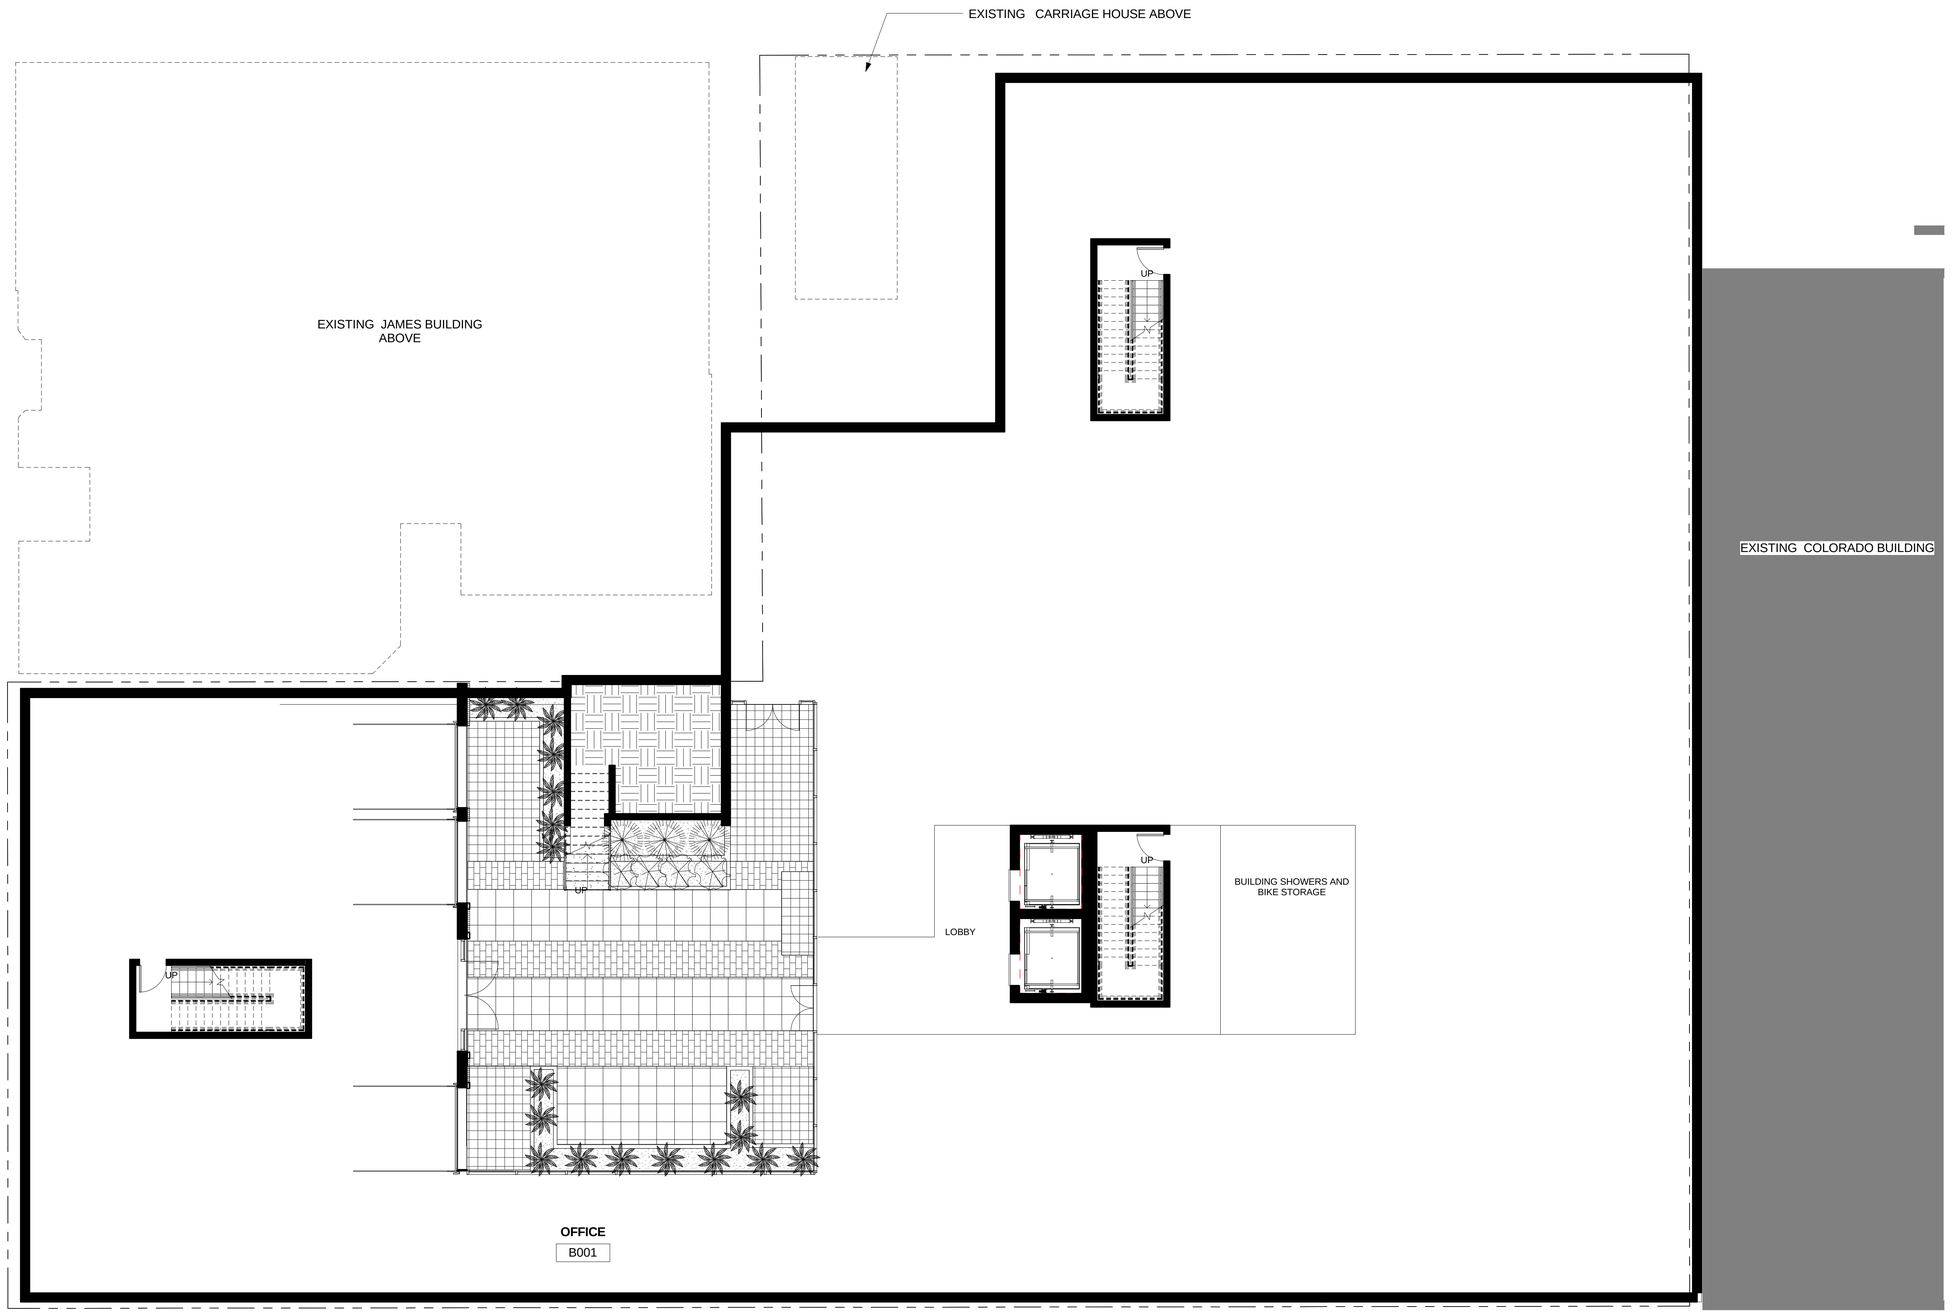

1 BASEMENT LEVEL PLAN
1/8" = 1'-0"

STUDIO
P.O. Box 17983
Boulder, Colorado 80308
phone 720.771.0516

WENCEL BUILDING

1301 WALNUT, BOULDER COLORADO

PROJ. NO. 2100.1
DRAWN: Author
CHECKED: Checker
APPROVED: Approver
DATE: 10/07/13

REVISIONS

NO.	DESCRIPTION	DATE

© STUDIO MORGAN CREEK

WENCEL BUILDING

ISSUED FOR:
SITE REVIEW

SHEET TITLE:
BELOW GRADE FLOOR PLAN

SCALE: 1/8" = 1'-0"
SHEET NUMBER

A1.01

C:\Users\aldo\Documents\Wencel_Building-1_aldo.rvt
10/6/2013 7:09:39 PM

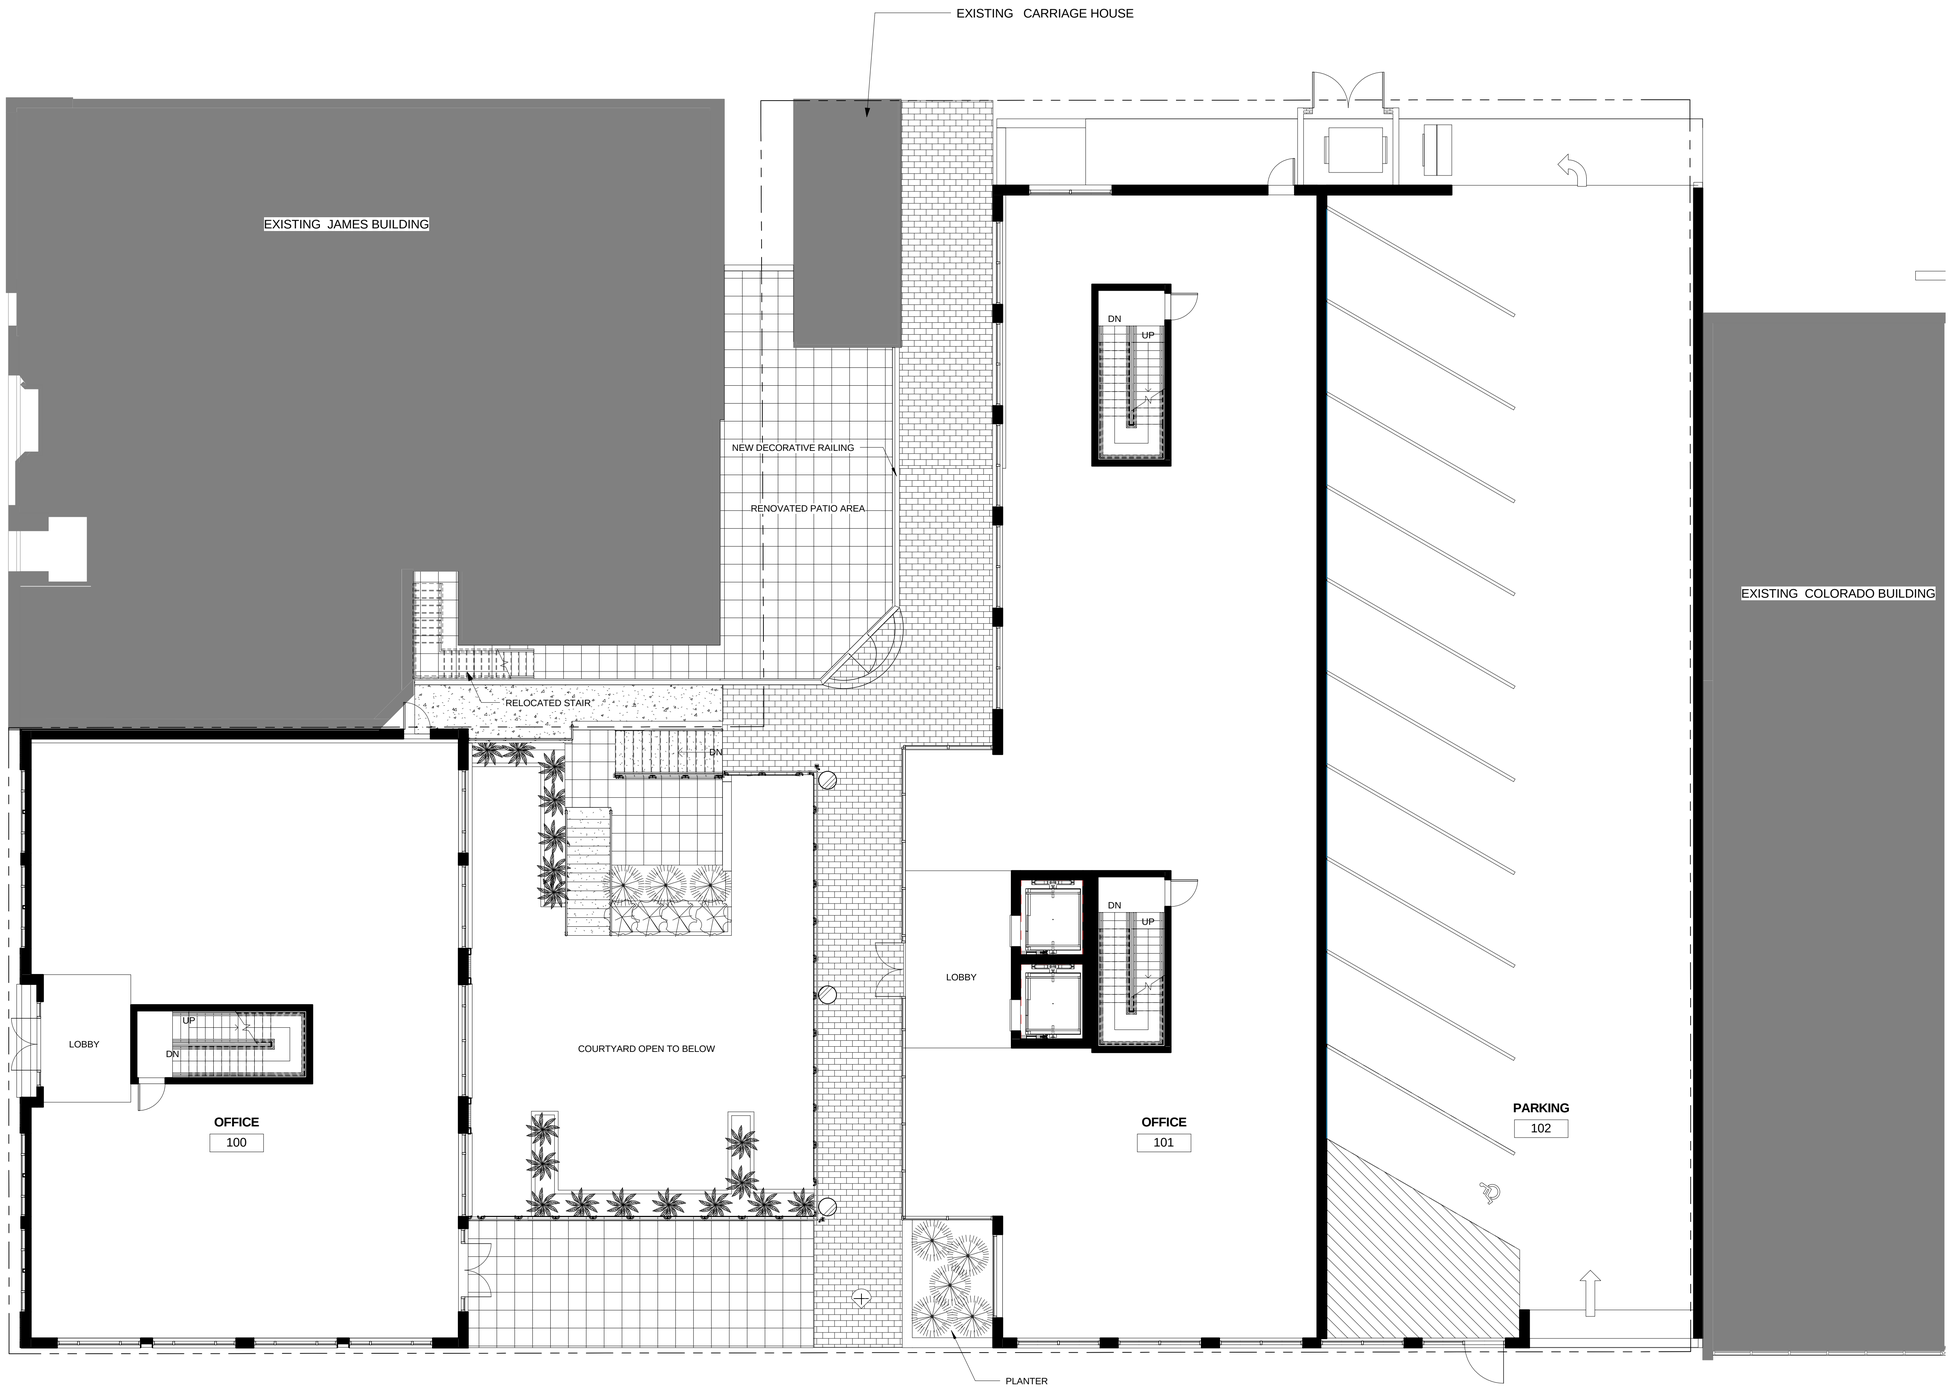

1 LEVEL 1 PLAN
1/8" = 1'-0"

STUDIO
P.O. Box 17983
Boulder, Colorado 80308
phone 720.771.0516

WENCEL BUILDING

1301 WALNUT, BOULDER COLORADO

PROJ. NO. 2100.1
DRAWN: Author
CHECKED: Checker
APPROVED: Approver
DATE: 10/07/13

REVISIONS

NO.	DESCRIPTION	DATE

© STUDIO MORGAN CREEK

WENCEL BUILDING

ISSUED FOR:
SITE REVIEW

SHEET TITLE:
LEVEL 1

SCALE: 1/8" = 1'-0"
SHEET NUMBER

A1.02

C:\Users\ab0\Documents\Wencel_Building-1_abo.rvt
10/6/2013 7:09:41 PM

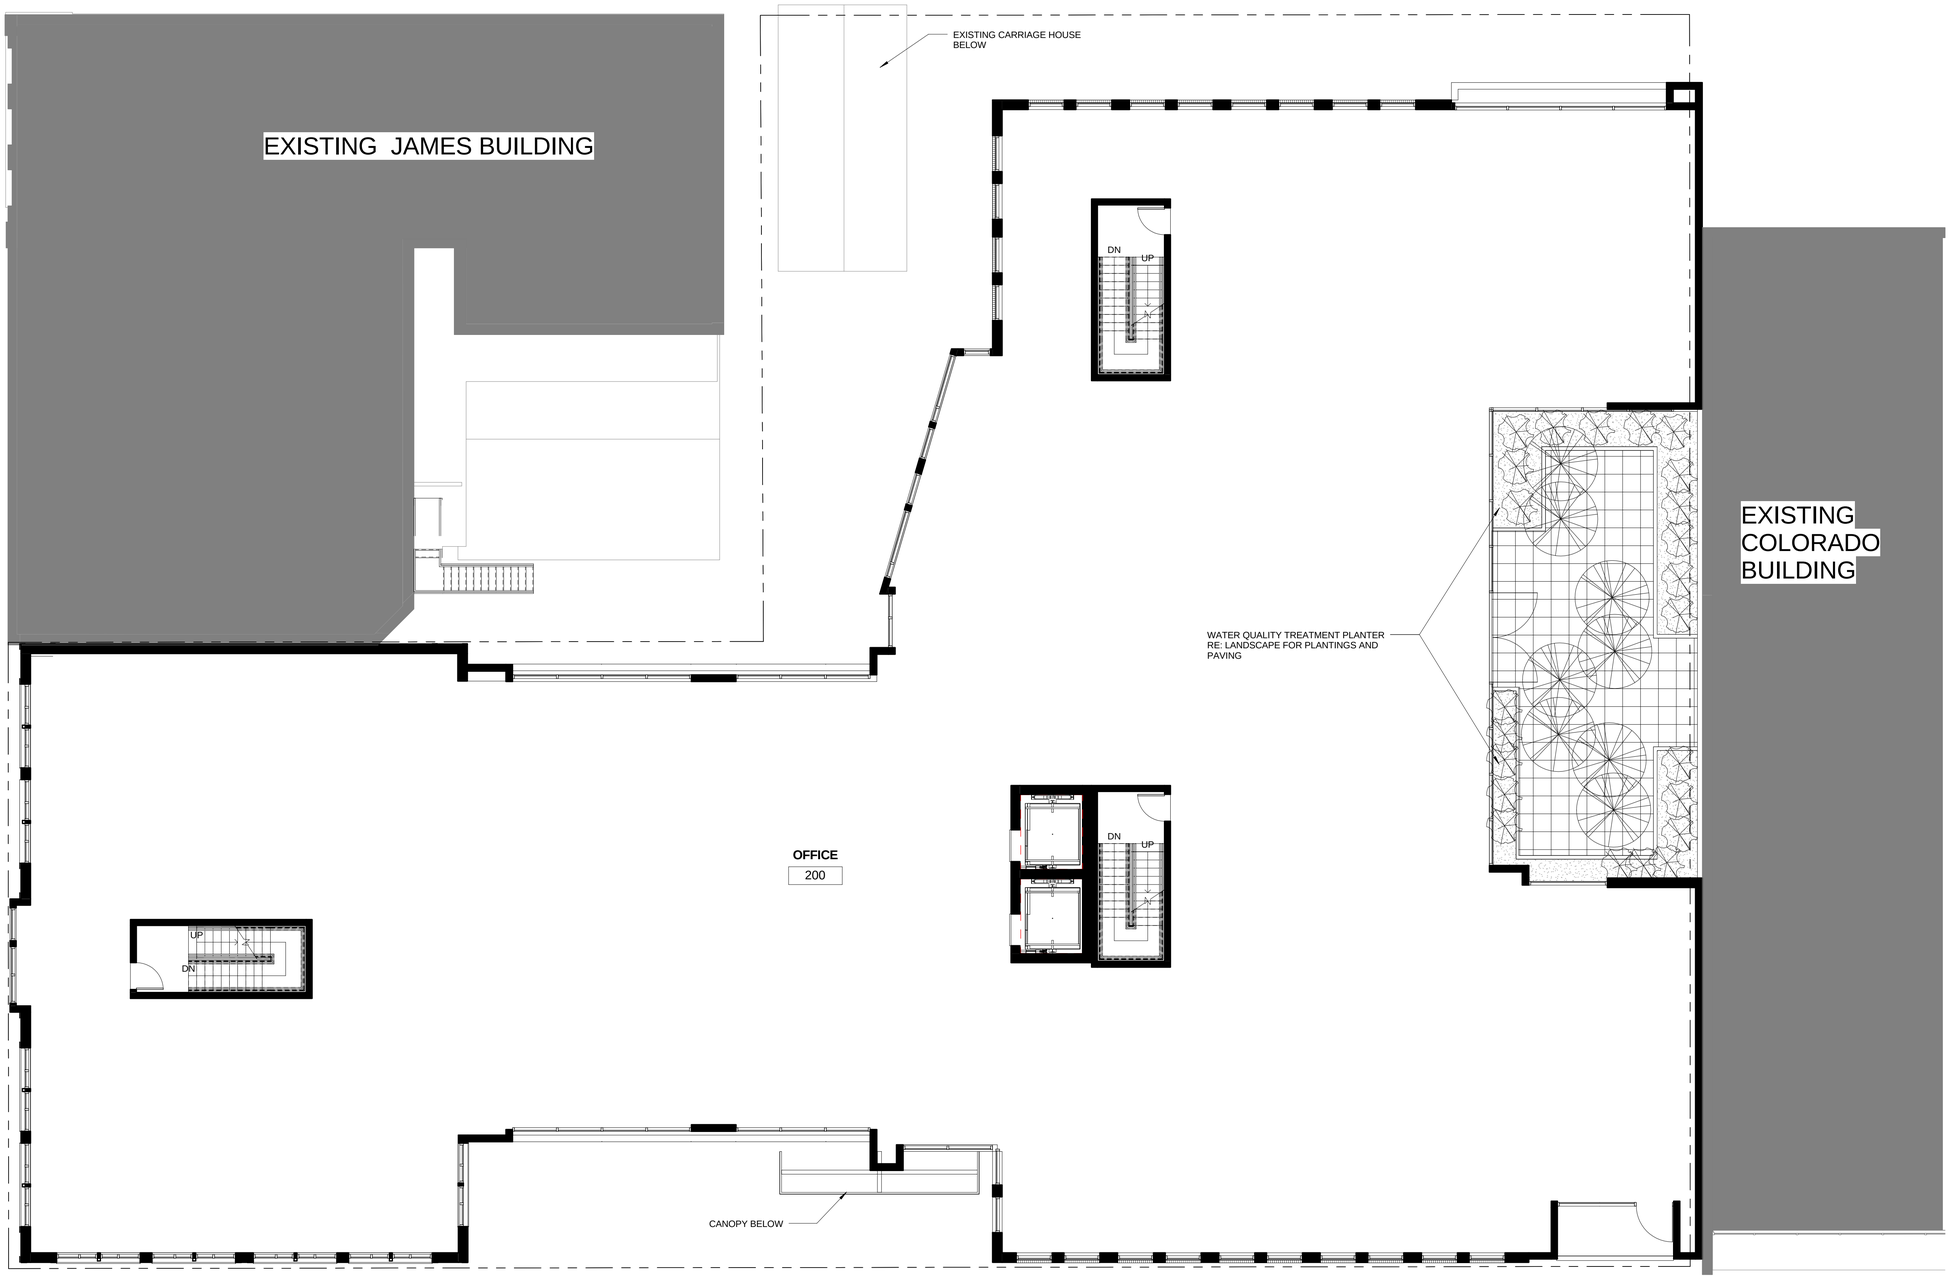

1 LEVEL 2 PLAN
1/8" = 1'-0"

STUDIO
P.O. Box 17983
Boulder, Colorado 80308
phone 720.771.0516

WENCEL BUILDING

1301 WALNUT, BOULDER COLORADO

PROJ. NO. 2100.1
DRAWN: Author
CHECKED: Checker
APPROVED: Approver
DATE: 10/07/13

REVISIONS

NO.	DESCRIPTION	DATE

© STUDIO MORGAN CREEK

WENCEL BUILDING

ISSUED FOR:
SITE REVIEW

SHEET TITLE:
LEVEL 2

SCALE: 1/8" = 1'-0"
SHEET NUMBER

A1.03

C:\Users\aldo\Documents\Wencel_Building-1_aldo.rvt
10/6/2013 7:09:42 PM

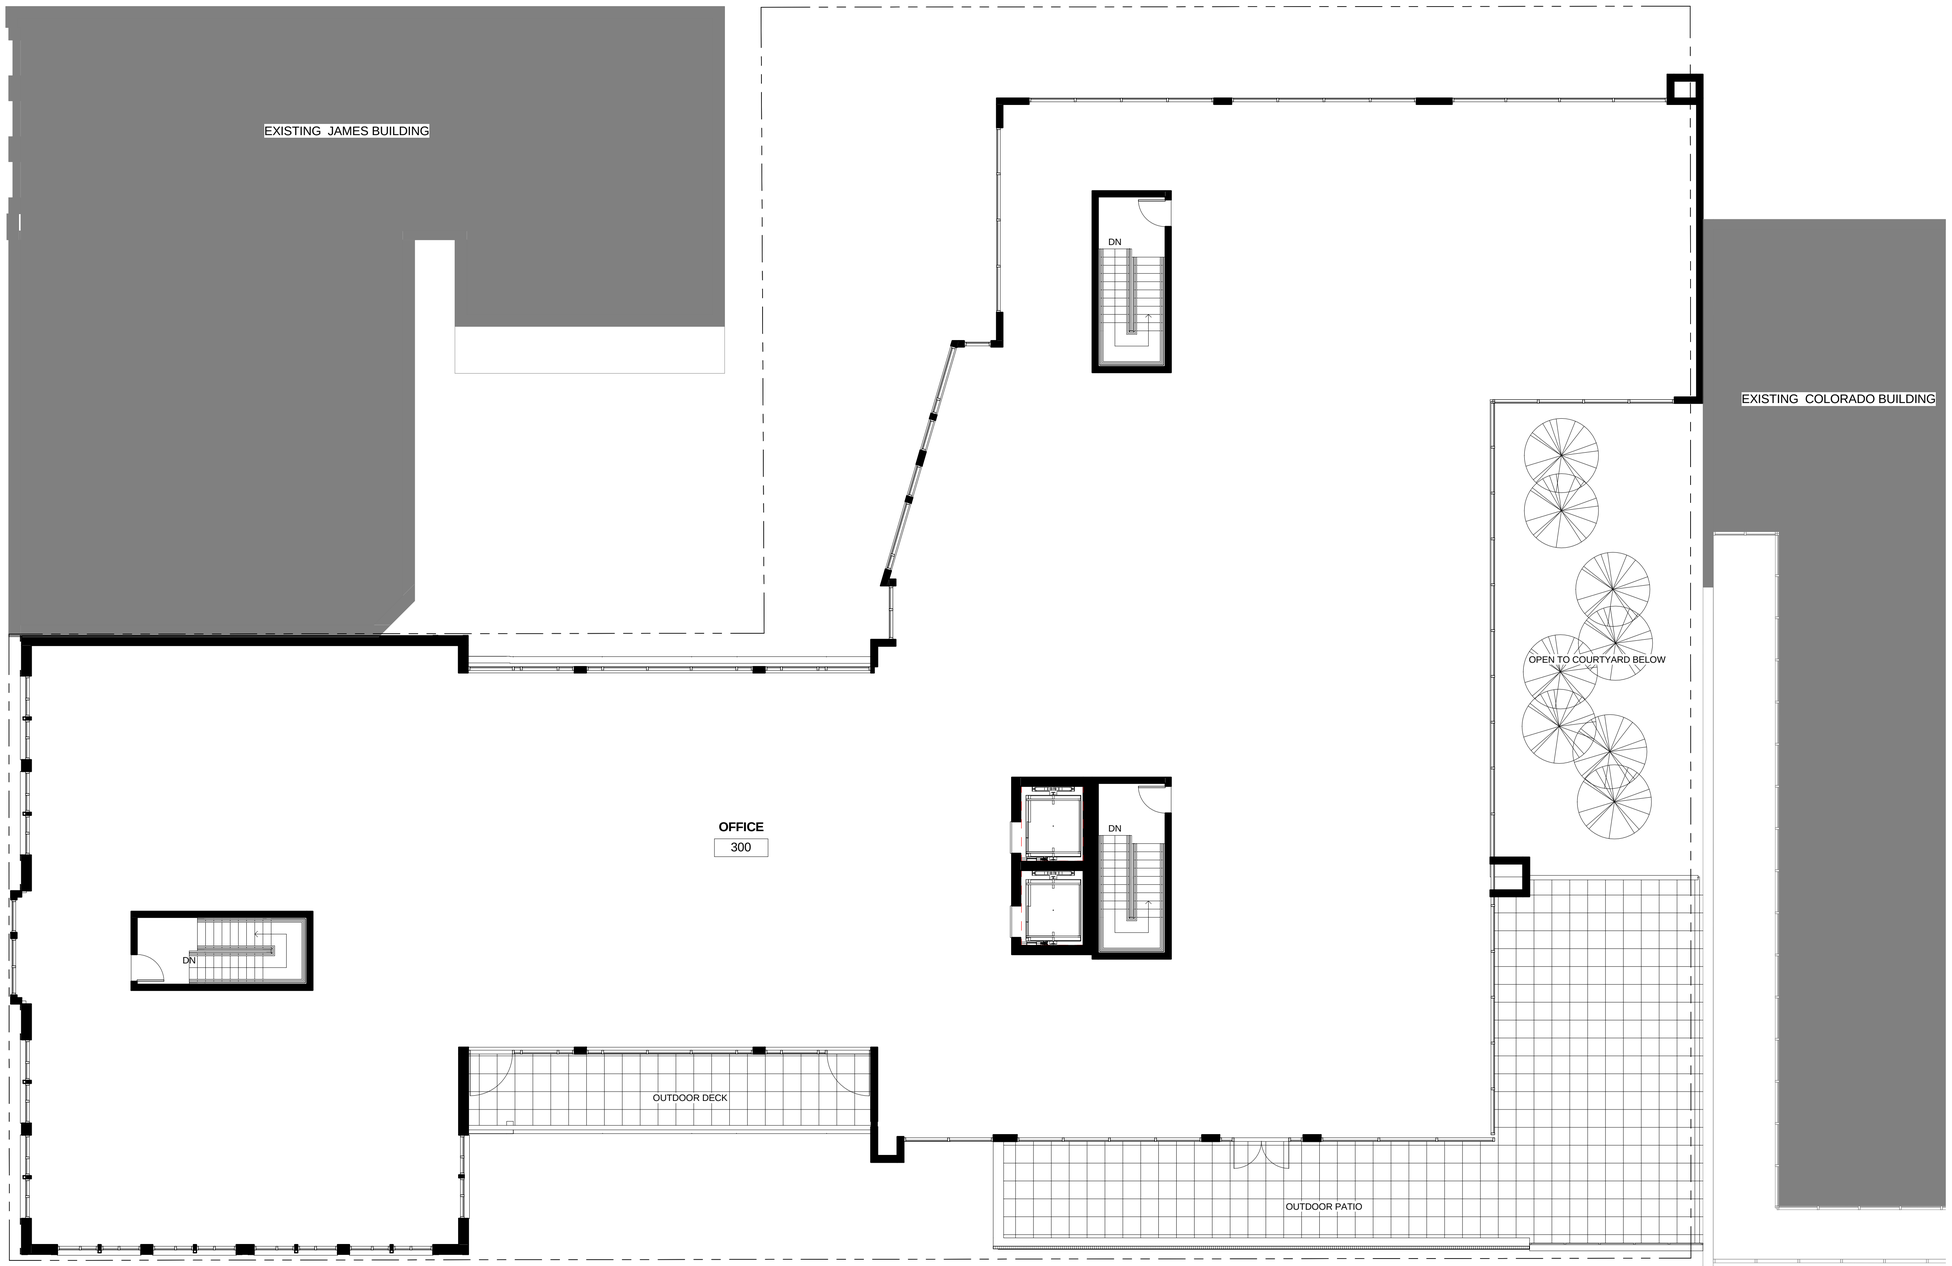

1 LEVEL 3 PLAN
1/8" = 1'-0"

STUDIO
P.O. Box 17983
Boulder, Colorado 80308
phone 720.771.0516

WENCEL BUILDING

1301 WALNUT, BOULDER COLORADO

PROJ. NO. 2100.1
DRAWN: Author
CHECKED: Checker
APPROVED: Approver
DATE: 10/07/13

REVISIONS

NO.	DESCRIPTION	DATE

© STUDIO MORGAN CREEK

WENCEL BUILDING

ISSUED FOR:
SITE REVIEW

SHEET TITLE:
LEVEL 3

SCALE: 1/8" = 1'-0"
SHEET NUMBER

A1.04

C:\Users\aldo\Documents\Wencel_Building-1_aldo.rvt
10/6/2013 7:09:43 PM

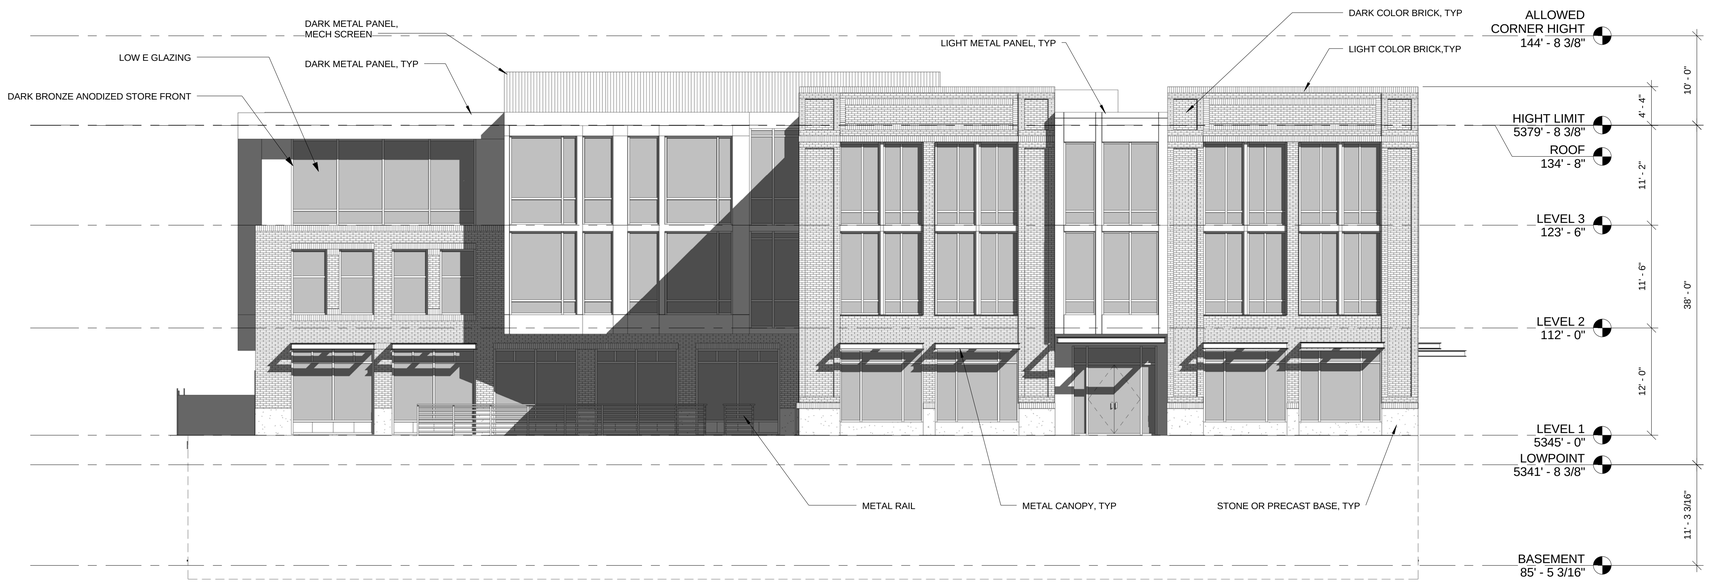

1 WEST BUILDING ELEVATION
1/8" = 1'-0"

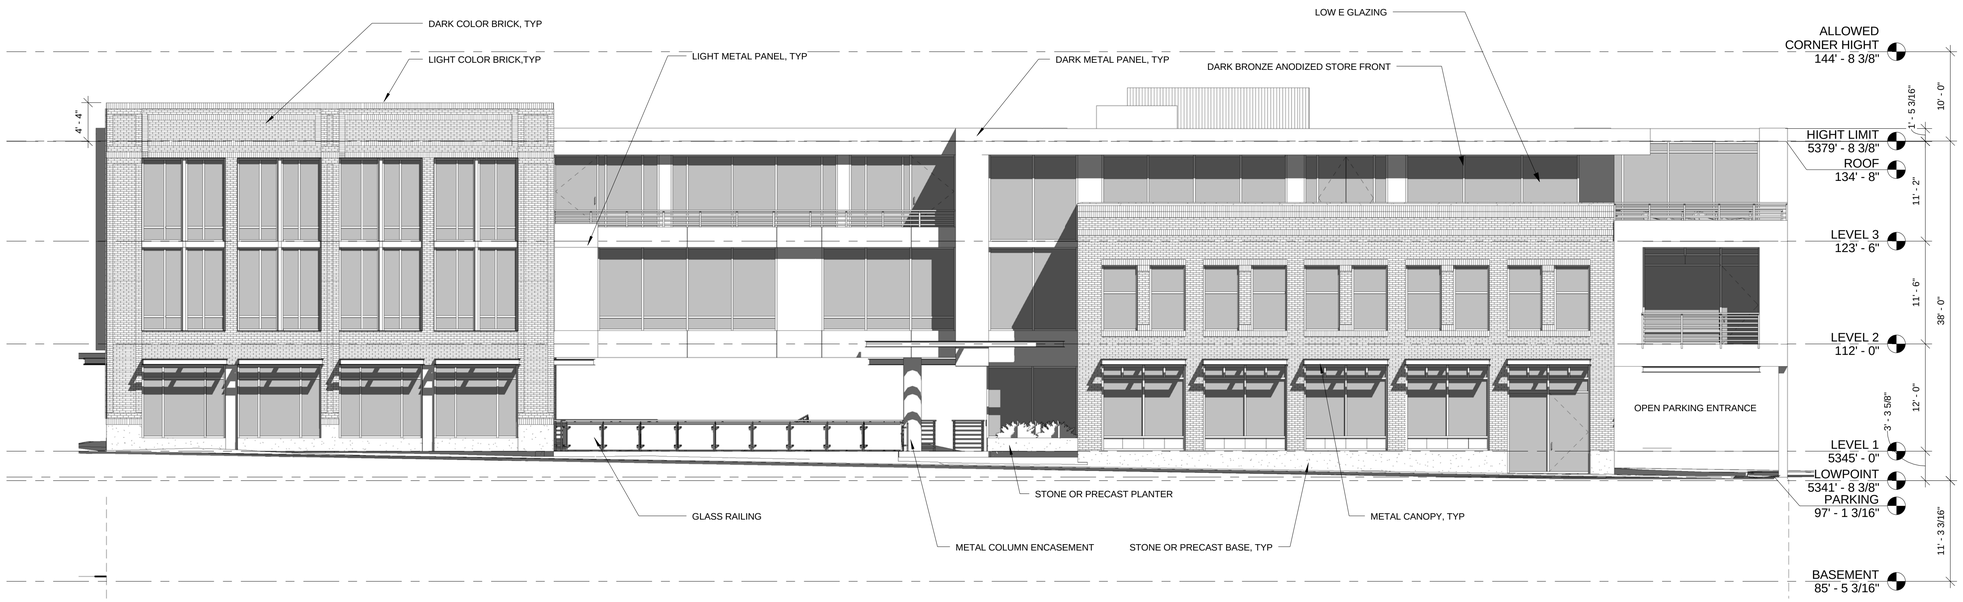

2 SOUTH BUILDING ELEVATION
1/8" = 1'-0"

STUDIO
P.O. Box 17983
Boulder, Colorado 80308
phone 720.771.0516

WENCEL BUILDING

1301 WALNUT, BOULDER COLORADO

PROJ. NO. 2100.1
DRAWN: Author
CHECKED: Checker
APPROVED: Approver
DATE: 10/07/13

REVISIONS

NO.	DESCRIPTION	DATE

© STUDIO MORGAN CREEK

WENCEL BUILDING

ISSUED FOR:
SITE REVIEW

SHEET TITLE:
BUILDING ELEVATIONS

SCALE: 1/8" = 1'-0"
SHEET NUMBER

A1.06

C:\Users\aldo\Documents\Wencel_Building-1_aldo.rvt
10/6/2013 7:09:58 PM

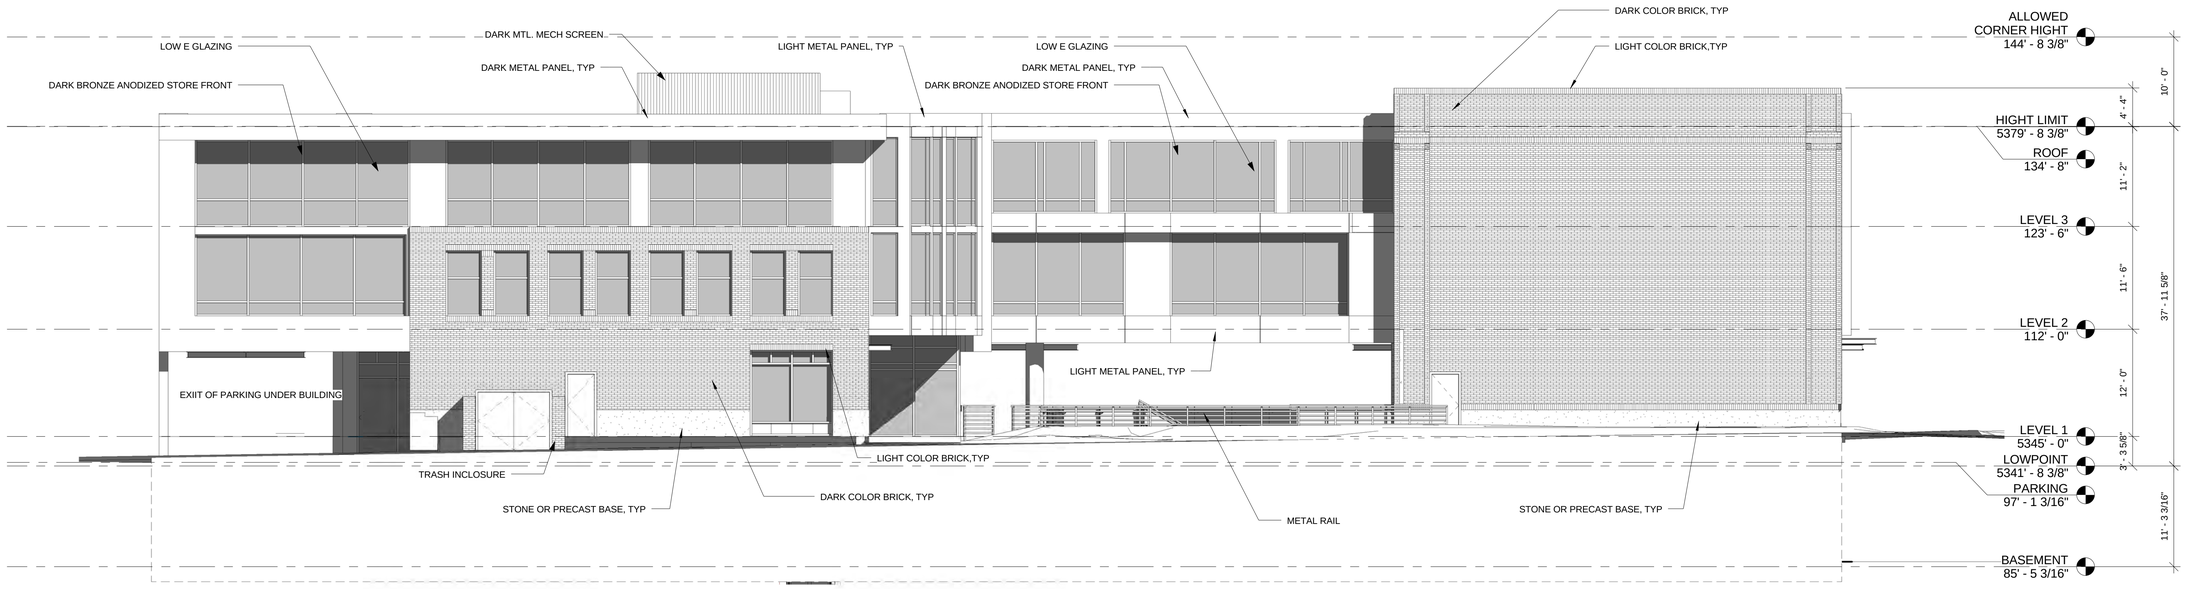

1 NORTH BUILDING ELEVATION
1/8" = 1'-0"

2 WEST COURTYARD ELEVATION (EAST COURTYARD ELEVATION SIMILAR)
1/8" = 1'-0"

STUDIO
P.O. Box 17983
Boulder, Colorado 80308
phone 720.771.0516

WENCEL BUILDING

1301 WALNUT, BOULDER COLORADO

PROJ. NO. 2100.1
DRAWN: Author
CHECKED: Checker
APPROVED: Approver
DATE: 10/07/13

REVISIONS

NO.	DESCRIPTION	DATE

© STUDIO MORGAN CREEK

WENCEL BUILDING

ISSUED FOR:
SITE REVIEW

SHEET TITLE:
BUILDING ELEVATIONS

SCALE: 1/8" = 1'-0"
SHEET NUMBER

A1.07

C:\Users\aldo\Documents\Wencel_Building-1_aldo.rvt
10/6/2013 7:10:10 PM

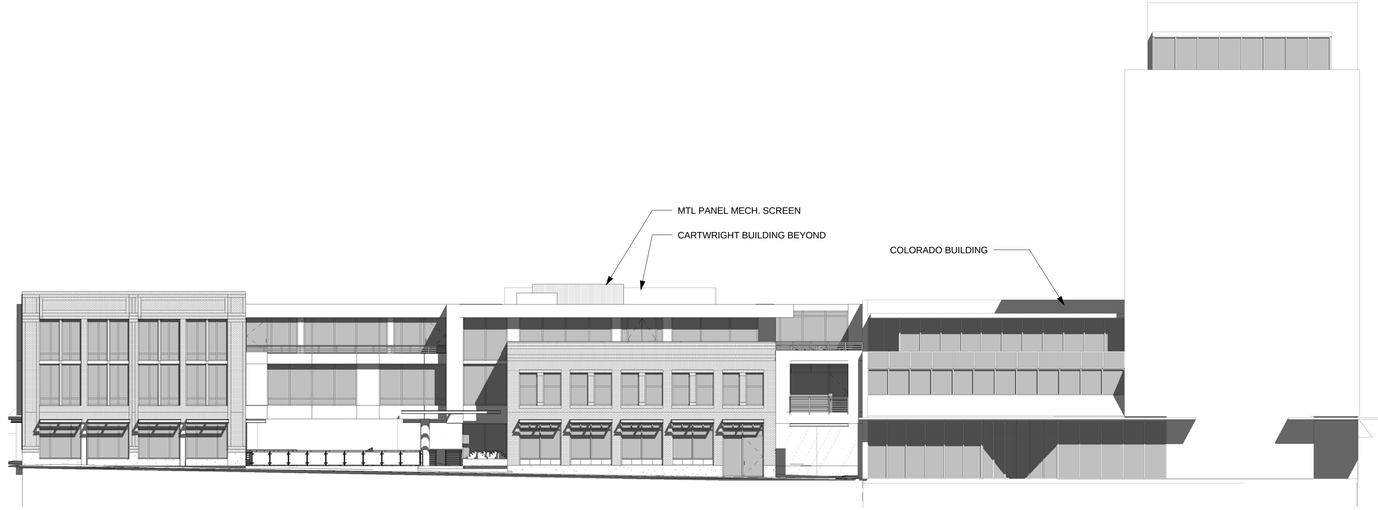

1 SOUTH BUILDING ELEVATION IN CONTEXT
1/16" = 1'-0"

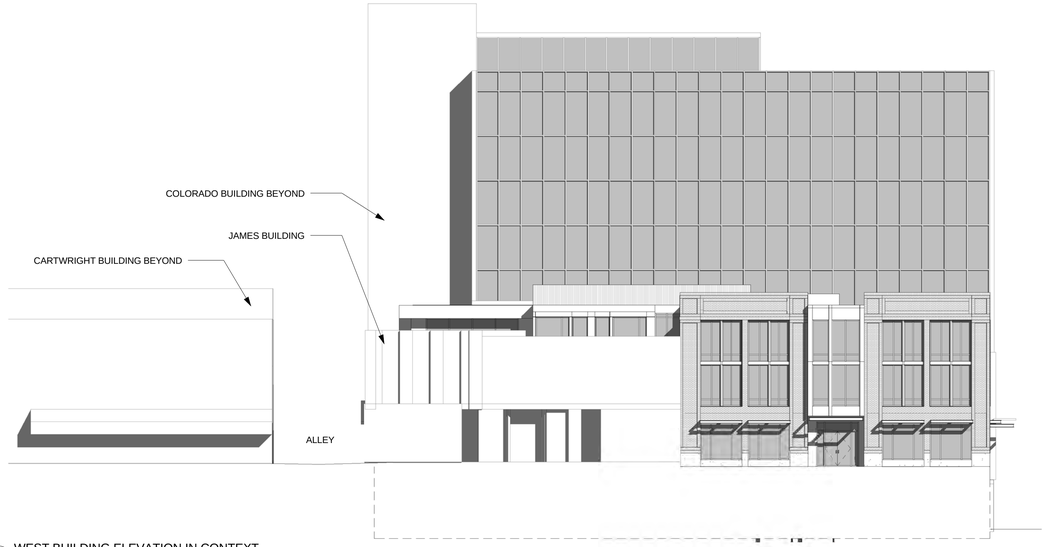

2 WEST BUILDING ELEVATION IN CONTEXT
1/16" = 1'-0"

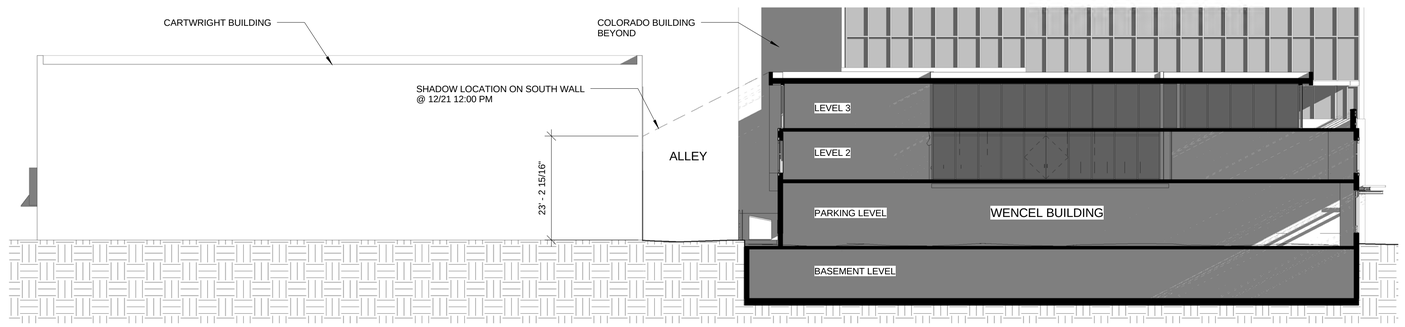

3 SHADOW SECTION @ DEC. 21 12:00 PM- LOOKING EAST
1/16" = 1'-0"

STUDIO
P.O. Box 17983
Boulder, Colorado 80308
phone 720.771.0516

WENCEL BUILDING

1301 WALNUT, BOULDER COLORADO

PROJ. NO. 2100.1
DRAWN: AS
CHECKED: JD
APPROVED: JD
DATE: 10/07/13

REVISIONS

NO.	DESCRIPTION	DATE

© STUDIO MORGAN CREEK

WENCEL BUILDING

ISSUED FOR:
SITE REVIEW

SHEET TITLE:
CONTEXT ELEVATIONS

SCALE: 1/16" = 1'-0"
SHEET NUMBER

A1.08

C:\Users\aldo\Documents\Wencel_Building-1_aldo.rvt
10/6/2013 7:10:32 PM

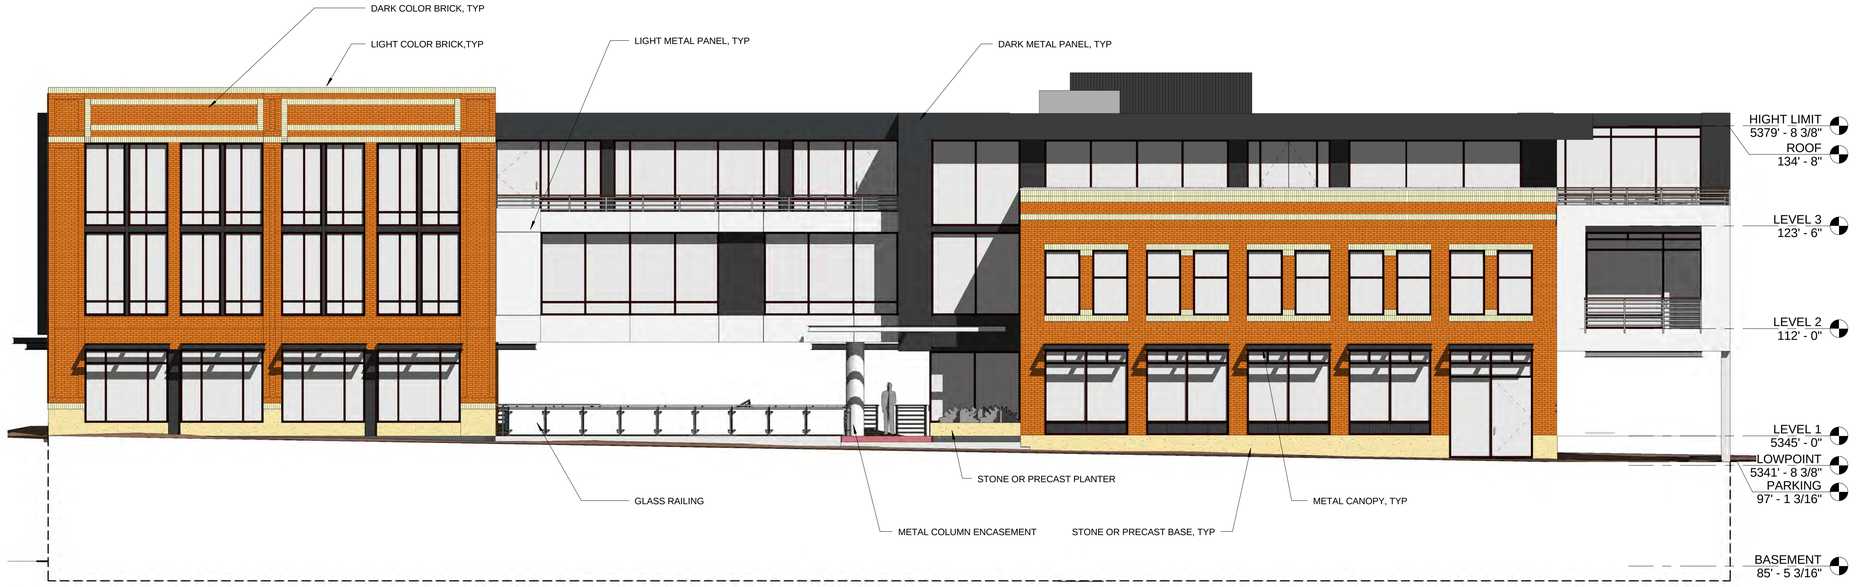

1 sOUTH BUILDING ELEVATION
1/8" = 1'-0"

2 COLOR-NORTH BUILDING ELEVATION
1/8" = 1'-0"

STUDIO
P.O. Box 17983
Boulder, Colorado 80308
phone 720.771.0516

WENCEL BUILDING

1301 WALNUT, BOULDER COLORADO

PROJ. NO. 2100.1
DRAWN: Author
CHECKED: Checker
APPROVED: Approver
DATE: 10/07/13

REVISIONS

NO.	DESCRIPTION	DATE

© STUDIO MORGAN CREEK

WENCEL BUILDING

ISSUED FOR:
SITE REVIEW

SHEET TITLE:
COLOR ELEVATION

SCALE: 1/8" = 1'-0"
SHEET NUMBER

A1.10

C:\Users\aldo\Documents\Wencel_Building-1_aldo.rvt
10/6/2013 7:19:07 PM

1 COLOR- WEST BUILDING ELEVATION
1/8" = 1'-0"

2 13TH AND WALNUT

STUDIO
P.O. Box 17983
Boulder, Colorado 80308
phone 720.771.0516

WENCEL BUILDING

1301 WALNUT, BOULDER COLORADO

PROJ. NO. 2100.1
DRAWN: Author
CHECKED: Checker
APPROVED: Approver
DATE: 10/07/13

REVISIONS

NO.	DESCRIPTION	DATE

© STUDIO MORGAN CREEK

WENCEL BUILDING

ISSUED FOR:
SITE REVIEW

SHEET TITLE:
COLOR ELEVATION

SCALE: 1/8" = 1'-0"
SHEET NUMBER

A1.11

C:\Users\aldo\Documents\Wencel_Building-1_aldo.rvt
10/6/2013 7:19:24 PM