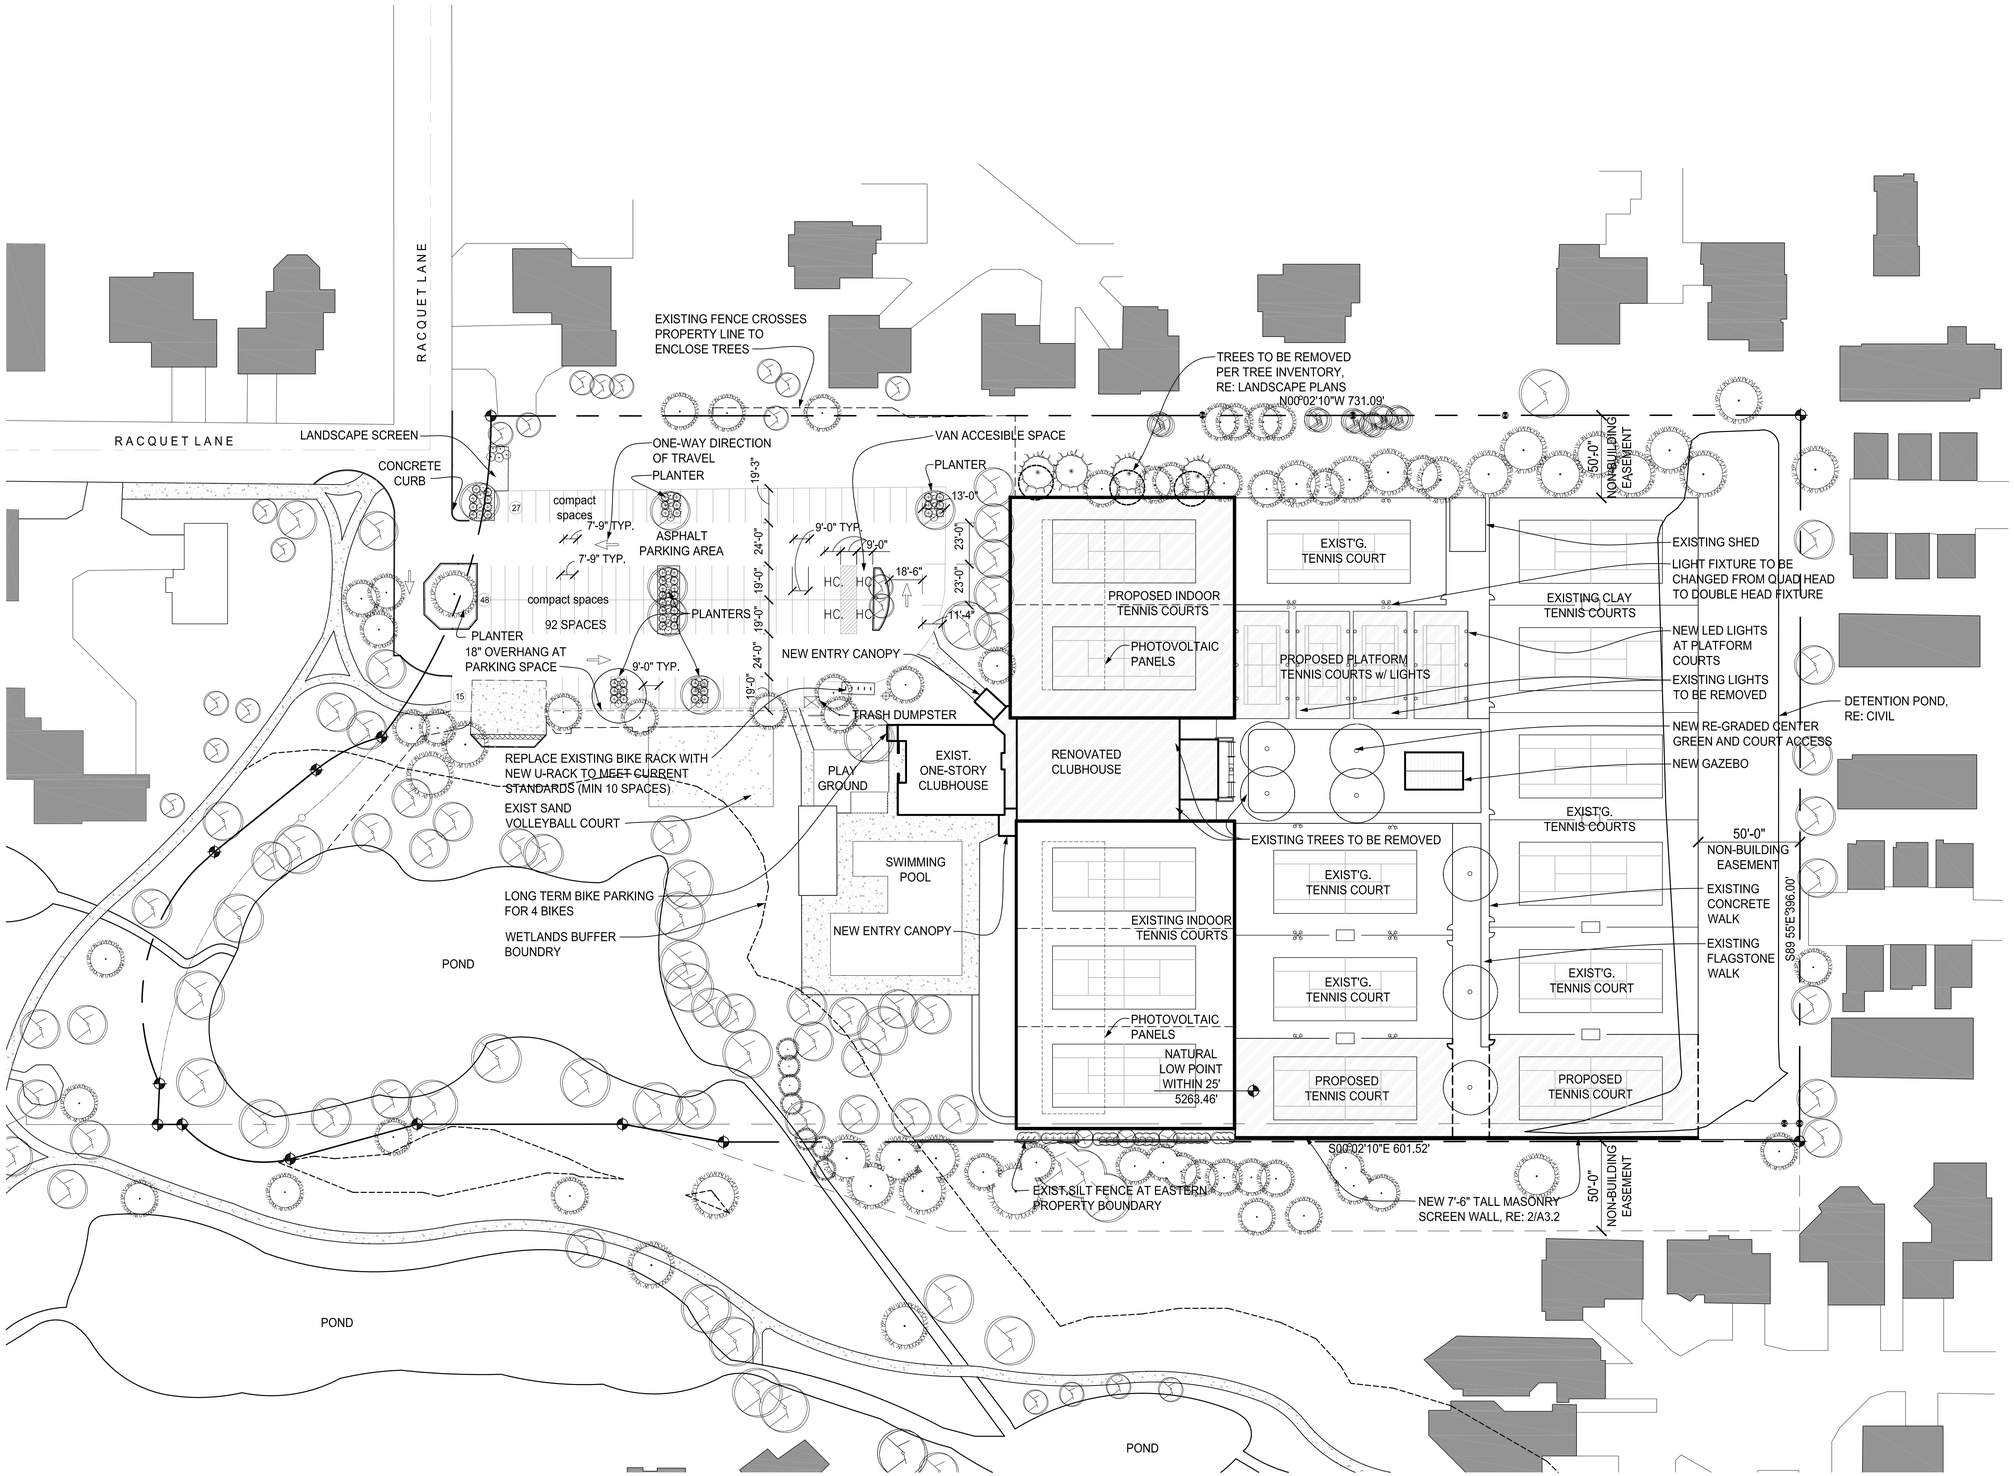

1 A1.1 **SITE PLAN**
1" = 40'-0"

NORTH
0' 20' 40' 80'

BRAY Architecture, Inc.
1300-C Yellow Pine
Boulder, CO 80304

MEADOWS SWIM & TENNIS CLUB EXPANSION

5555 RACQUET CT.
BOULDER, COLORADO

PROJECT NO:

ISSUE DATE: 11-3-14
REVISIONS: 2-17-15
5-4-15

SHEET TITLE:
ARCHITECTURAL SITE PLAN

SHEET NUMBER:
A1.1