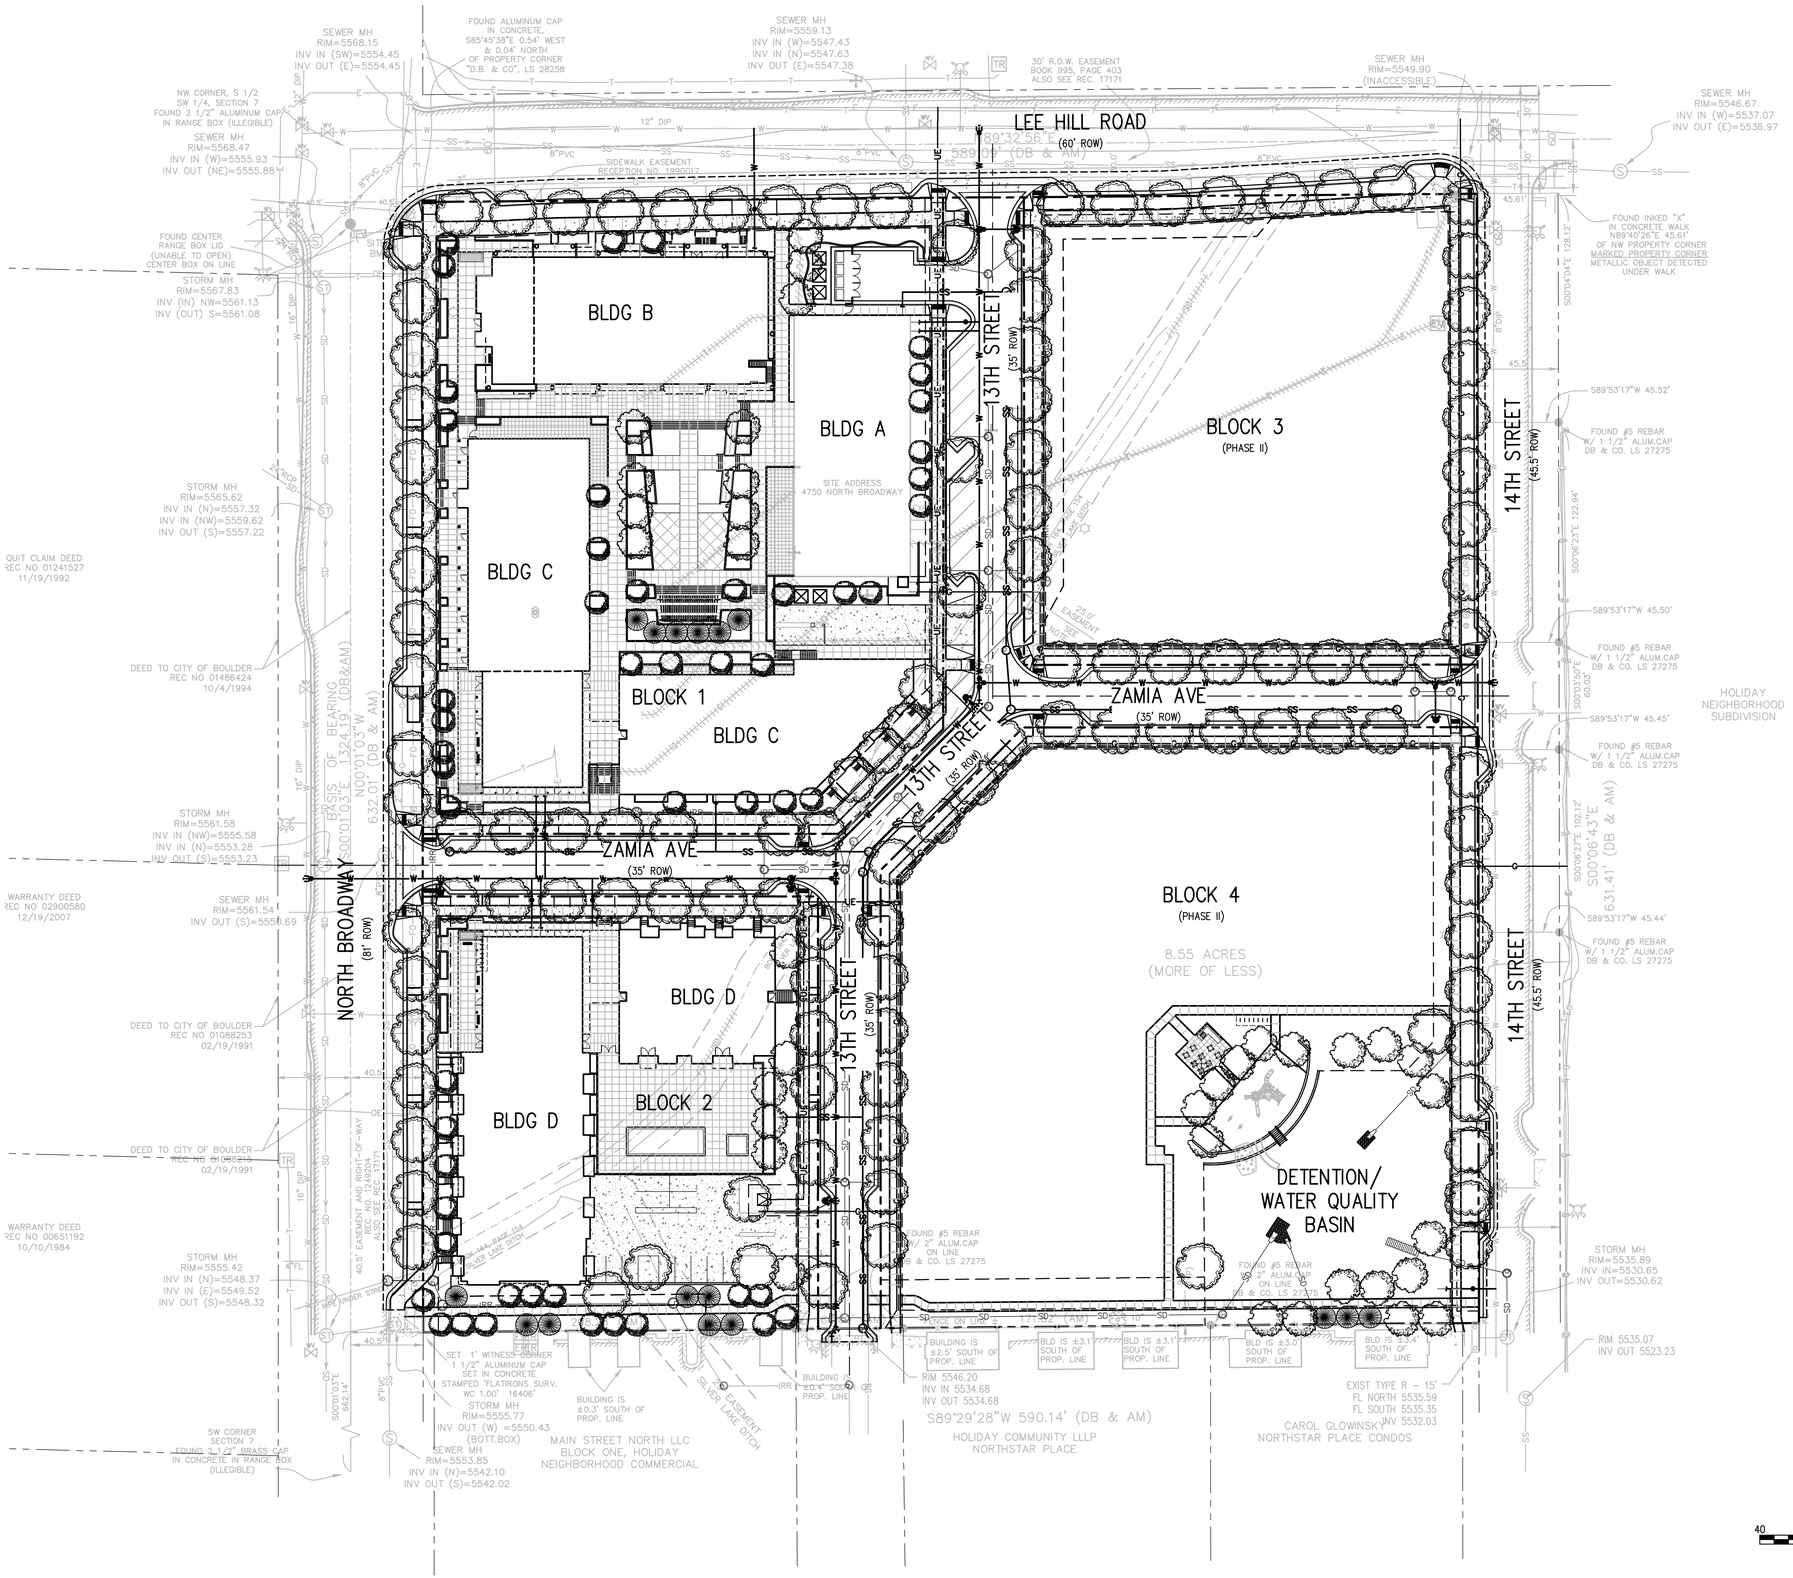

the ARMORY

DEVELOPER:

ARMORY LAND
INVESTORS, LLC

ARCHITECT:

THE MULHERN GROUP, LTD.
ARCHITECTURE•PLANNING•INTERIORS

CONSULTANT:

JVA
CONSULTING ENGINEERS

JVA, Incorporated 1319 Spruce Street
Boulder, CO 80302 Phone: 303.444.1951
www.jvajva.com E-mail: info@jvajva.com

LUR2015-
SITE REVIEW SUBMITTAL
ARMORY COMMUNITY
BOULDER, COLORADO

DATE:	REVISION:
02-02-2015	SITE REVIEW SUBMITTAL 1

SHEET NAME:

PRELIMINARY
OVERALL UTILITY PLAN

SHEET NUMBER:

C2.0

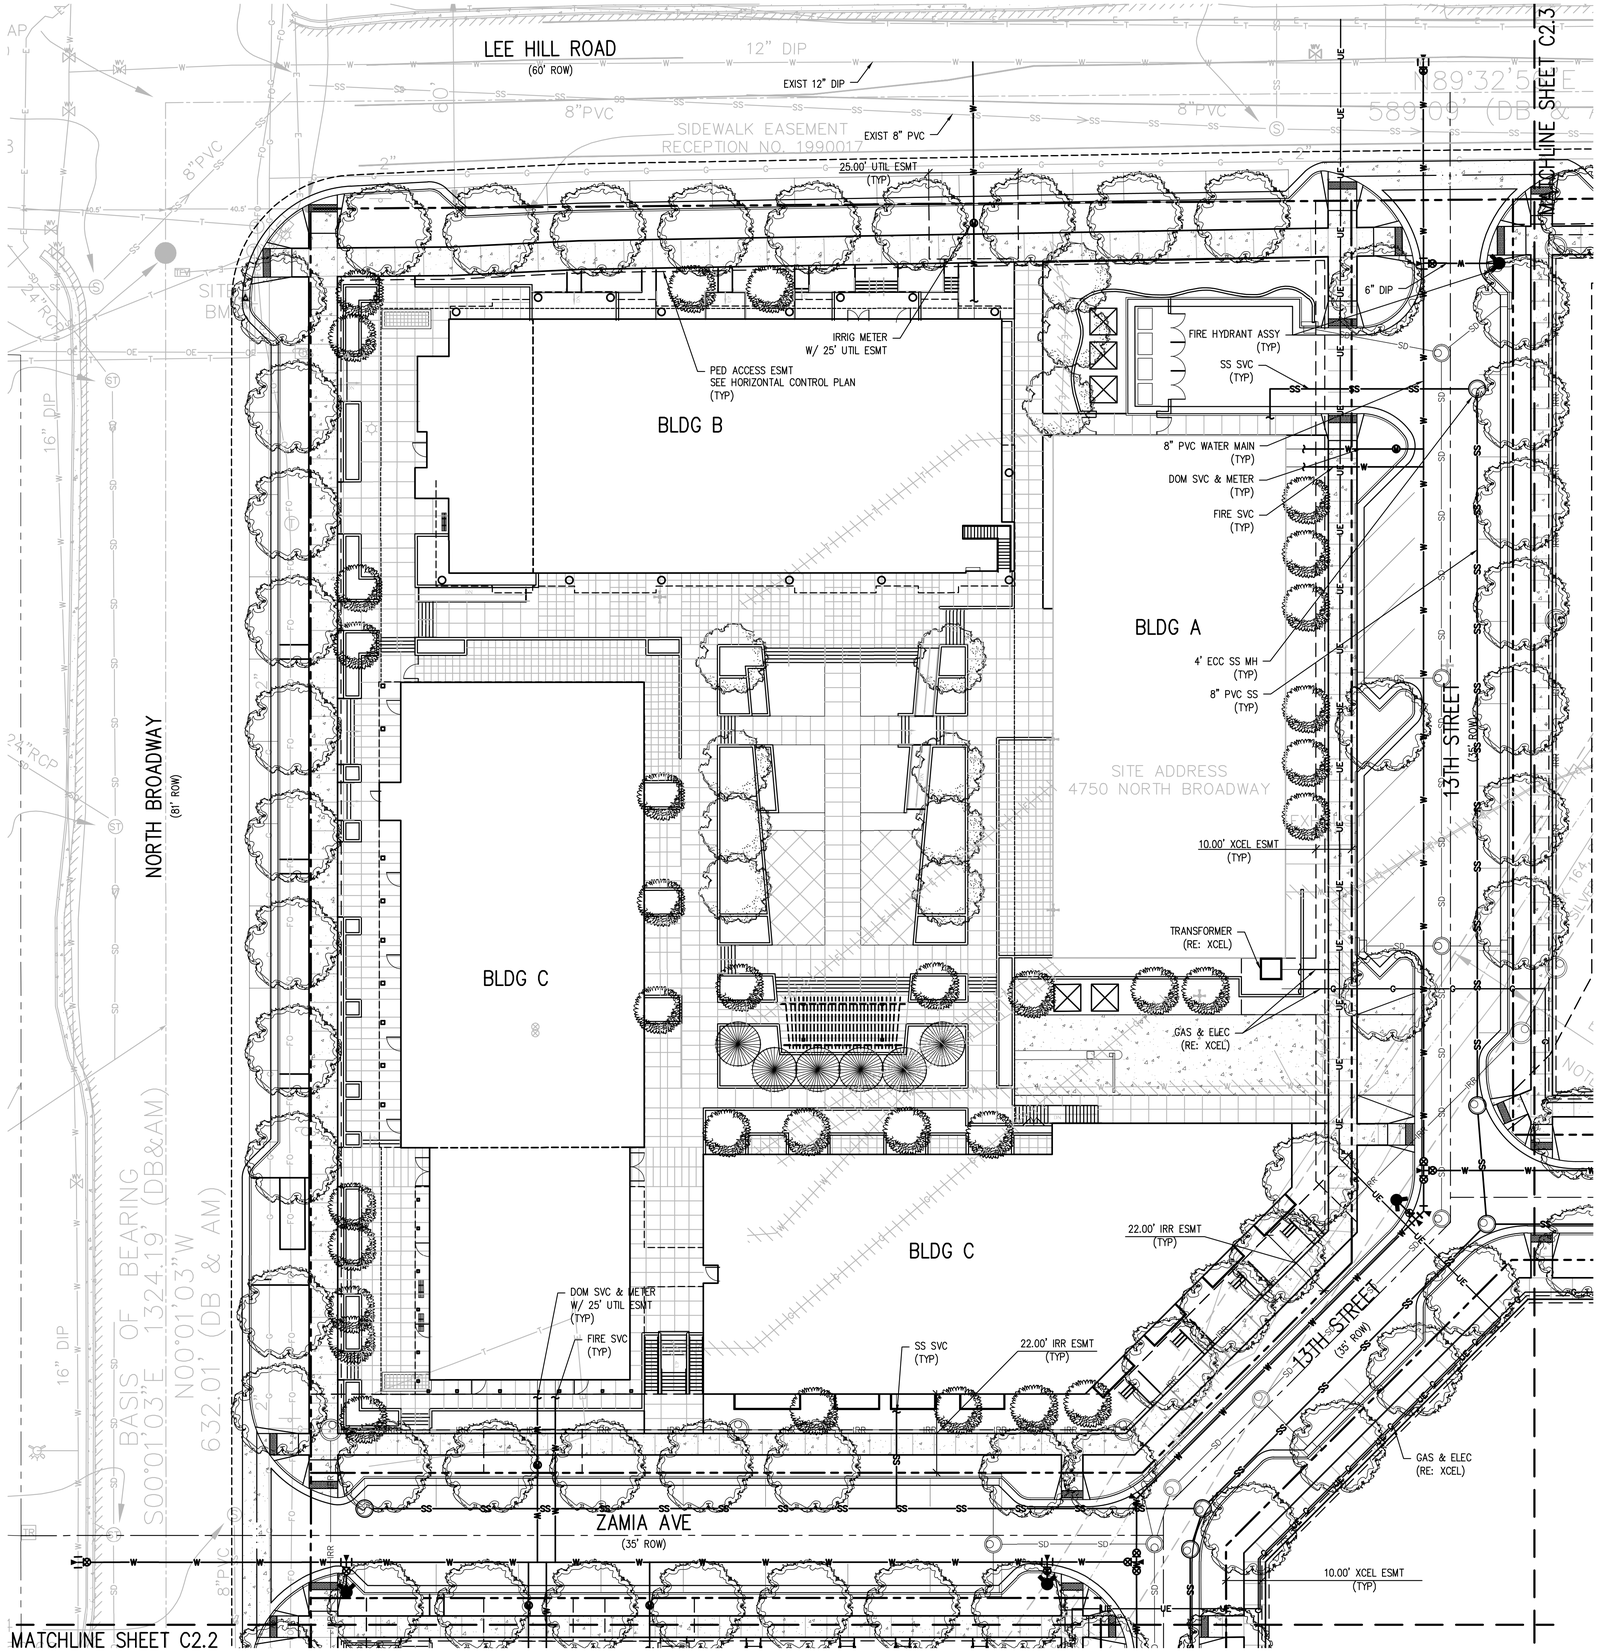

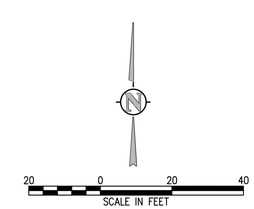

the ARMORY

DEVELOPER:

ARMORY LAND
INVESTORS, LLC

ARCHITECT:

THE MULHERN GROUP, LTD.
ARCHITECTURE • PLANNING • INTERIORS

CONSULTANT:

JVA
CONSULTING ENGINEERS

JVA, Incorporated 1319 Spruce Street
Boulder, CO 80302 Phone: 303.444.1951
www.jvajva.com E-mail: info@jvajva.com

LUR2015-

SITE REVIEW SUBMITTAL

ARMORY COMMUNITY

BOULDER, COLORADO

DATE:	REVISION:
02-02-2015	SITE REVIEW SUBMITTAL 1

SHEET NAME:

PRELIMINARY BLOCK 1
UTILITY PLAN

SHEET NUMBER:

C2.1

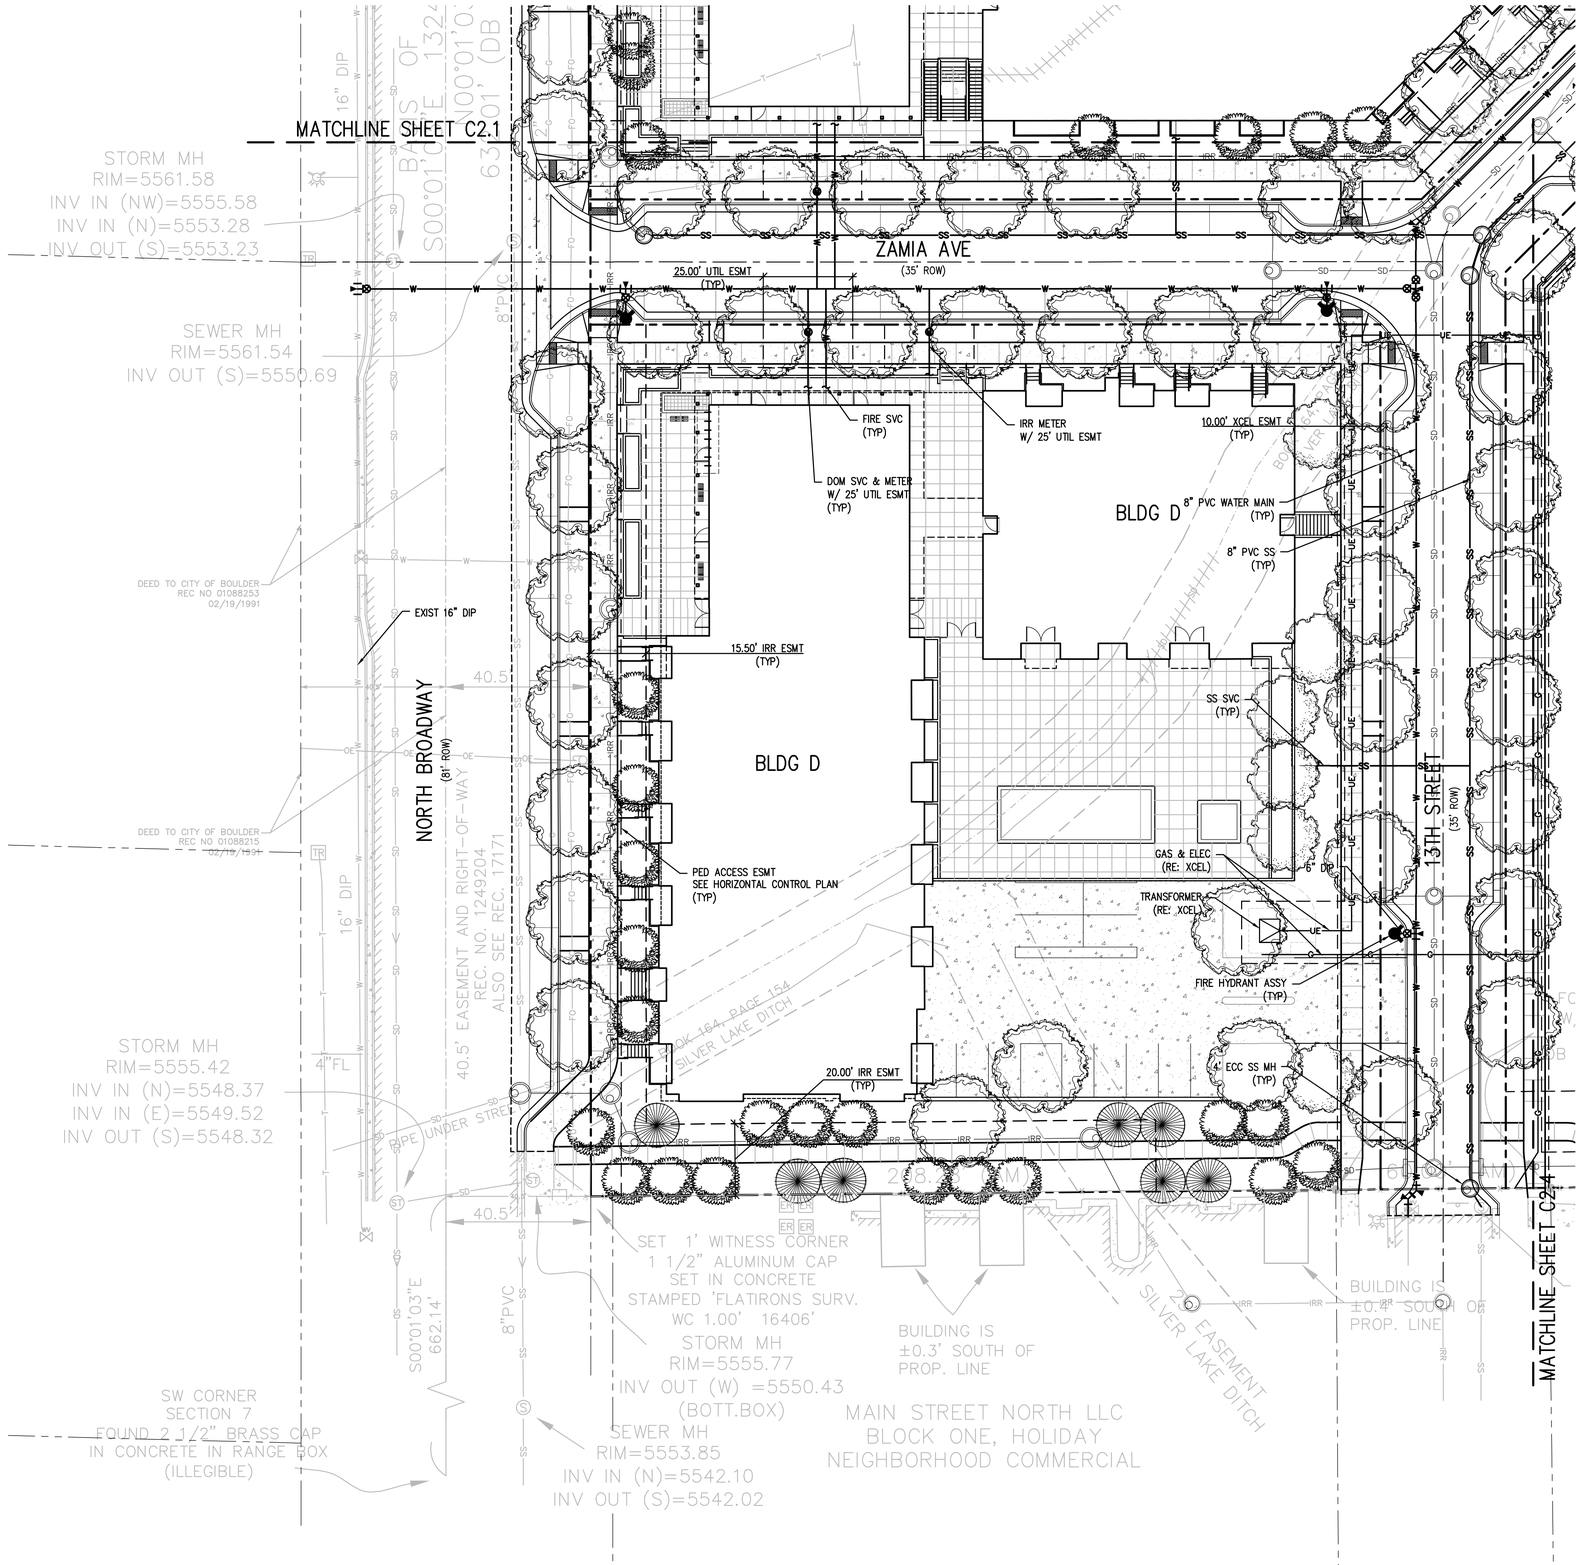

DEVELOPER:

ARMORY LAND
INVESTORS, LLC

ARCHITECT:

THE MULHERN GROUP, LTD.
ARCHITECTURE•PLANNING•INTERIORS

CONSULTANT:

JVA, Incorporated 1319 Spruce Street
Boulder, CO 80302 Phone: 303.444.1951
www.jvajva.com E-mail: info@jvajva.com

LUR2015-

SITE REVIEW SUBMITTAL

ARMORY COMMUNITY

BOULDER, COLORADO

DATE:	REVISION:
02-02-2015	SITE REVIEW SUBMITTAL 1

SHEET NAME:

PRELIMINARY BLOCK 2
UTILITY PLAN

SHEET NUMBER:

C2.2

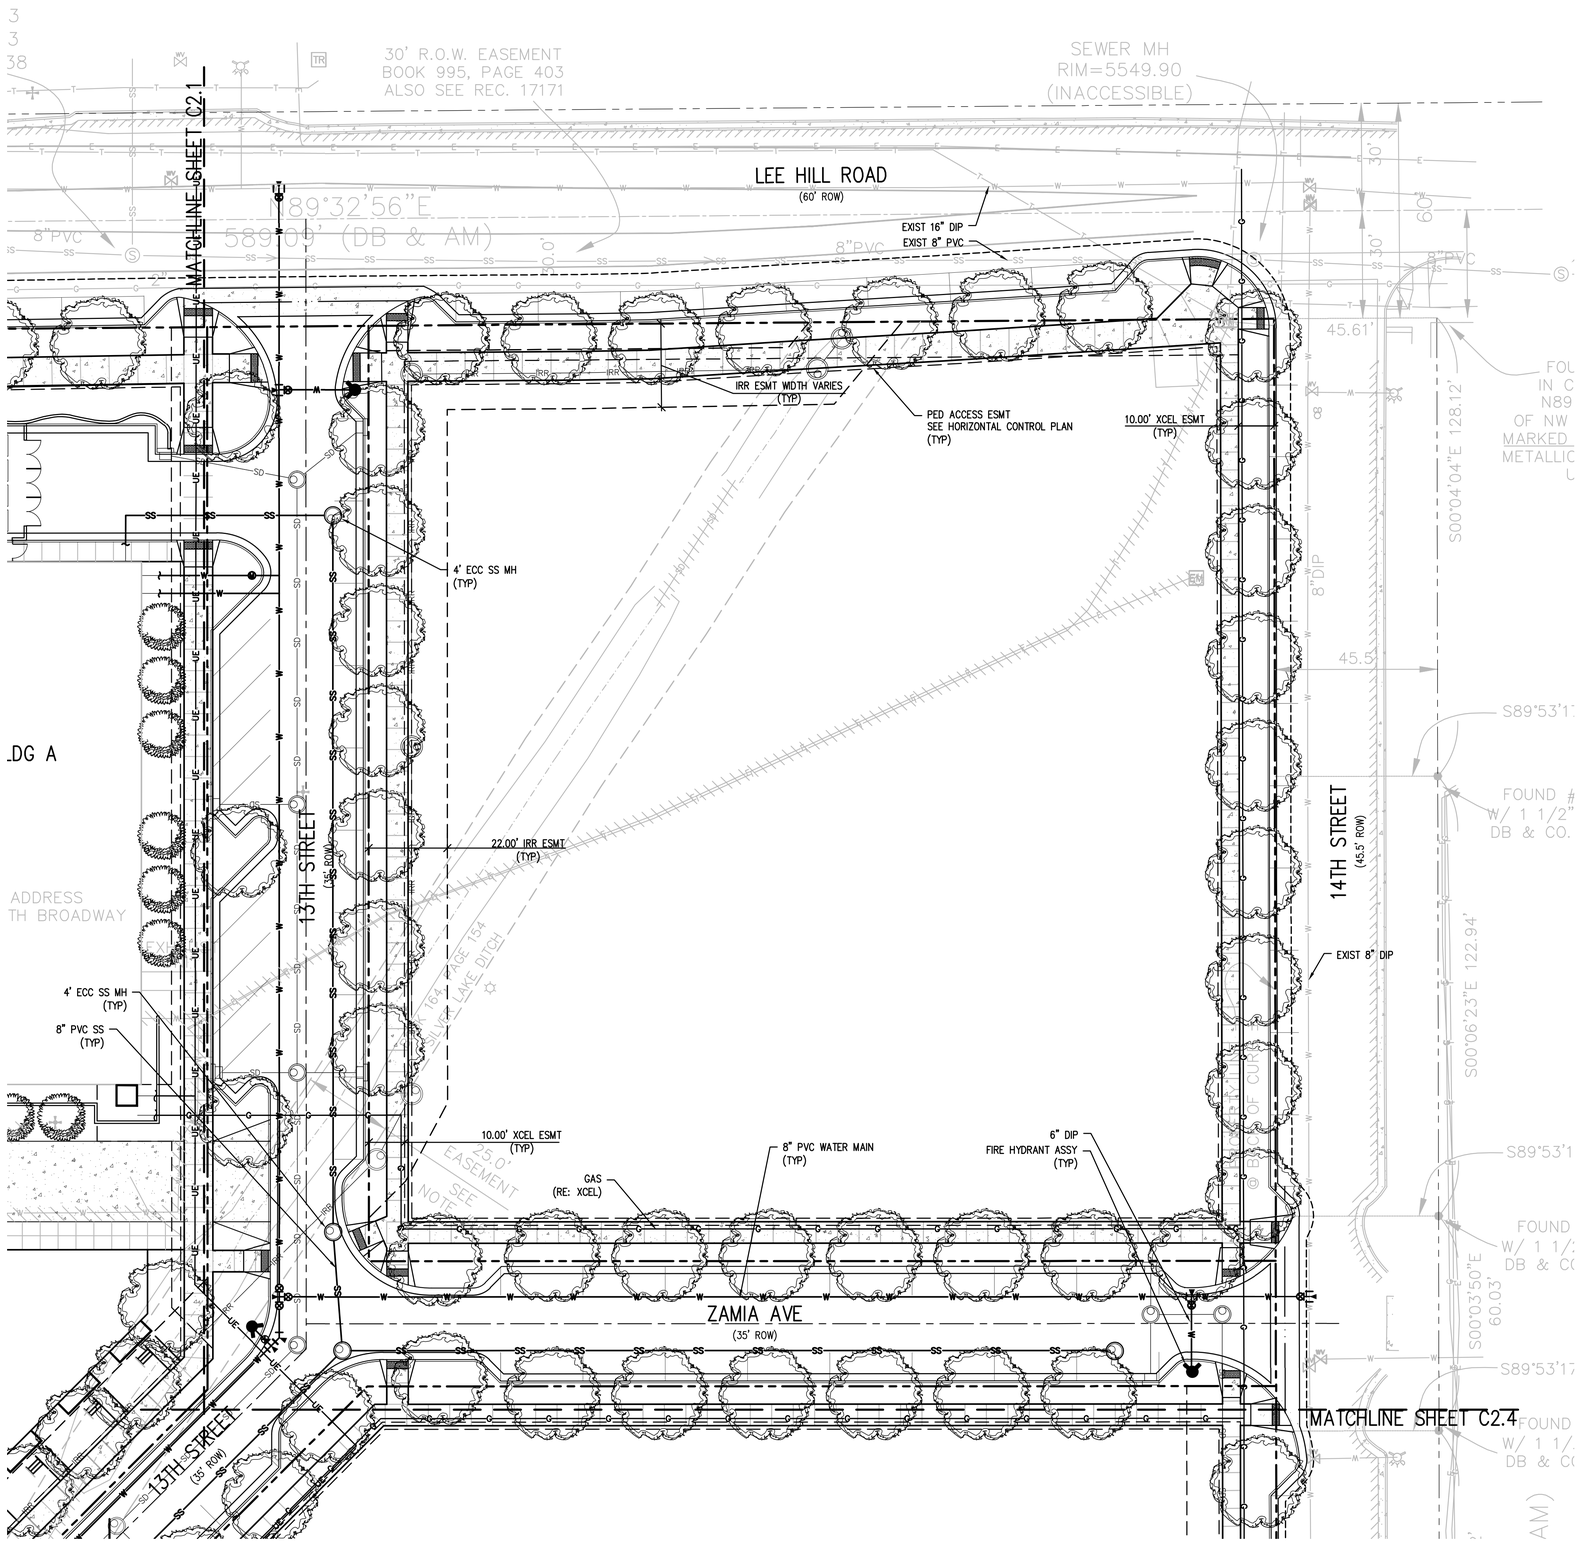

the ARMORY

DEVELOPER:

ARMORY LAND
INVESTORS, LLC

ARCHITECT:

THE MULHERN GROUP, LTD.
ARCHITECTURE • PLANNING • INTERIORS

CONSULTANT:

JVA CONSULTING ENGINEERS

JVA, Incorporated 1319 Spruce Street
Boulder, CO 80302 Phone: 303.444.1951
www.jvajva.com E-mail: info@jvajva.com

LUR2015-

SITE REVIEW SUBMITTAL

ARMORY COMMUNITY

BOULDER, COLORADO

DATE:	REVISION:
02-02-2015	SITE REVIEW SUBMITTAL 1

SHEET NAME:

PRELIMINARY BLOCK 3
UTILITY PLAN

SHEET NUMBER:

C2.3

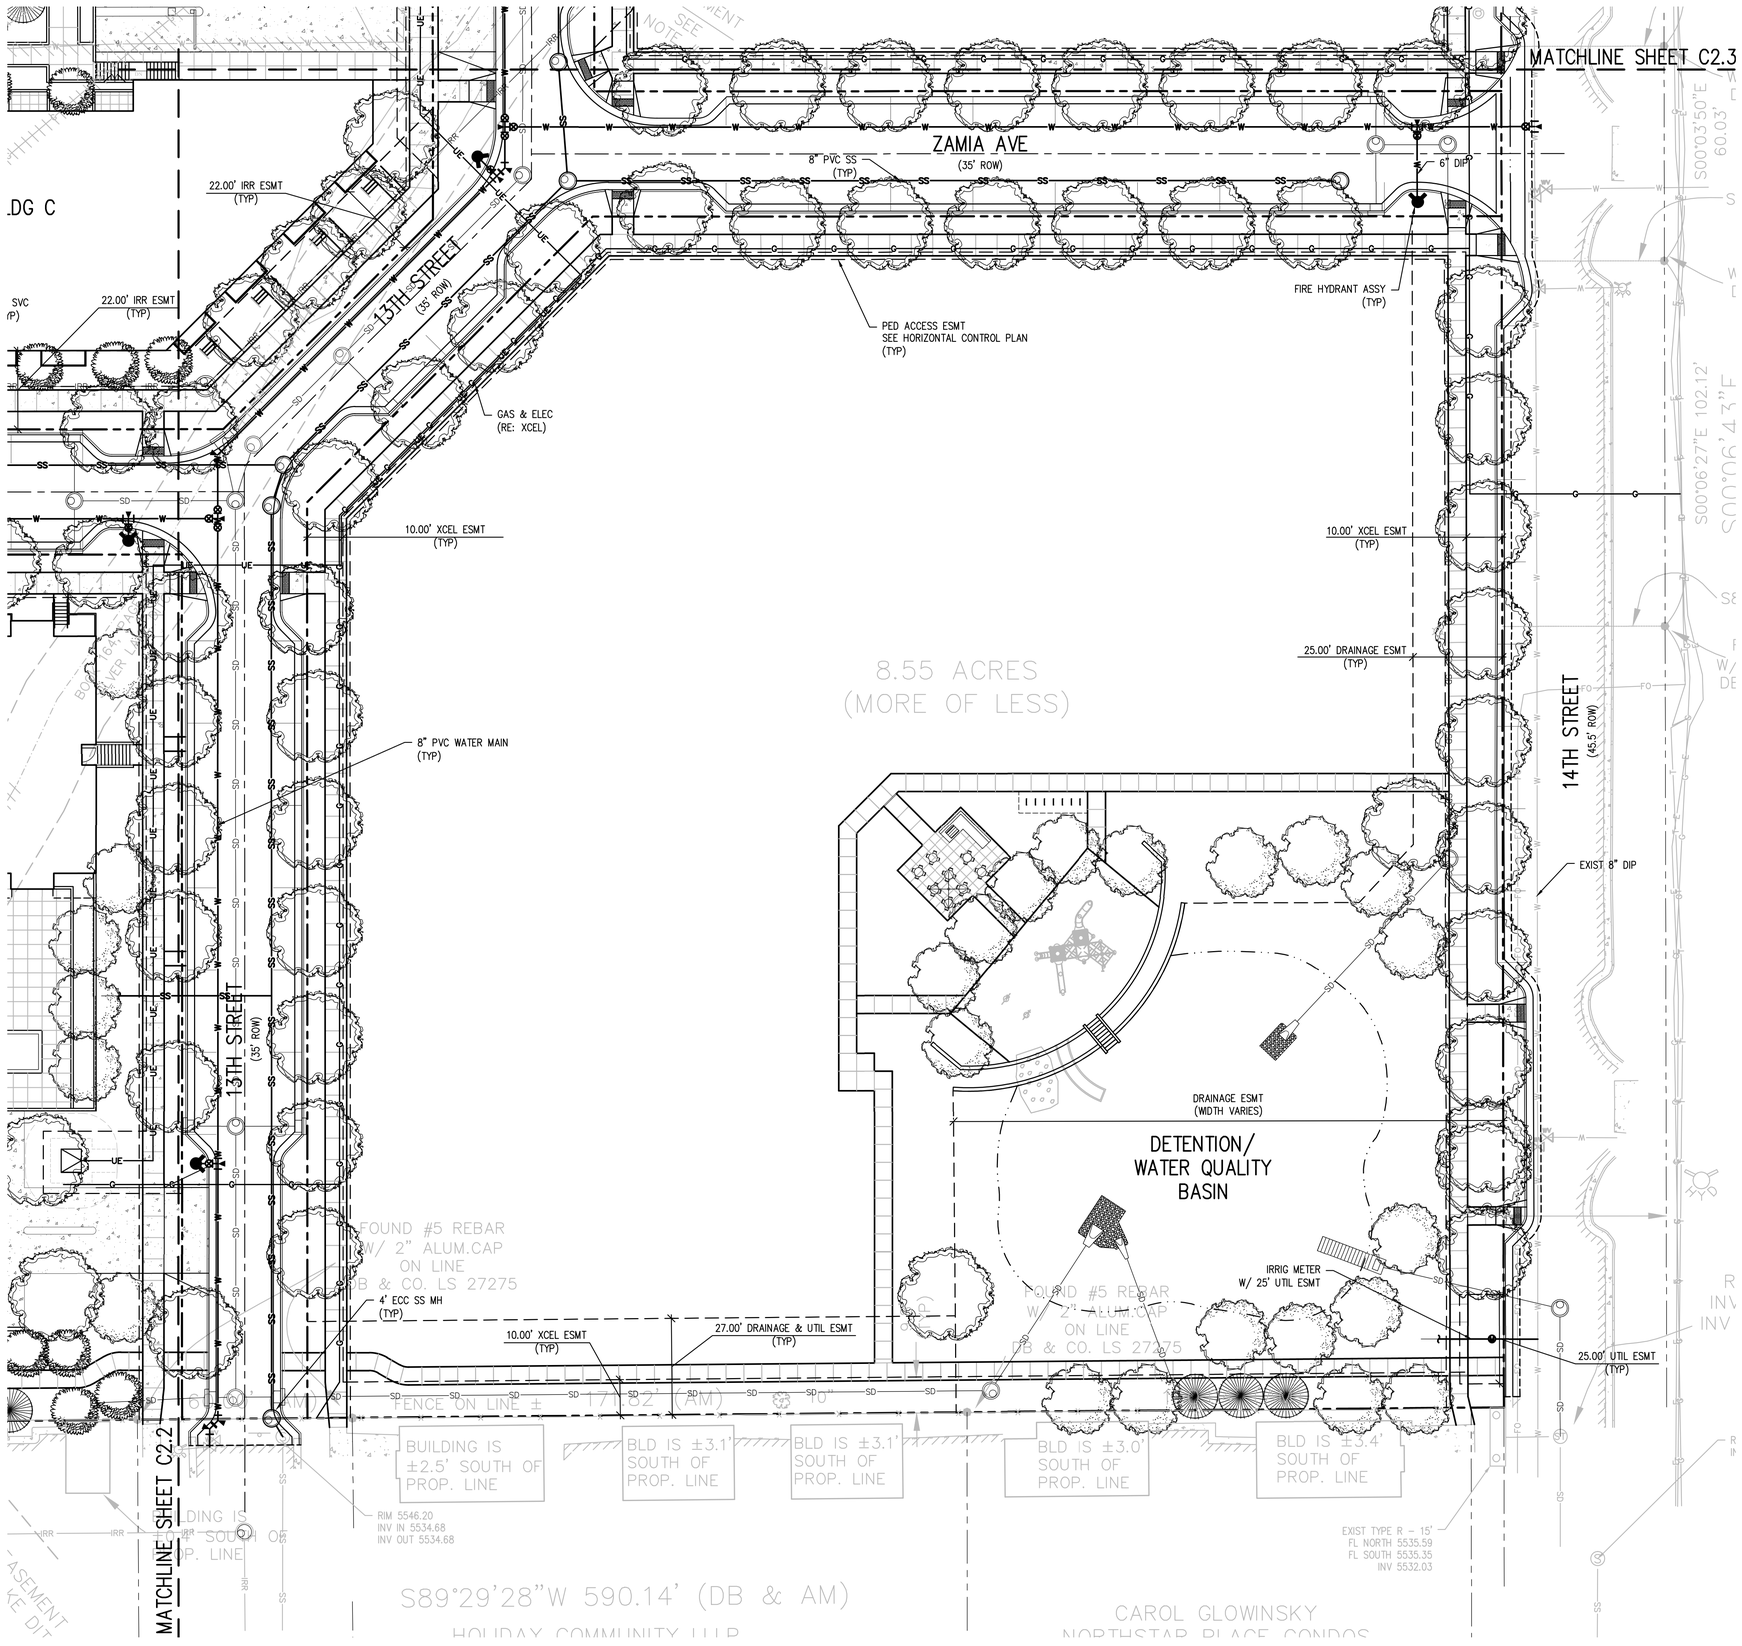

DEVELOPER:

ARMORY LAND
INVESTORS, LLC

ARCHITECT:

THE MULHERN GROUP, LTD.
ARCHITECTURE•PLANNING•INTERIORS

CONSULTANT:

JVA, Incorporated 1319 Spruce Street
Boulder, CO 80302 Phone: 303.444.1951
www.jvajva.com E-mail: info@jvajva.com

LUR2015-

SITE REVIEW SUBMITTAL

ARMORY COMMUNITY

BOULDER, COLORADO

DATE:	REVISION:
02-02-2015	SITE REVIEW SUBMITTAL 1

SHEET NAME:

PRELIMINARY BLOCK 4
UTILITY PLAN

SHEET NUMBER:

C2.4