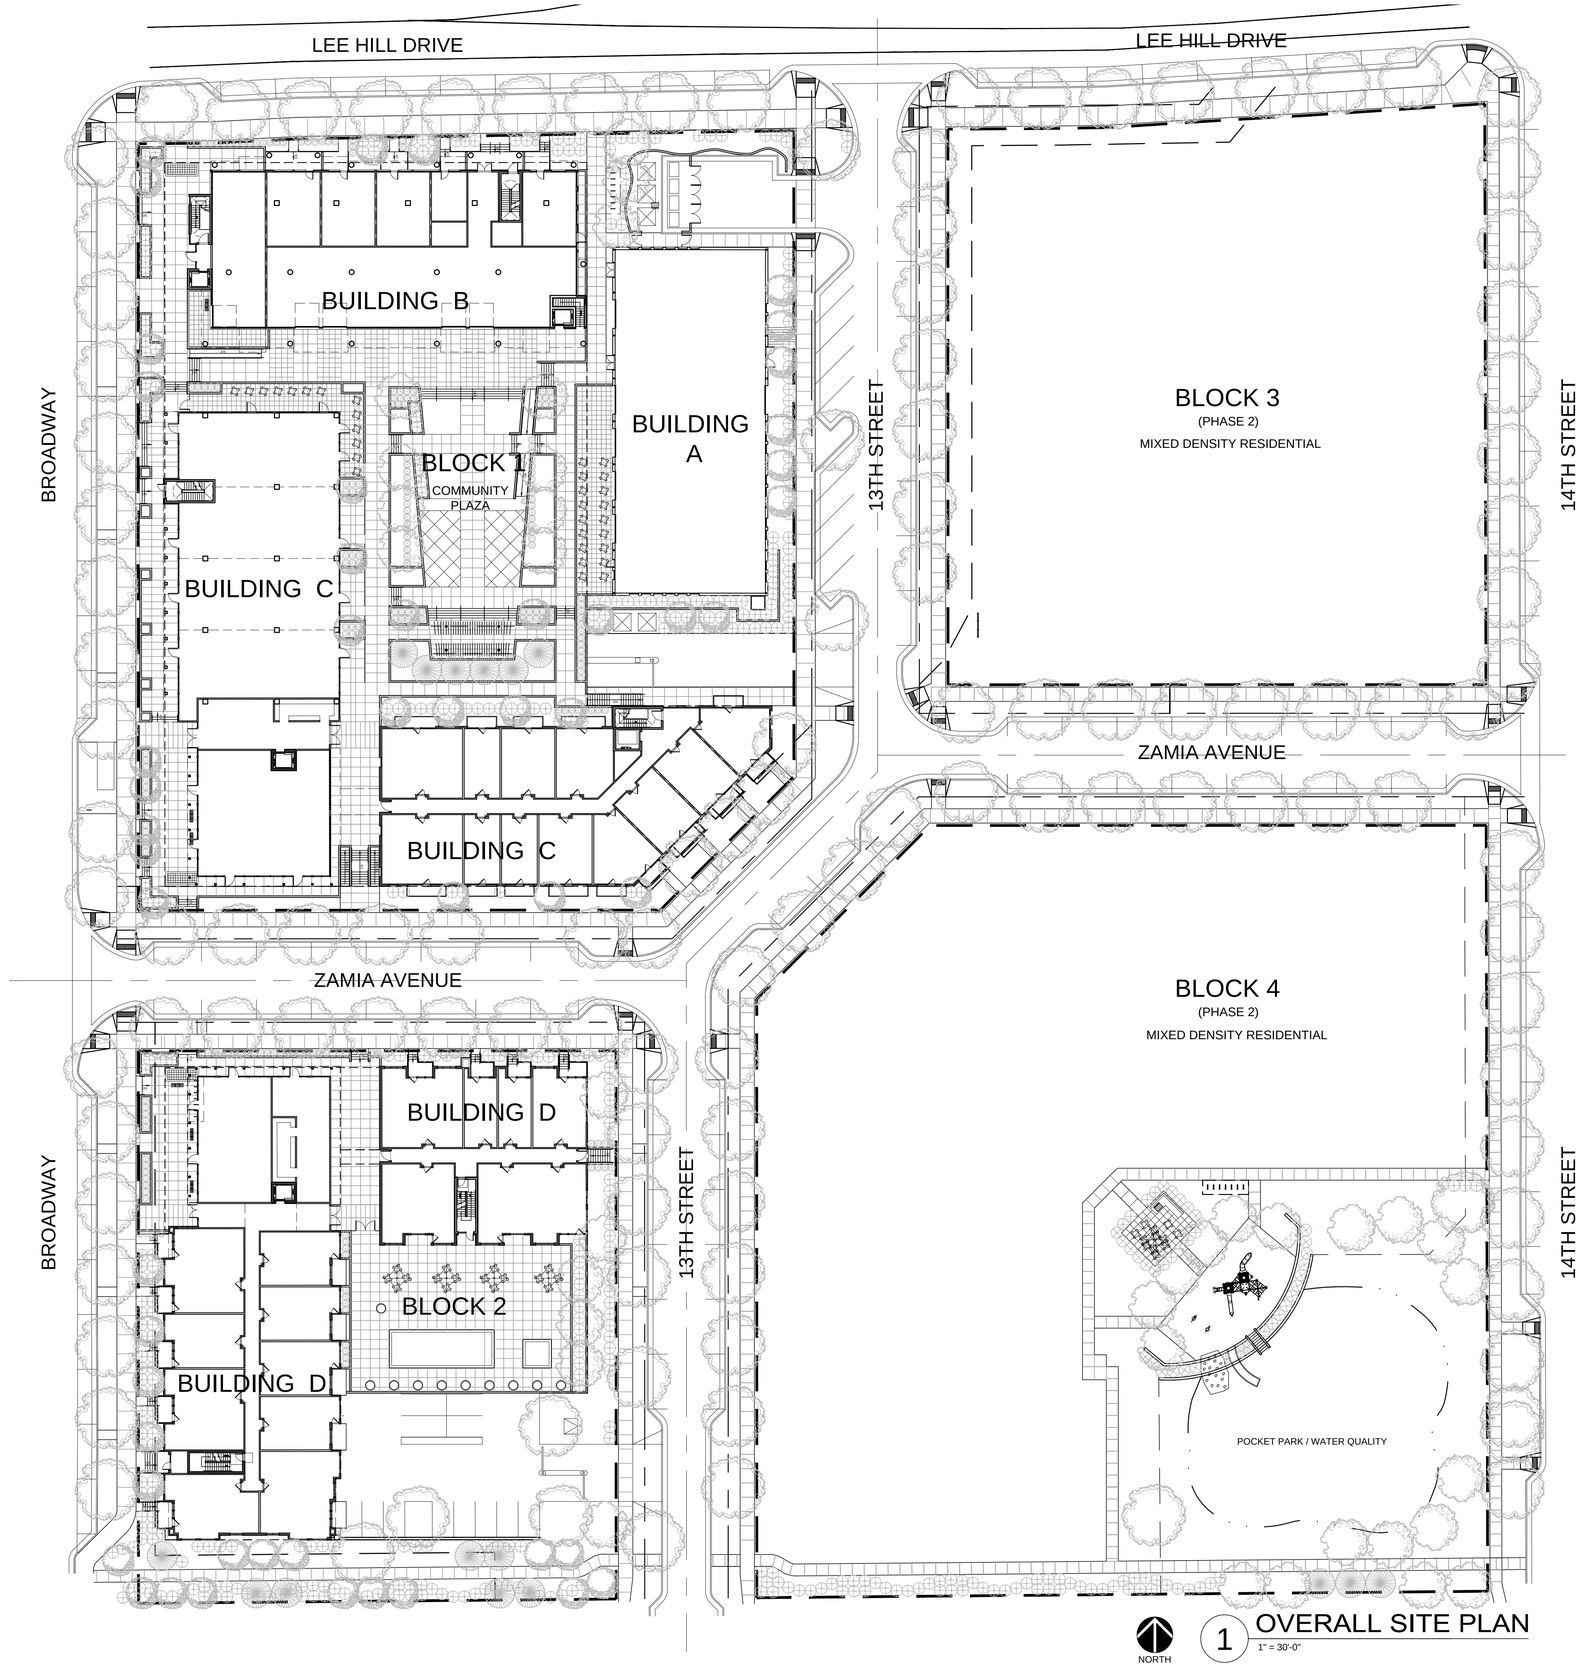

1 OVERALL SITE PLAN
1" = 30'-0"

DEVELOPER:

ARMORY LAND INVESTORS, LLC

ARCHITECT:

THE MULHERN GROUP, LTD.
ARCHITECTURE • PLANNING • INTERIORS

CONSULTANT:

LUR2015-

SITE REVIEW SUBMITTAL

ARMORY COMMUNITY

BOULDER, COLORADO

DATE:	REVISION:
02-02-2015	SITE REVIEW SUBMITTAL 1

SHEET NAME:

OVERALL SITE PLAN

SHEET NUMBER:

A-1.00