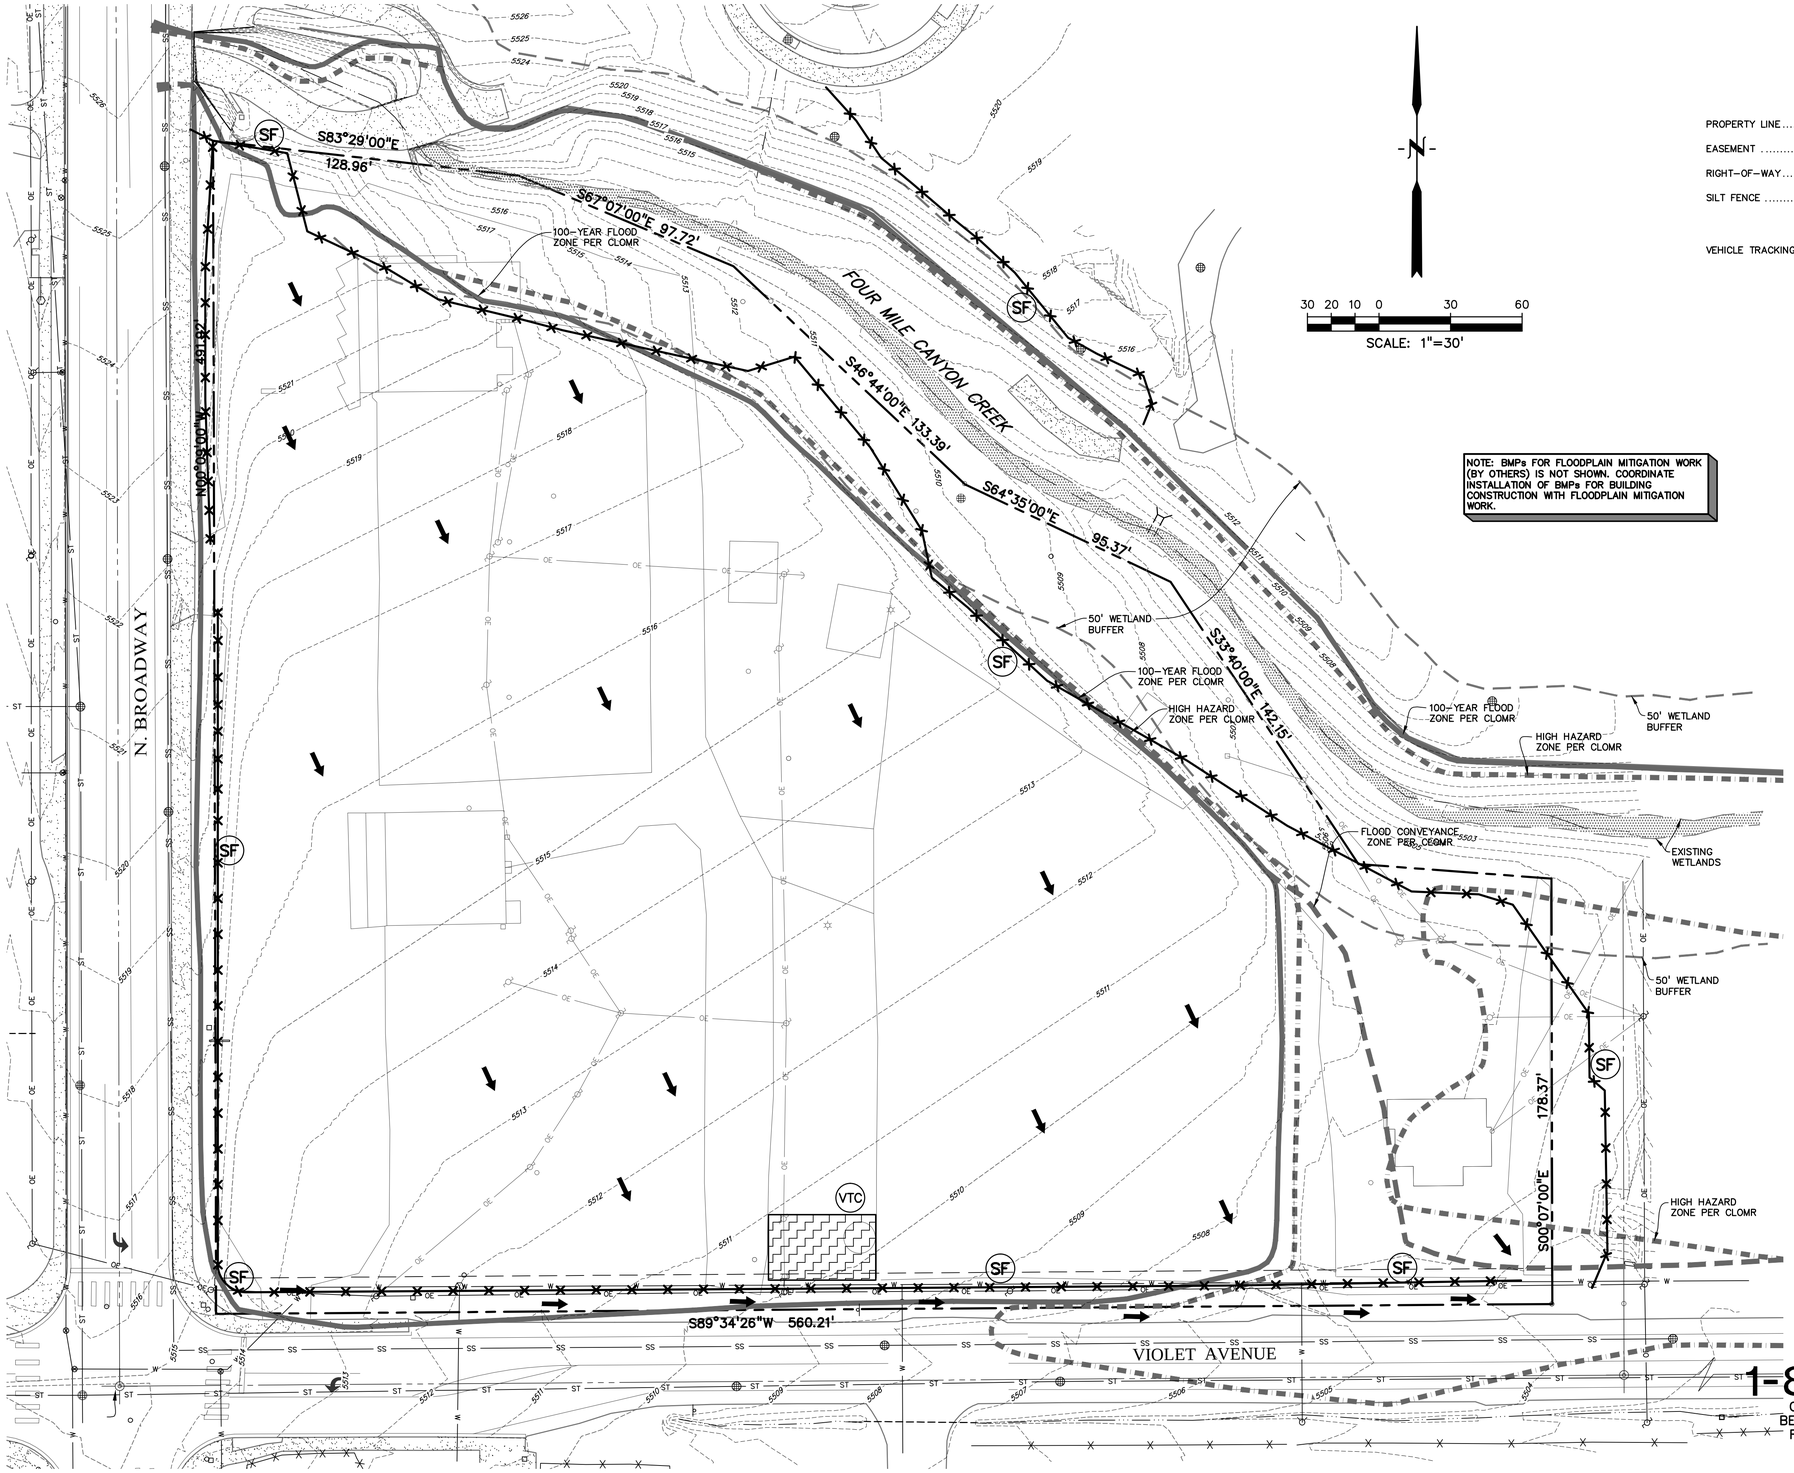

NOTE: BMPs FOR FLOODPLAIN MITIGATION WORK (BY OTHERS) IS NOT SHOWN. COORDINATE INSTALLATION OF BMPs FOR BUILDING CONSTRUCTION WITH FLOODPLAIN MITIGATION WORK.

30 20 10 0 30 60
SCALE: 1"=30'

LEGEND

PROPERTY LINE
EASEMENT
RIGHT-OF-WAY
SILT FENCE (SF)
VEHICLE TRACKING CONTROL (VTC)

CITY OF BOULDER
DEPARTMENT OF PUBLIC WORKS
APPROVED
ENGINEERING CONSTRUCTION DRAWING
ENGINEERING REVIEW MANAGER DATE
APPROVAL EXPIRES ONE YEAR AFTER DATE ABOVE

CITY OF BOULDER
PUBLIC WORKS DEPARTMENT
RECOMMENDATION FOR APPROVAL
WATER/SEWER
TRANSPORTATION
DRAINAGE

CALL UTILITY NOTIFICATION CENTER OF COLORADO
1-800-922-1987
CALL 2-BUSINESS DAYS IN ADVANCE BEFORE YOU DIG, GRADE, OR EXCAVATE FOR THE MARKING OF UNDERGROUND MEMBER UTILITIES.

OZ ARCHITECTURE
1530 15th Street
Denver, Colorado 80202
phone 303.449.8900

OUTSIDE L.A., LLC
2623 Burgess Creek Road
Steamboat Springs, CO 80487
303.444.9629

DREXEL, BARRELL & CO.
1800 38th Street
Boulder, CO 80301
303.442.4338

VIOLET CROSSING TECH DOCS
NORTH BROADWAY AT VIOLET AVENUE
BOULDER, CO, 80304

PROJ. NO.	16011.02
DRAWN:	TLT
CHECKED:	MAA
APPROVED:	JAB
DATE:	APRIL 4, 2011
REVISIONS	
REVISION 1	5/16/2011
REVISION 2	6/20/2011
REVISION 3	7/18/2011

© OZ ARCHITECTURE

VIOLET CROSSING TECH DOCS
ISSUED FOR:
TECH DOCS SUBMITTAL
CASE NO. LUR2010-00048 & LUR2010-00050
SHEET TITLE:
INITIAL STORM WATER MANAGEMENT PLAN
SCALE: 1" = 30'
SHEET NUMBER
C4.0