Case #: LUR2011-00004

SA+R
SHEARS ADKINS ROCKMORE

1821 BLAKE ST SUITE 1A DENVER CO 80202
PHONE: 303 436 9551 - FAX 303 296 0946

BRICKSTONE

Sheet Number	Submittal Type	Sheet Name
ARCHITECTURE		
000	TD	COVER SHEET
G-001		ABBREVIATIONS, SYMBOLS, AND GENERAL NOTES
G-002		ADA COMPLIANCE DIAGRAMS
G-100		CODE INFORMATION
G-101		CODE AND EXITING PLANS
G-102		CODE ELEVATIONS AND SECTIONS
G-200		EXTERIOR ASSEMBLY TYPES
G-201		INTERIOR PARTITION TYPES
G-202		UL LISTED ASSEMBLIES
CIVIL		
C0.0	TD	COVER SHEET
C0.1	TD	LEGEND, NOTES & ABBREVIATIONS
C0.2	TD	EROSION CONTROL PLAN
C0.3	TD	DEMOLITION PLAN
C1.0	TD	GRADING AND DRAINAGE PLAN
C1.1	TD	DRAINAGE DETAILS
C1.2	TD	SWMP AND EROSION CONTROL DETAILS
C2.0	TD	UTILITY PLAN
C2.1	TD	UTILITY DETAILS
C2.2	TD	UTILITY DETAILS
C3.0	TD	HORIZONTAL CONTROL PLAN
C3.1	TD	SITE DETAILS
C3.2	TD	SITE DETAILS
LANDSCAPE		
L101	TD	LANDSCAPE PLAN
L102	TD	LANDSCAPE PLAN
LI101	TD	IRRIGATION NOTES AND SCHEDULE
LI102	TD	IRRIGATION PLAN
LI103	TD	IRRIGATION PLAN
LI104		IRRIGATION DETAILS
LI105		IRRIGATION DETAILS
ARCHITECTURE		
A-001	TD	ARCHITECTURAL SITE PLAN
A-100	TD	LEVEL 00 OVERALL FLOOR PLAN
A-101	TD	LEVEL 01 OVERALL FLOOR PLAN
A-102	TD	LEVEL 02 OVERAL FLOOR PLAN
A-103	TD	LEVEL 03 OVERAL FLOOR PLAN
A-104	TD	OVERALL ROOF PLAN
A-130		LEVEL 00 OVERALL RCP PLAN
A-131		LEVEL 01 OVERALL RCP PLAN
A-132		LEVEL 02 OVERALL RCP PLAN
A-133		LEVEL 03 OVERALL RCP PLAN
A-200	TD	OVERALL BUILDING ELEVATIONS
A-201	TD	OVERALL BUILDING ELEVATIONS
A-300	TD	OVERALL BUILDING SECTIONS
A-301	TD	OVERALL BUILDING SECTION
A-320		WALL SECTIONS
A-321		WALL SECTIONS
A-410		STAIR AND ELEVATOR PLANS
A-411		STAIR SECTIONS
A-412		ELEVATOR SECTIONS
A-413		STAIR PLANS
A-414		STAIR SECTIONS
A-415		STAIR/RAILING DETAILS
A-420		ENLARGED PLANS
A-421		ENLARGED PLANS
A-422		ENLARGED PLANS
A-423		ENLARGED PLANS
A-424		ENLARGED PLANS
A-425		ENLARGED PLANS
A-450		ENLARGED COMMON AREAS
A-451		BATH ENLARGED PLANS AND ELEVATIONS
A-452		BATH ENLARGED PLANS AND ELEVATIONS
A-453		KITCHEN ENLARGED PLANS AND ELEVATIONS
A-454		KITCHEN ENLARGED PLANS AND ELEVATIONS
A-501		SECTION DETAILS
A-502		SECTION DETAILS
A-550		ROOF DETAILS
A-551		ROOF DETAILS
A-600		DOOR SCHEDULE AND TYPES
A-601		DOOR DETAILS
A-602		DOOR DETAILS
A-603		EXTERIOR WINDOW TYPES
A-604		WINDOW DETAILS
A-605		MISC DETAILS
A-606		MISC DETAILS
A-901		3D PERSPECTIVES
A-902		FRONT ENTRY - 3D REPRESENTATIONS
STRUCTURAL		
S-001		GENERAL NOTES
S-002		SYMBOLS & ABBREVIATIONS
S-100		LEVEL 00 GARAGE & FOUNDATION PLAN
S-101		LEVEL 01 PODIUM FLOOR PLAN
S-101PT		LEVEL 01 POST TENSION FLOOR PLAN
S-102		LEVEL 02 FLOOR FRAMING PLAN
S-103		LEVEL 03 FLOOR FRAMING PLAN
S-104		ROOF FRAMING PLAN
S-300		TYPICAL SECTIONS & DETAILS
S-301		SECTIONS & DETAILS
S-302		SECTIONS & DETAILS
S-303		SECTION & DETAILS
S-304		SECTION & DETAILS
S-400		TYPICAL SECTION & DETAILS & SCHEDULES
MECHANICAL		
M001		MECHANICAL SCHEDULE
M002		MECHANICAL NOTES AND DETAILS
M101		LEVEL 00 MECHANICAL PLAN
M102		LEVEL 01 MECHANICAL PLAN
M103		LEVEL 02 MECHANICAL PLAN
M104		LEVEL 03 MECHANICAL PLAN
M105		MECHANICAL ROOF PLAN
M201		ENLARGED MECHANICAL PLANS
M202		ENLARGED MECHANICAL PLANS
M203		ENLARGED MECHANICAL PLANS
M204		ENLARGED MECHANICAL PLANS

Sheet Number	Submittal Type	Sheet Name
PLUMBING		
P001		PLUMBING DETAILS AND SCHEDULES
P101		LEVEL 00 WASTE & VENT PIPE PLAN
P102		LEVEL 00 DOMESTIC WATER AND GAS PIPING PLAN
P103		LEVEL 01 WASTE AND VENT PIPING PLAN
P104		LEVEL 01 DOMESTIC WATER AND GAS PIPING PLAN
P105		LEVEL 02 WASTE AND VENT PIPING PLAN
P106		LEVEL 02 DOMESTIC WATER AND GAS PIPING PLAN
P107		LEVEL 03 WASTE AND VENT PIPING PLAN
P108		LEVEL 03 DOMESTIC WATER AND GAS PIPING PLAN
P109		PLUMBING ROOF PLAN
P111		WASTE AND VENT DIAGRAMS
P112		WASTE AND VENT DIAGRAMS
ELECTRICAL		
E0.0		ELECTRICAL LEGEND & SPECIFICATIONS
E0.1	TD	LEVEL 02 EXTERIOR PHOTOMETRIC PLAN
E1.0		LEVEL 00 ELECTRICAL FLOOR PLAN
E1.1		LEVEL 01 ELECTRICAL FLOOR PLAN
E1.2		LEVEL 02 ELECTRICAL FLOOR PLAN
E1.3		LEVEL 03 ELECTRICAL FLOOR PLAN
E1.4		ELECTRICAL ROOF PLAN
E2.0		ELECTRICAL ONE-LINE DIAGRAM & CALCULATIONS
E2.1		ELECTRICAL SCHEDULES & LOAD SUMMARIES
E2.2		ELECTRICAL SCHEDULES & LOAD SUMMARIES

910 28TH STREET

BOULDER, COLORADO

PROJECT TEAM:

Owner / Applicant
Brickstone
2990 17th Street, Suite 702
Denver, CO 80206

Contact: Daniel Otis
303 815 6705
danotis@brickstonepartners.com

Contractor
Confluence Builders
15710 W Colfax Ave, Suite 202
Golden, CO 80401

Contact: Matt McBride
(303) 374-4473
matt@confluenceco.com

Architect
ShearsAdkinsRockmore Architects
1821 Blake Street, Suite 1A
Denver, CO 80202

Contact: Dean Smith
303.436.9551 x115
dsmith@shearsadkins.com

Civil
JVA, Inc.
1319 Spruce Street
Boulder, CO 80302

Contact: Scott Weisbeck
(303) 444-1951
sweisbeck@jvajva.com

Structural Engineer
JVA, Inc.
1319 Spruce Street
Boulder, CO 80302

Contact: Derek M. Pedersen
(303) 444-1951
dpedersen@jvajva.com

Mechanical Engineer
Thompson Engineering, Inc.
8191 SouthPark Lane, Suite 101
Littleton, CO 80120

Contact: Brandon Thompson
(303) 991-0991 ext 201
bthompson@thompson-eng.com

Electrical Engineer
EG Power Engineering
4855 Ward Rd. #400
Wheat Ridge, CO 80033

Contact: Eric Gromko
(720) 533-4850
egromko@egpower.com

BUILDING PERMIT & TEC DOCS

07/27/2011

© 2011 Shears Adkins Rockmore
This document and the ideas and designs incorporated herein are given in confidence and shall be used only pursuant to the agreement with Shears Adkins Rockmore. No other use, dissemination or duplication may be made without prior written consent of Shears Adkins Rockmore. All common law rights of copyright are hereby specifically reserved.

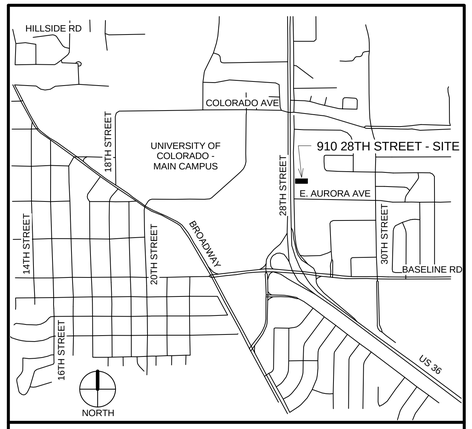

VICINITY MAP NTS

910 28TH STREET
BOULDER, CO 80303

© 2011 Shears Adkins Rockmore

Date: 08.26.2011
Project Name:
910 28TH STREET
Issued For / Phase:
TEC Documents

Drawn: MC
Revisions:
1 08.29.2011 TEC doc Comments

Sheet Name:
COVER SHEET

Sheet Number:
000

8/29/2011 4:32:11 PM C:\Users\thanks\Desktop\910 28th St\1534 - 910 28TH_Central-Nate.rvt

Case #: LUR2011-00004

SA+R
SHEARS ADKINS ROCKMORE
1821 BLAKE ST SUITE 1A DENVER CO 80202
PHONE: 303 436 9551 - FAX 303 296 0946

BRICKSTONE

910 28TH STREET
BOULDER, CO 80303

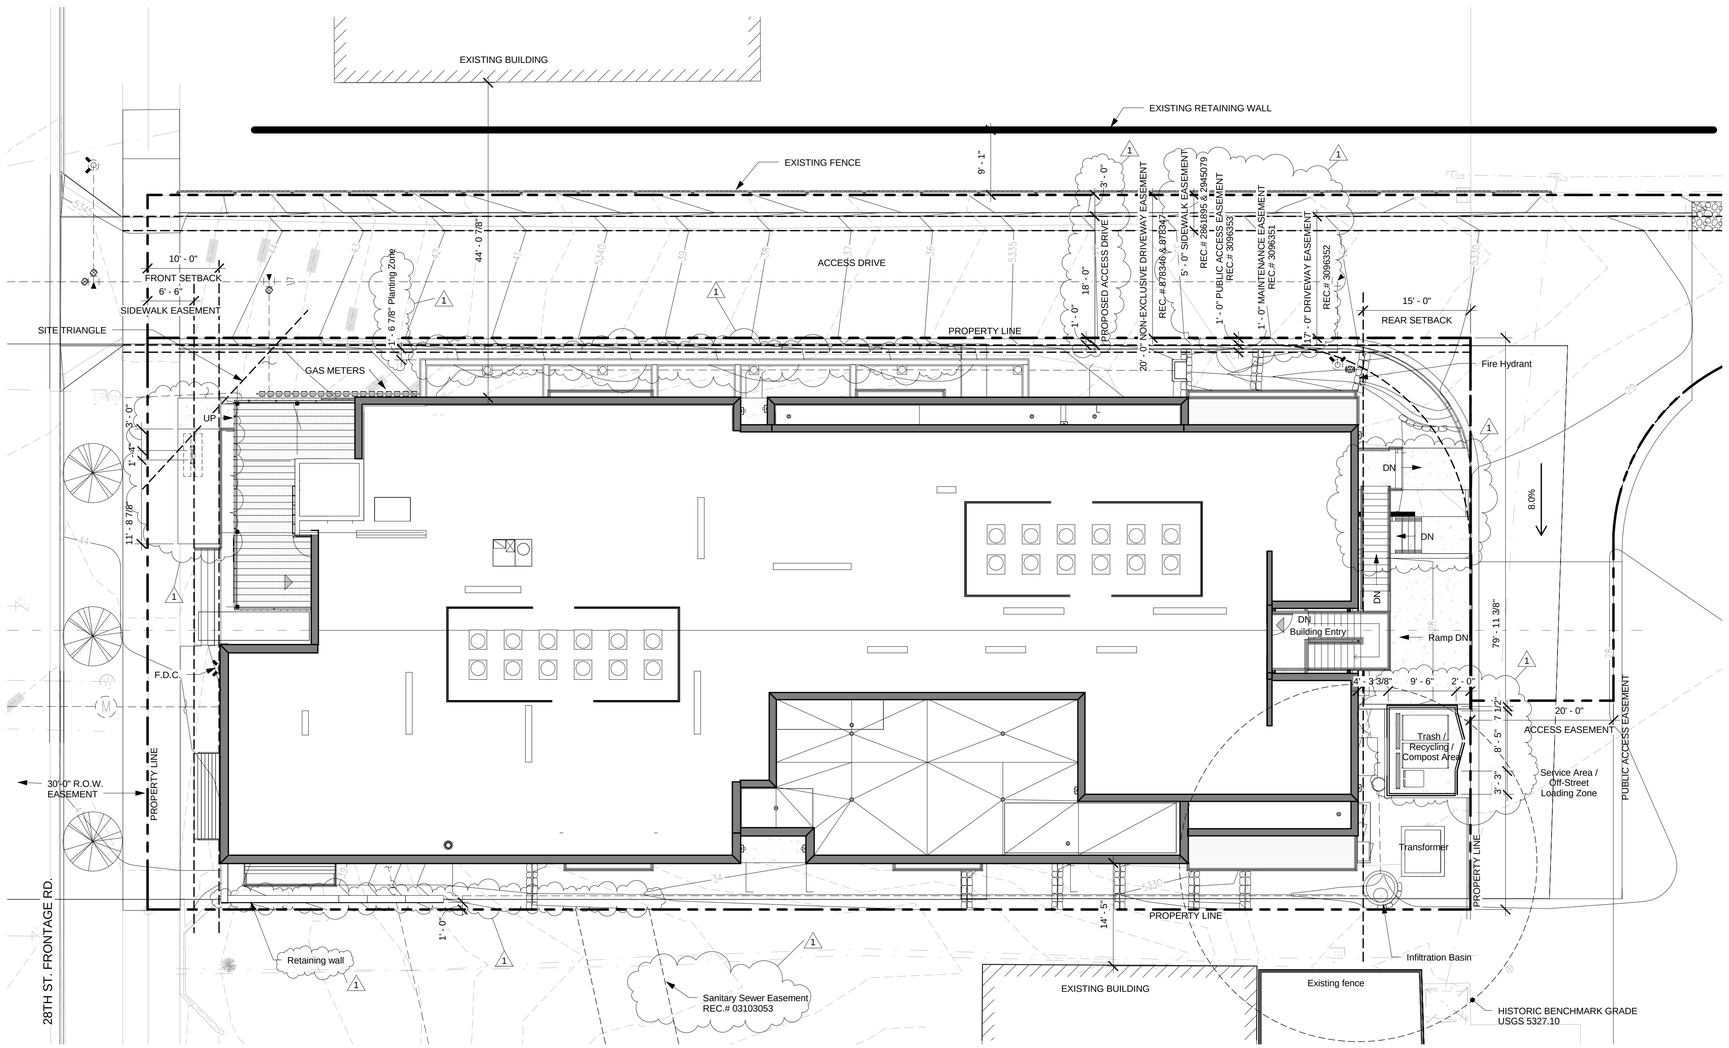

1 A-001 ARCHITECTURAL SITE PLAN Lot Area: 14,790 SF
1" = 10'-0"

© 2011 Shears Adkins Rockmore

Date: 08.26.2011
Project Name:
910 28TH STREET
Issued For / Phase:
TEC Documents

Drawn: Author
Revisions:
1 08.29.2011 TEC doc Comments

Sheet Name:
ARCHITECTURAL SITE PLAN

Sheet Number:
A-001

8/31/2011 8:46:47 AM C:\Users\mchiodini\Documents\Revit Local Files\910 28th Street\1534 - 910 28TH_mchiodini.rvt

Case #: LUR2011-00004

SA+R
SHEARS ADKINS ROCKMORE
1821 BLAKE ST SUITE 1A DENVER CO 80202
PHONE: 303 436 9551 - FAX 303 296 0946

BRICKSTONE

910 28TH STREET
BOULDER, CO 80303

© 2011 Shears Adkins Rockmore

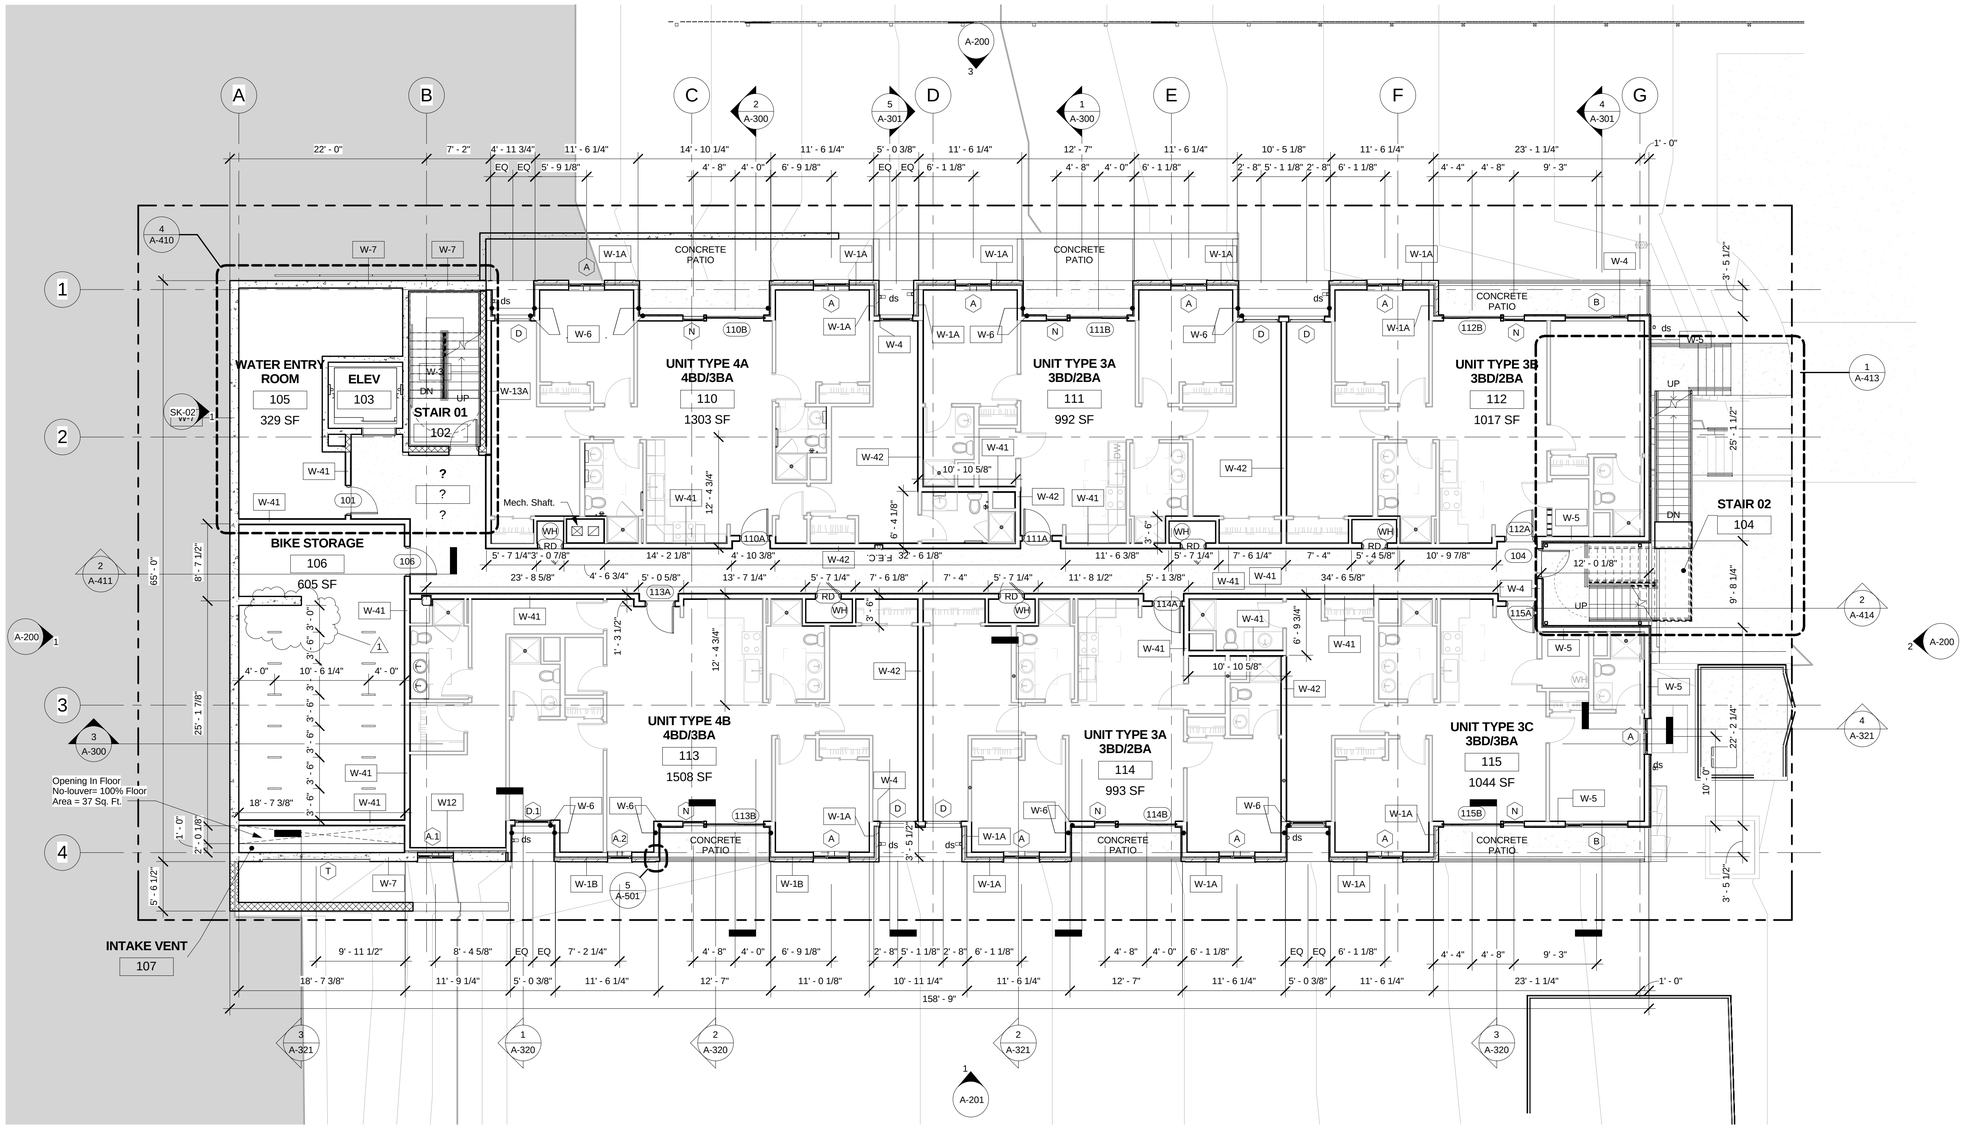

1 A-101 LEVEL 01 FLOOR PLAN Gross Area - 9,945 SF
1/8" = 1'-0"

0 4' 8' 16'

Date: 08.26.2011
Project Name:
910 28TH STREET
Issued For / Phase:
TEC Documents

Drawn: Author
Revisions:
1 08.29.2011 TEC doc Comments

Sheet Name:
LEVEL 01 OVERALL FLOOR PLAN

Sheet Number:
A-101

8/29/2011 1:24:40 PM C:\Users\nhanks\Desktop\910 28th St\1534 - 910 28TH_Central-Nate.rvt

Case #: LUR2011-00004

SA+R
SHEARS ADKINS ROCKMORE
1821 BLAKE ST SUITE 1A DENVER CO 80202
PHONE: 303 436 9551 - FAX 303 296 0946

BRICKSTONE

910 28TH STREET
BOULDER, CO 80303

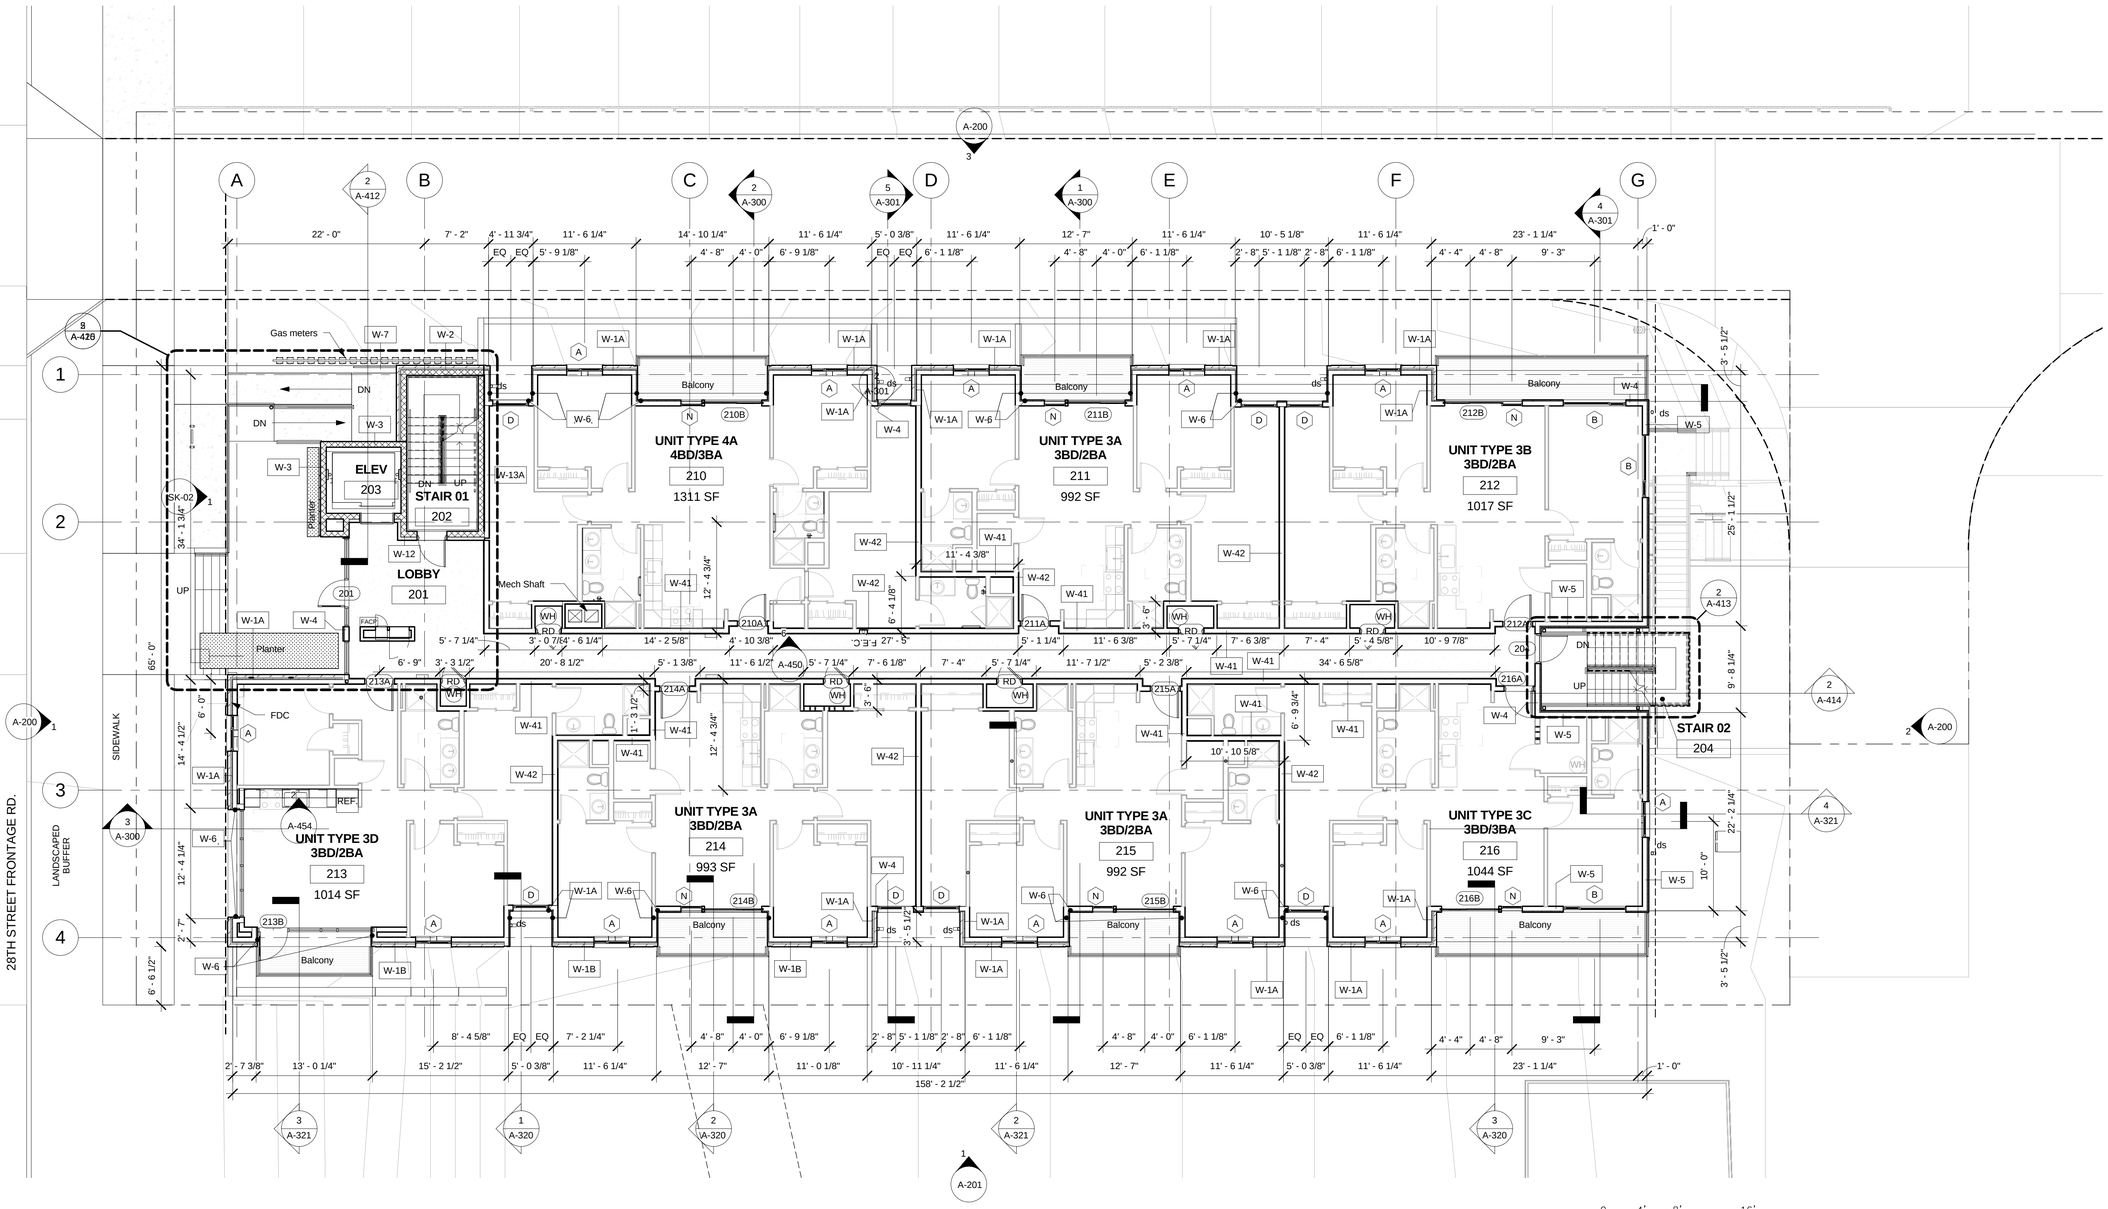

1 A-102 LEVEL 02 FLOOR PLAN Gross Area - 9,365 SF

1/8" = 1'-0"

© 2011 Shears Adkins Rockmore

Date: 08.26.2011

Project Name:
910 28TH STREET

Issued For / Phase:
TEC Documents

Drawn: Author

Revisions:

Sheet Name:
LEVEL 02 OVERAL FLOOR PLAN

Sheet Number:
A-102

8/30/2011 2:01:09 PM C:\Users\mchiodini\Documents\Revit Local Files\910 28th Street\1534 - 910 28TH_mchiodini.rvt

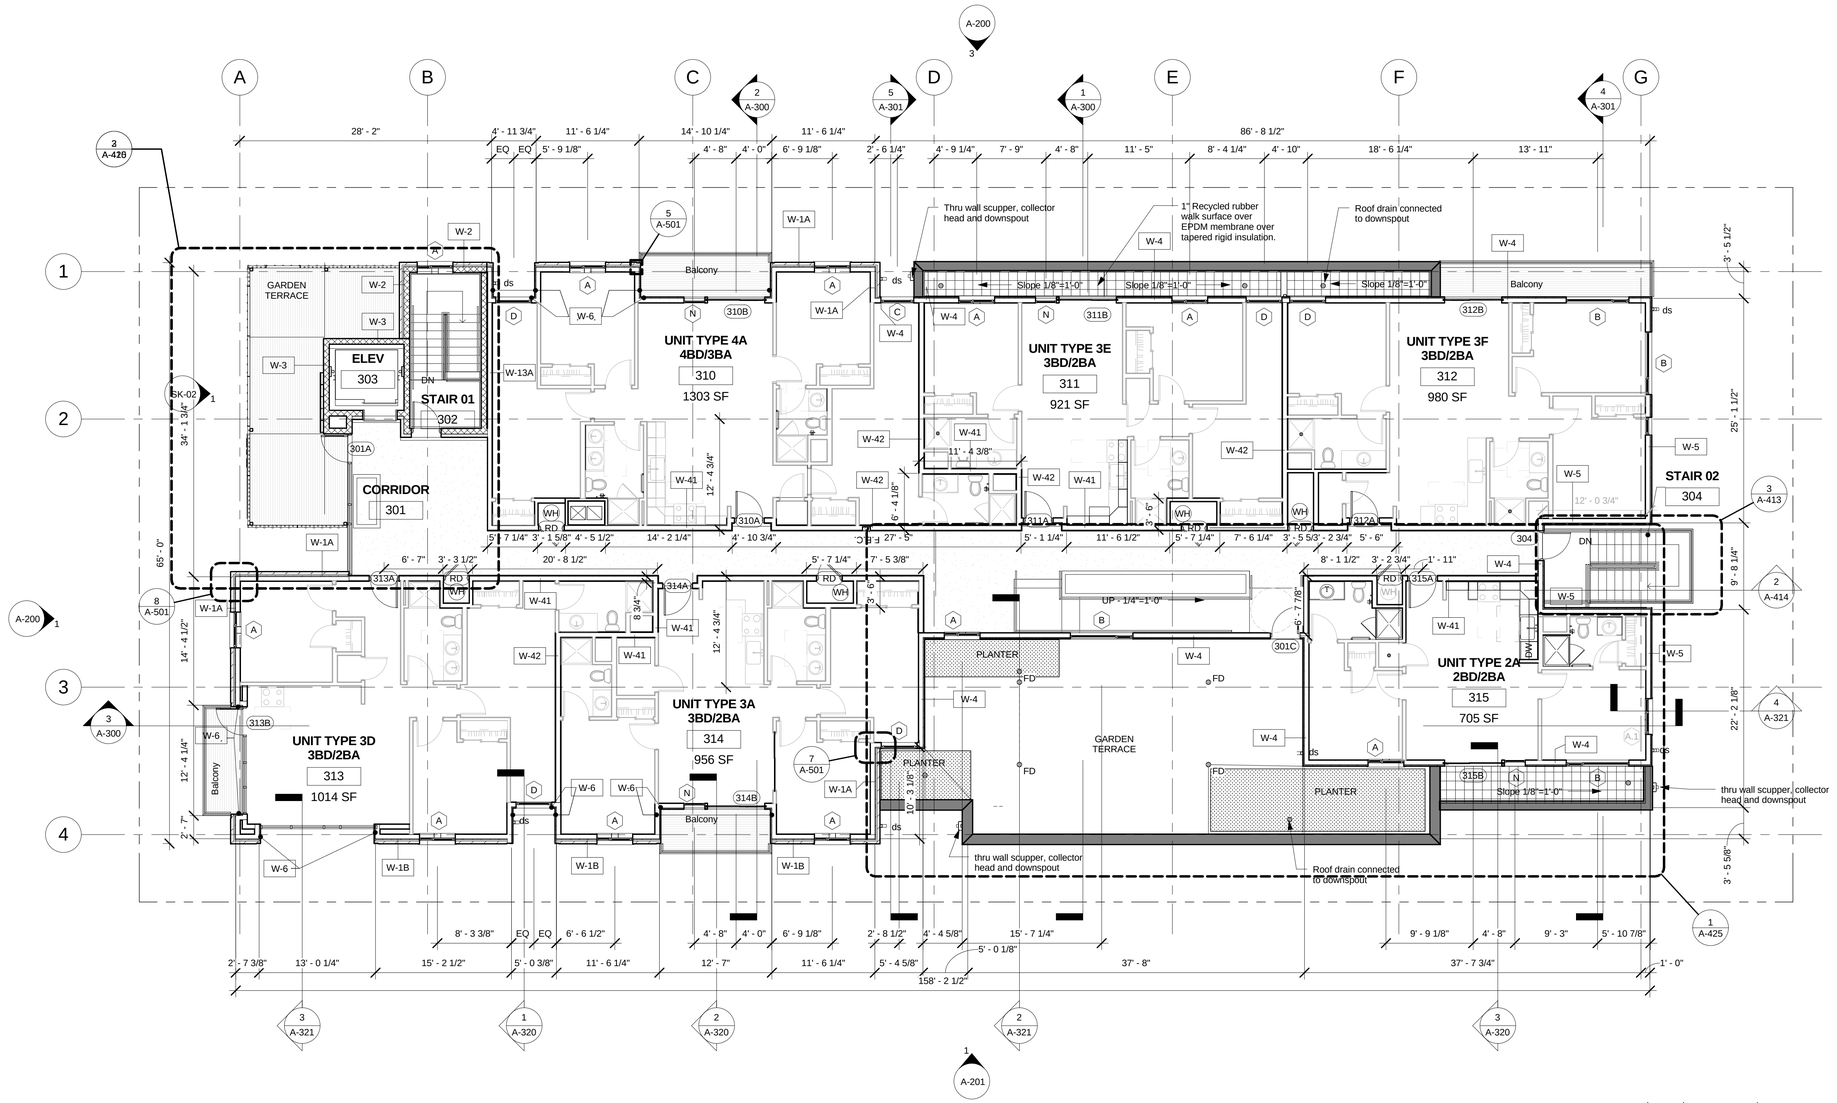

1 A-103 LEVEL 03 FLOOR PLAN Gross Area - 8,035 SF

1/8" = 1'-0"

8/30/2011 2:22:31 PM C:\Users\mchiodini\Documents\Revit Local Files\910 28th Street\1534 - 910 28TH_mchiodini.rvt

Case #: LUR2011-00004

SA+R
SHEARS ADKINS ROCKMORE
1821 BLAKE ST SUITE 1A DENVER CO 80202
PHONE: 303 436 9551 - FAX 303 296 0946

BRICKSTONE

910 28TH STREET
BOULDER, CO 80303

© 2011 Shears Adkins Rockmore

Date: 08.26.2011

Project Name:
910 28TH STREET

Issued For / Phase:
TEC Documents

Drawn: Author

Revisions:

Sheet Name:
LEVEL 03 OVERAL FLOOR PLAN

Sheet Number:
A-103

Case #: LUR2011-00004

SA+R
SHEARS ADKINS ROCKMORE
1821 BLAKE ST SUITE 1A DENVER CO 80202
PHONE: 303 436 9551 - FAX 303 296 0946

BRICKSTONE

910 28TH STREET
BOULDER, CO 80303

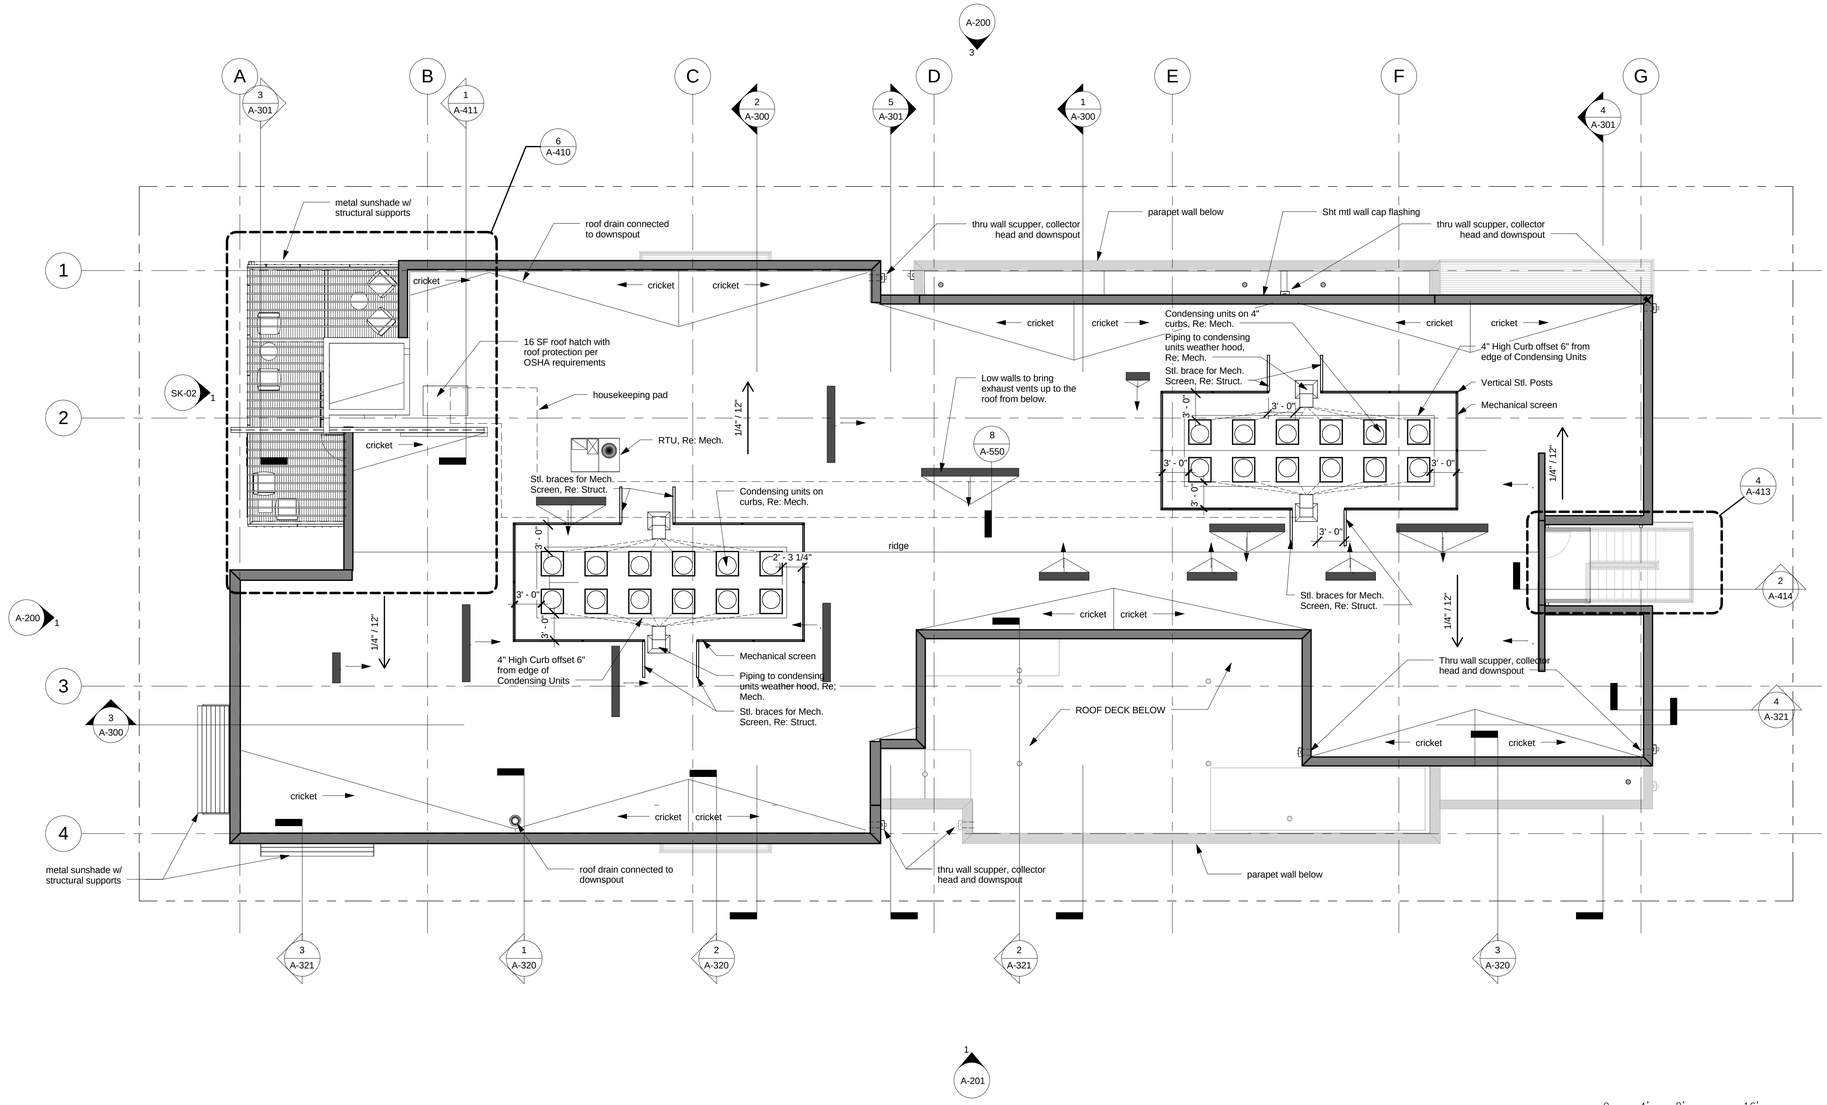

1 A-104 ROOF LEVEL PLAN
1/8" = 1'-0"

Lot Area: 14,790 SF

0 4' 8' 16'

© 2011 Shears Adkins Rockmore

Date: 08.26.2011
Project Name:
910 28TH STREET
Issued For / Phase:
TEC Documents

Drawn: Author
Revisions:

Sheet Name:
OVERALL ROOF PLAN

Sheet Number:
A-104

8/30/2011 2:24:25 PM C:\Users\mchiodini\Documents\Revit Local Files\910 28th Street\1534 - 910 28TH_mchiodini.rvt

Case #: LUR2011-00004

SA+R
SHEARS ADKINS ROCKMORE
1821 BLAKE ST SUITE 1A DENVER CO 80202
PHONE: 303 436 9551 - FAX 303 296 0946

BRICKSTONE

1 A-200 WEST ELEVATION
1/8" = 1'-0"

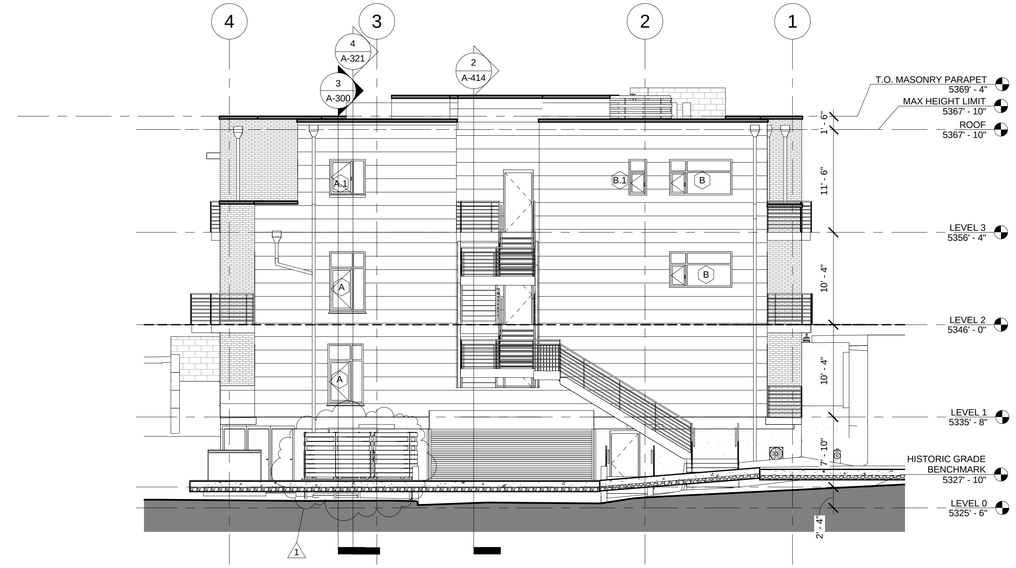

2 A-200 EAST ELEVATION
1/8" = 1'-0"

3 A-200 NORTH ELEVATION
1/8" = 1'-0"

910 28TH STREET
BOULDER, CO 80303

© 2011 Shears Adkins Rockmore

Date: 08.26.2011
Project Name:
910 28TH STREET
Issued For / Phase:
TEC Documents

Drawn: Author
Revisions:
1 08.29.2011 TEC doc Comments

Sheet Name:
OVERALL BUILDING ELEVATIONS
Sheet Number:
A-200

8/29/2011 1:26:12 PM C:\Users\nhanks\Desktop\910 28th St\1534 - 910 28TH_Central-Nate.rvt

1 A-201 SOUTH ELEVATION

1/8" = 1'-0"

8/29/2011 1:26:59 PM C:\Users\nhanks\Desktop\910 28th St\1534 - 910 28TH_Central-Nate.rvt

Case #: LUR2011-00004

SA+R
SHEARS ADKINS ROCKMORE
1821 BLAKE ST SUITE 1A DENVER CO 80202
PHONE: 303 436 9551 - FAX 303 296 0946

BRICKSTONE

910 28TH STREET
BOULDER, CO 80303

© 2011 Shears Adkins Rockmore

Date: 08.26.2011

Project Name:
910 28TH STREET

Issued For / Phase:
TEC Documents

Drawn: Author

Revisions:
1 08.29.2011 TEC doc Comments

Sheet Name:
OVERALL BUILDING ELEVATIONS

Sheet Number:
A-201

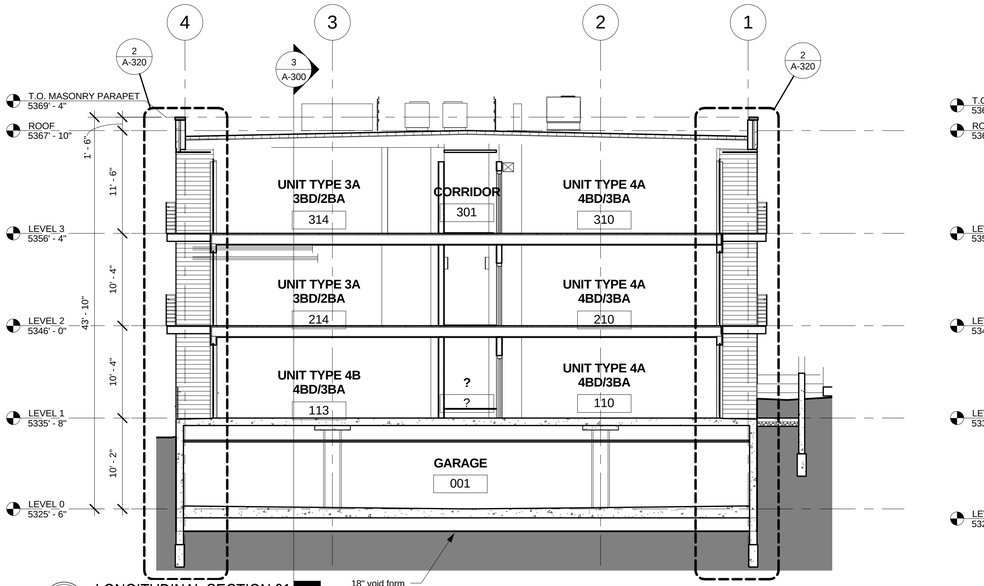

2 A-300 LONGITUDINAL SECTION 01

1/8" = 1'-0"

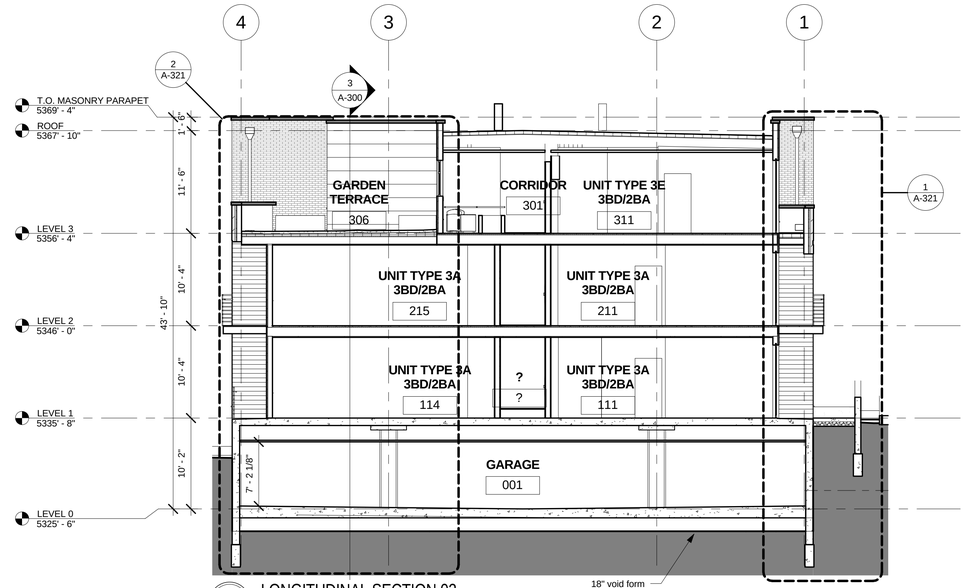

1 A-300 LONGITUDINAL SECTION 02

1/8" = 1'-0"

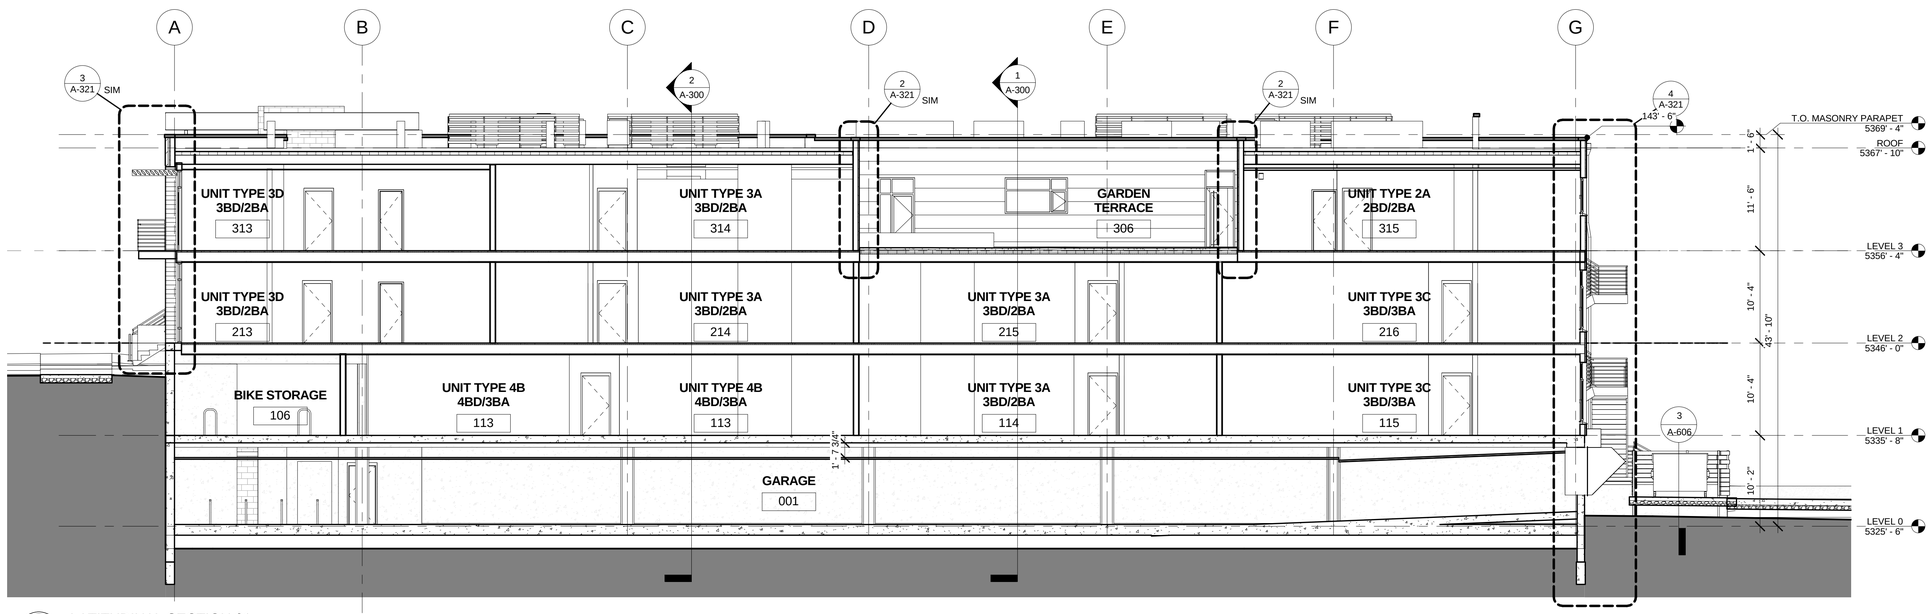

3 A-300 LATITUDINAL SECTION 01

1/8" = 1'-0"

8/30/2011 2:25:42 PM C:\Users\mchiodini\Documents\Revit Local Files\910 28th Street\1534 - 910 28TH_mchiodini.rvt

Case #: LUR2011-00004

SA+R
SHEARS ADKINS ROCKMORE
1821 BLAKE ST SUITE 1A DENVER CO 80202
PHONE: 303 436 9551 - FAX 303 296 0946

BRICKSTONE

910 28TH STREET

BOULDER, CO 80303

© 2011 Shears Adkins Rockmore

Date: 08.26.2011

Project Name:
910 28TH STREET

Issued For / Phase:
TEC Documents

Drawn: Author

Revisions:

Sheet Name:
OVERALL BUILDING SECTIONS

Sheet Number:
A-300

Case #: LUR2011-00004

SA+R
SHEARS ADKINS ROCKMORE
1821 BLAKE ST SUITE 1A DENVER CO 80202
PHONE: 303 436 9551 - FAX 303 296 0946

BRICKSTONE

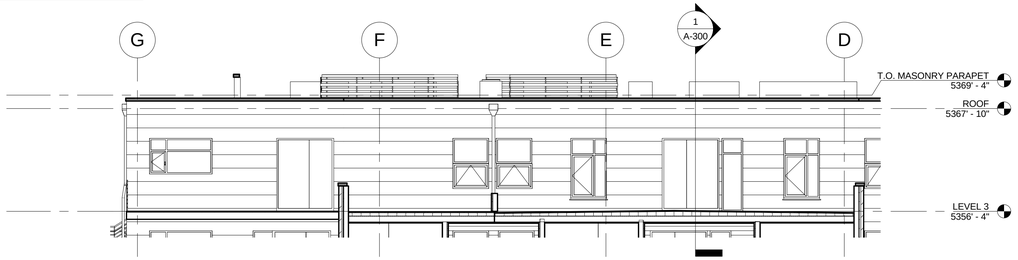

2 A-301 SECTION/ELEVATION NORTH EAST BALCONY
1/8" = 1'-0"

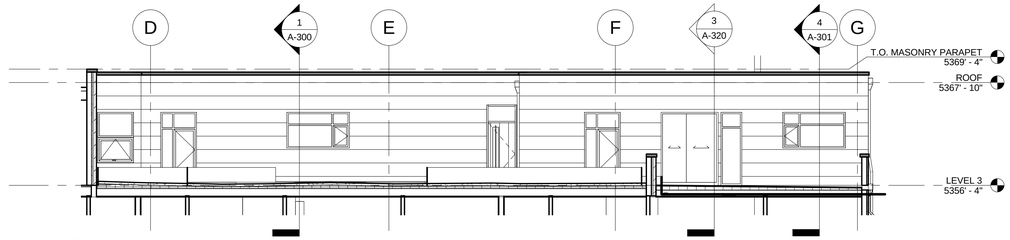

1 A-301 SECTION/ELEVATION THRU SOUTH EAST BALCONY
1/8" = 1'-0"

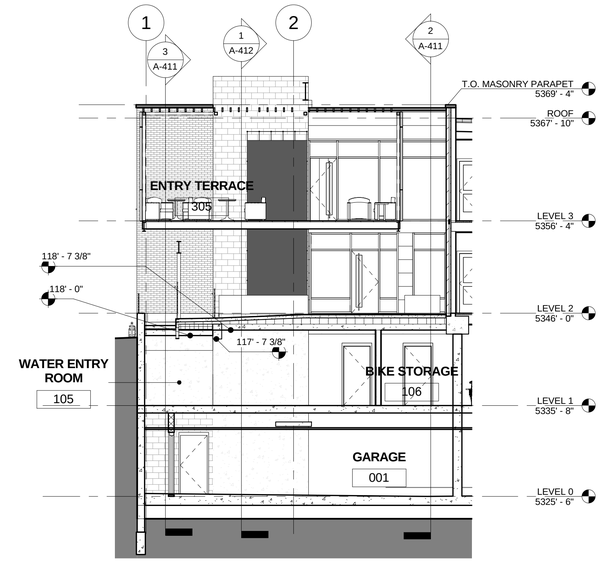

3 A-301 LONGITUDINAL SECTION 05
1/8" = 1'-0"

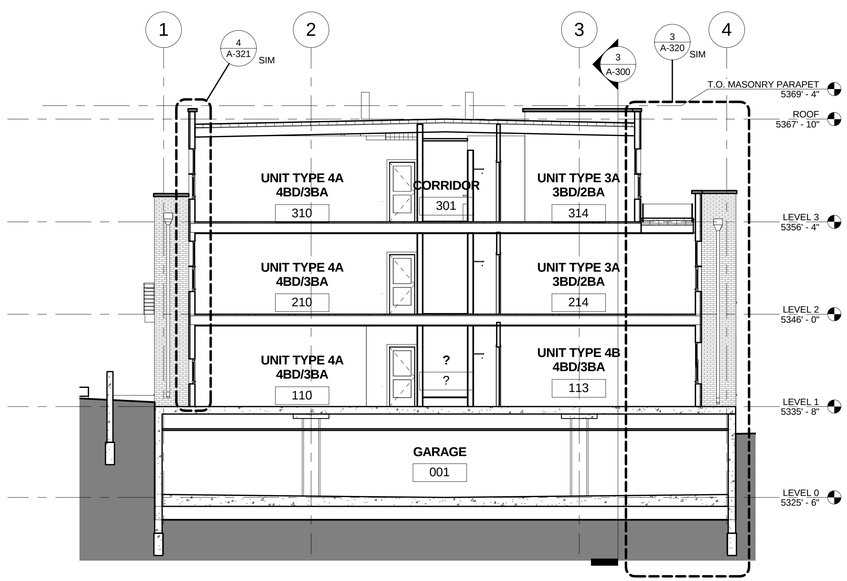

5 A-301 LONGITUDINAL SECTION 03
1/8" = 1'-0"

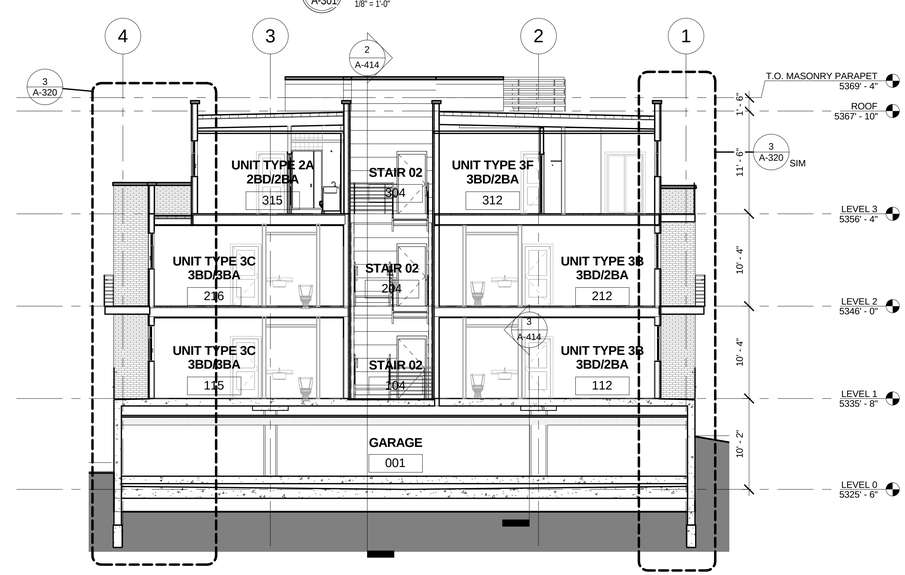

4 A-301 LONGITUDINAL SECTION 04
1/8" = 1'-0"

910 28TH STREET
BOULDER, CO 80303

© 2011 Shears Adkins Rockmore

Date: 08.26.2011
Project Name:
910 28TH STREET
Issued For / Phase:
TEC Documents

Drawn: Author
Revisions:

Sheet Name:
OVERALL BUILDING SECTION

Sheet Number:
A-301

8/30/2011 2:27:38 PM C:\Users\mchiodini\Documents\Revit Local Files\910 28th Street1534 - 910 28TH_mchiodini.rvt

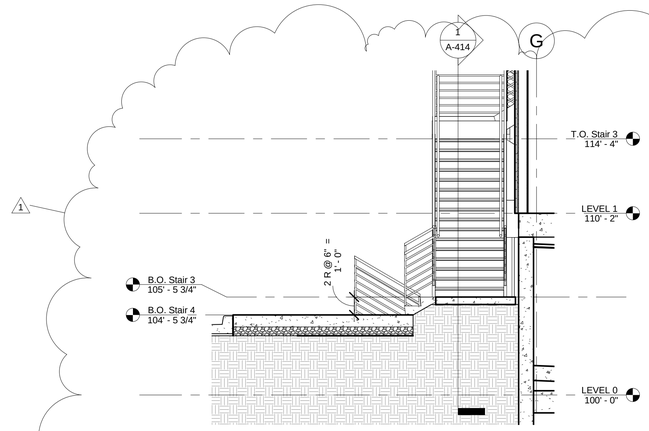

4 A-414 STAIR 4 SECTION

1/4" = 1'-0"

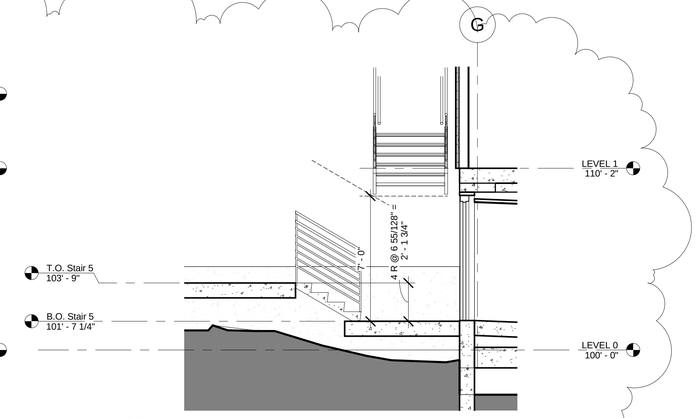

3 A-414 STAIR 5 SECTION

1/4" = 1'-0"

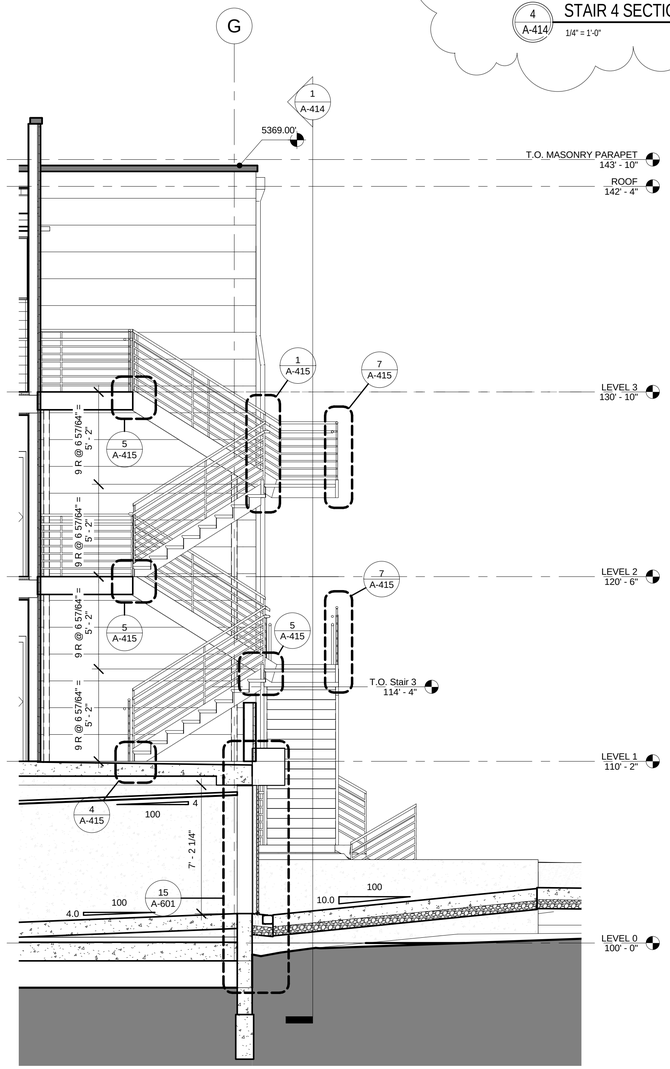

2 A-414 STAIR 02 SECTION 01

1/4" = 1'-0"

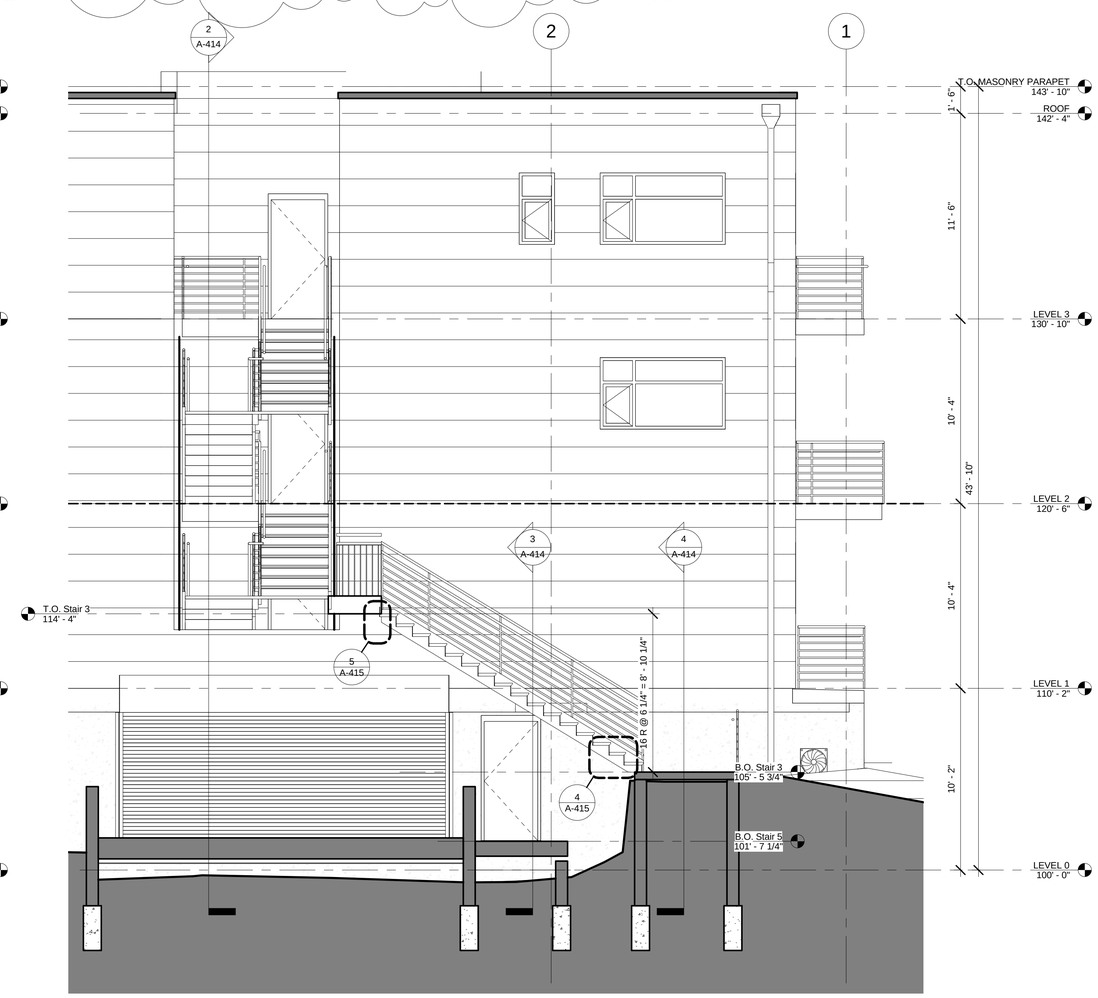

1 A-414 STAIR 03 SECTION

1/4" = 1'-0"

Case #: LUR2011-00004

SA+R
SHEARS ADKINS ROCKMORE
1821 BLAKE ST SUITE 1A DENVER CO 80202
PHONE: 303 436 9551 - FAX 303 296 0946

BRICKSTONE

910 28TH STREET

BOULDER, CO 80303

© 2011 Shears Adkins Rockmore

Date: 08.26.2011

Project Name:
910 28TH STREET

Issued For / Phase:
TEC Documents

Drawn: Author

Revisions:
1 08.29.2011 TEC doc Comments

Sheet Name:
STAIR SECTIONS

Sheet Number:
A-414

8/31/2011 8:05:53 AM C:\Users\mchiodini\Documents\Revit Local Files\910 28th Street\1534 - 910 28TH_mchiodini.rvt

Case #: LUR2011-00004

SA+R
SHEARS ADKINS ROCKMORE
1821 BLAKE ST SUITE 1A DENVER CO 80202
PHONE: 303 436 9551 - FAX 303 296 0946

BRICKSTONE

910 28TH STREET
BOULDER, CO 80303

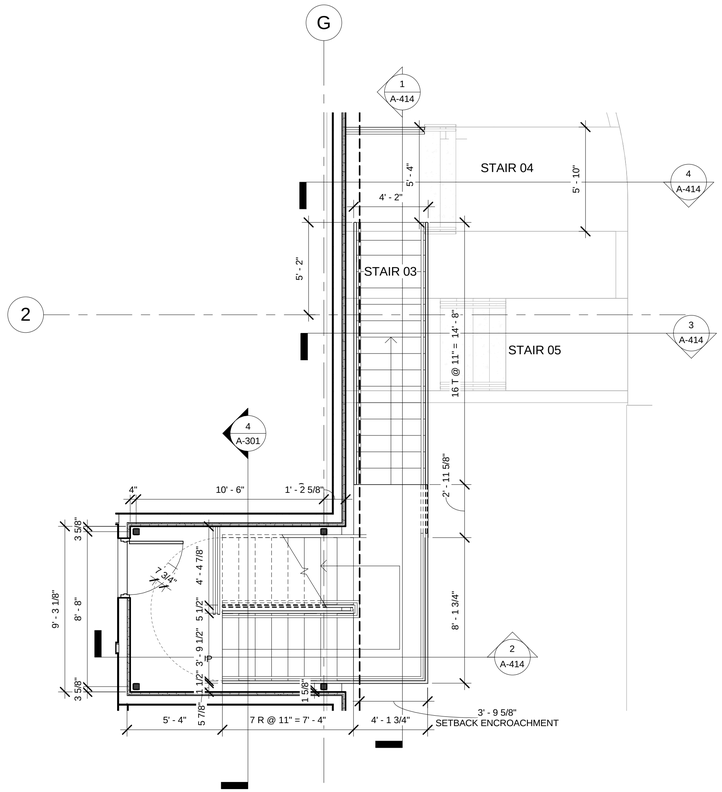

1 A-413 STAIR 02 - LEVEL 01
1/4" = 1'-0"

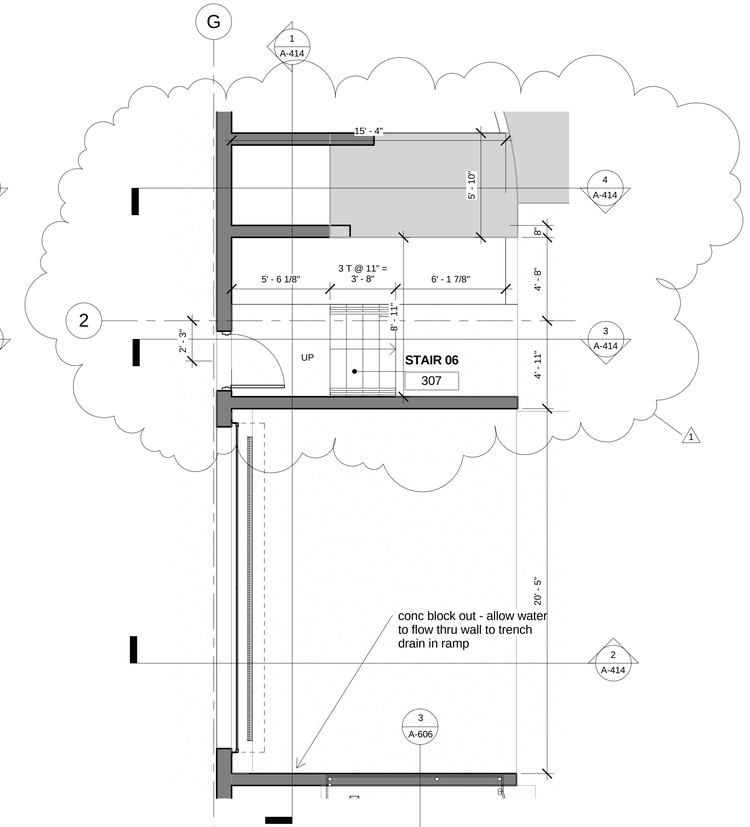

5 A-413 STAIR 4 ENLARGED PLAN
1/4" = 1'-0"

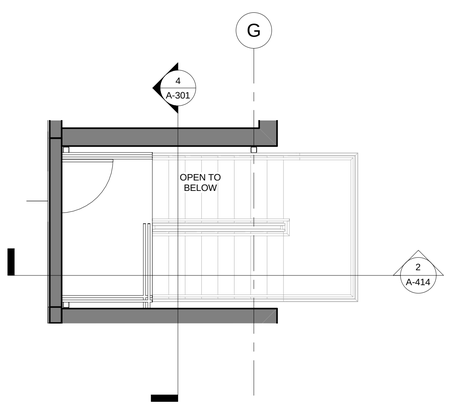

4 A-413 STAIR 02 - ROOF LEVEL
1/4" = 1'-0"

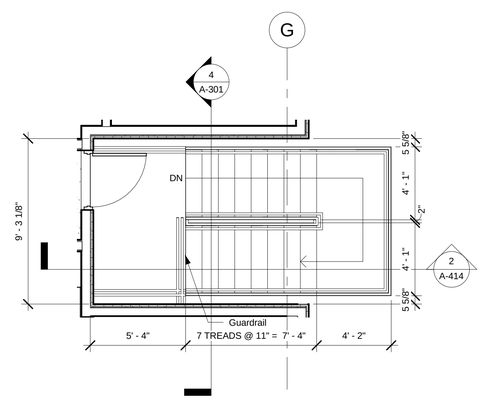

3 A-413 STAIR 02 - LEVEL 03
1/4" = 1'-0"

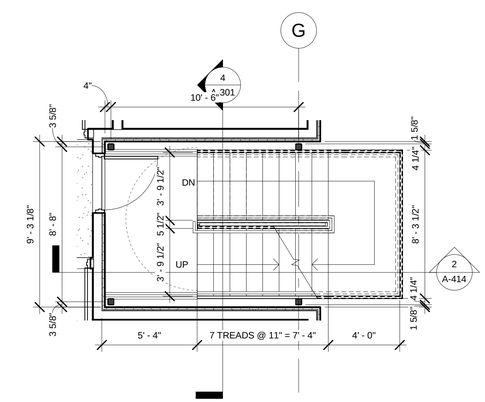

2 A-413 STAIR 02 - LEVEL 02
1/4" = 1'-0"

© 2011 Shears Adkins Rockmore

Date: 08.26.2011
Project Name:
910 28TH STREET
Issued For / Phase:
TEC Documents

Drawn: Author
Revisions:
1 08.29.2011 TEC doc Comments

Sheet Name:
STAIR PLANS

Sheet Number:
A-413

8/31/2011 8:05:02 AM C:\Users\mchiodini\Documents\Revit Local Files\910 28th Street\1534 - 910 28TH_mchiodini.rvt

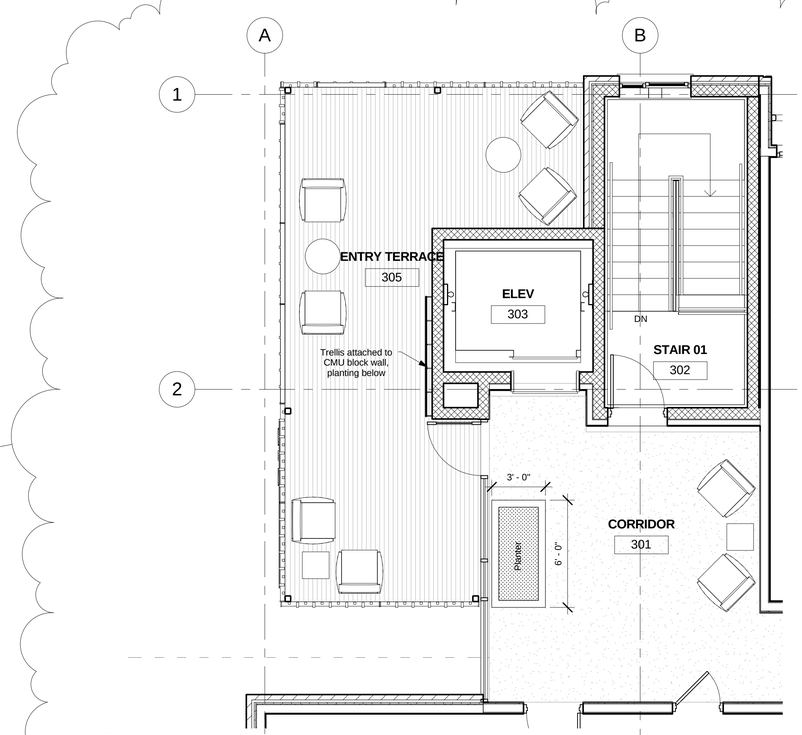

3 A-425 Entry Terrace - Furniture plan
1/4" = 1'-0"

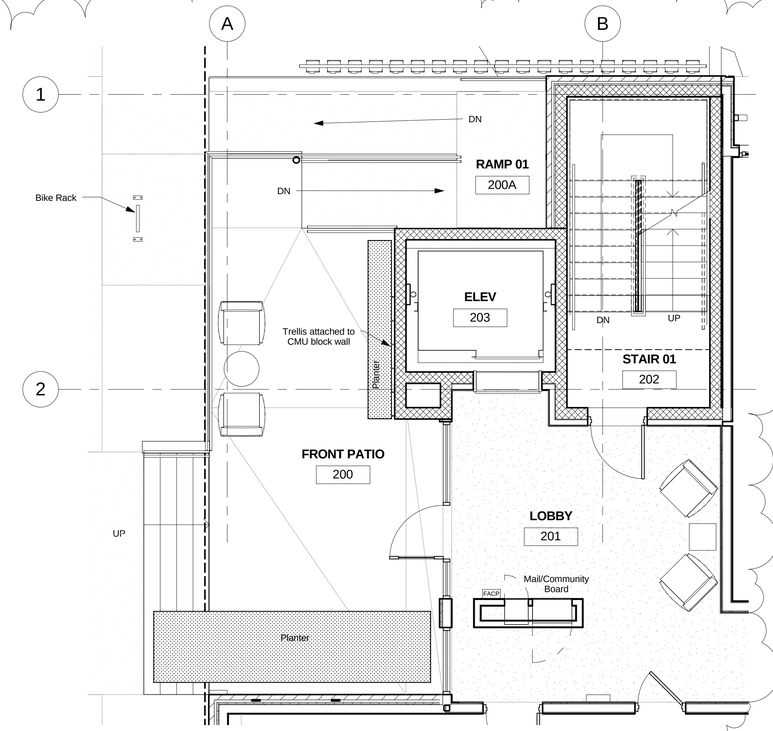

2 A-425 LEVEL 02 - Entry Patio Furniture Plan
1/4" = 1'-0"

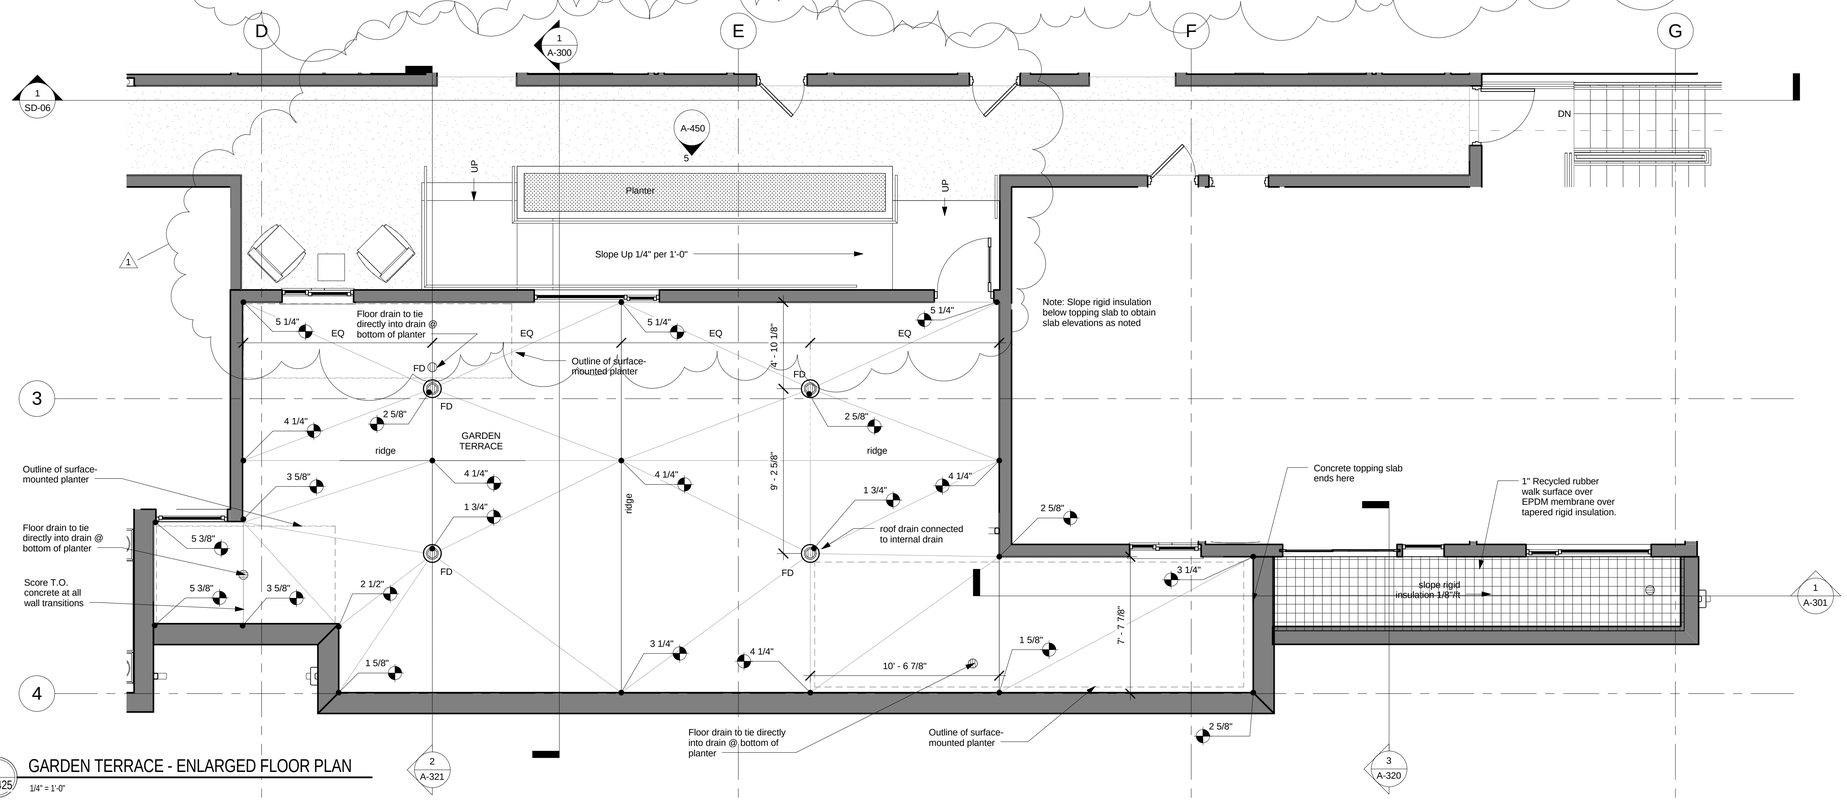

1 A-425 GARDEN TERRACE - ENLARGED FLOOR PLAN
1/4" = 1'-0"

8/29/2011 1:28:43 PM C:\Users\nhanks\Desktop\910 28th St\1534 - 910 28TH_Central-Nate.rvt

Case #: LUR2011-00004

SA+R
SHEARS ADKINS ROCKMORE
1821 BLAKE ST SUITE 1A DENVER CO 80202
PHONE: 303 436 9551 - FAX 303 296 0946

BRICKSTONE

910 28TH STREET
BOULDER, CO 80303

© 2011 Shears Adkins Rockmore

Date: 08.26.2011
Project Name:
910 28TH STREET
Issued For / Phase:
TEC Documents

Drawn: Author
Revisions:
1 08.29.2011 TEC doc Comments

Sheet Name:
ENLARGED PLANS

Sheet Number:
A-425

Case #: LUR2011-00004

SA+R
SHEARS ADKINS ROCKMORE
1821 BLAKE ST SUITE 1A DENVER CO 80202
PHONE: 303 436 9551 - FAX 303 296 0946

BRICKSTONE

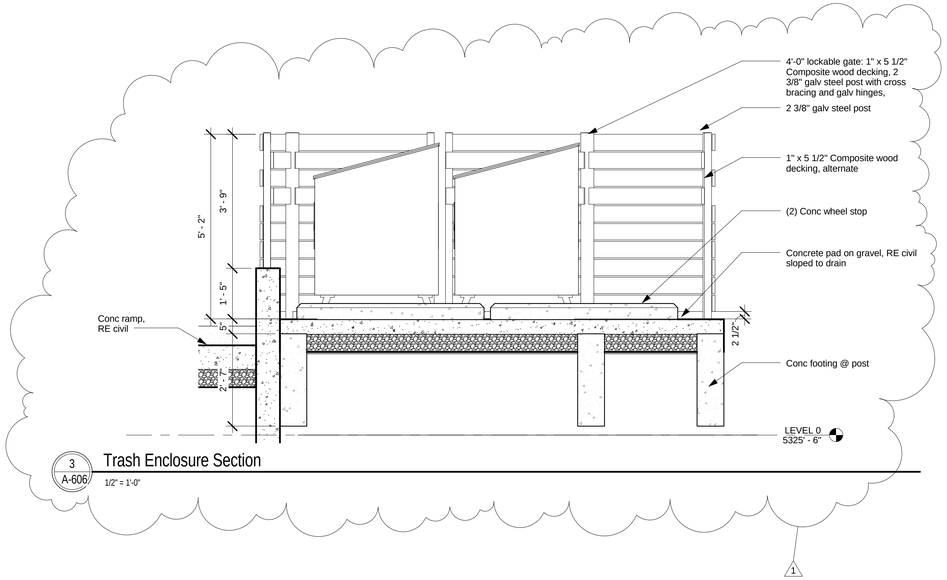

3 A-606 Trash Enclosure Section
1/2" = 1'-0"

910 28TH STREET
BOULDER, CO 80303

© 2011 Shears Adkins Rockmore

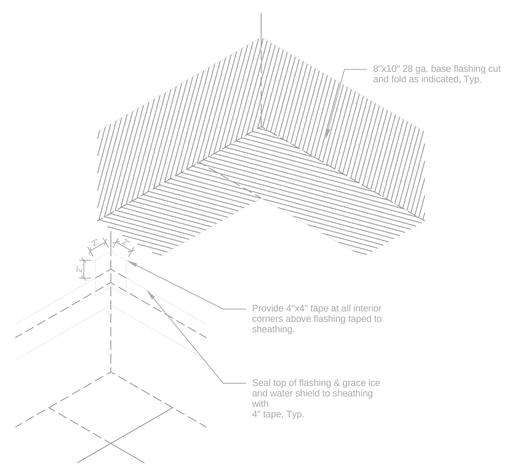

2 A-606 FLEXIBLE FLASHING - INTERIOR CORNER CONDITION @ ROOF
1 1/2" = 1'-0"

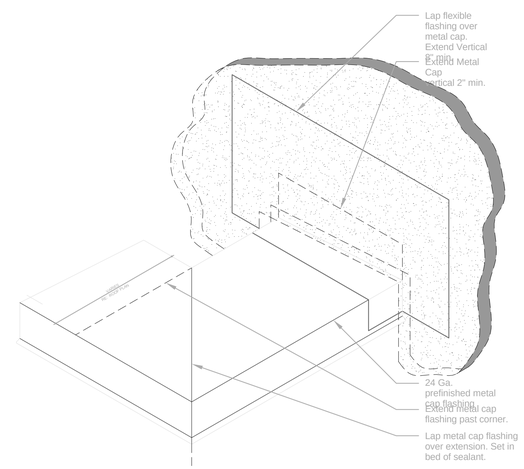

1 A-606 METAL CAP FLASHING @ PARAPET RETURN
1 1/2" = 1'-0"

Date: 08.26.2011
Project Name:
910 28TH STREET
Issued For / Phase:
TEC Documents

Drawn: Author
Revisions:
1 08.29.2011 TEC doc Comments

Sheet Name:
MISC DETAILS

Sheet Number:
A-606

8/29/2011 1:29:56 PM C:\Users\nhanks\Desktop\910 28th St\1534 - 910 28TH_Central-Nate.rvt