"PRELIMINARY FOR DISCUSSION PURPOSES ONLY"
"PREPARED IN PREPARATION FOR LITIGATION AND DECISION BY CITY COUNCIL"
JULY 5, 2013
EXPONENTIAL ENGINEERING COMPANY
T. GHIDOSSI
C. RICHMOND
A. GARDINER

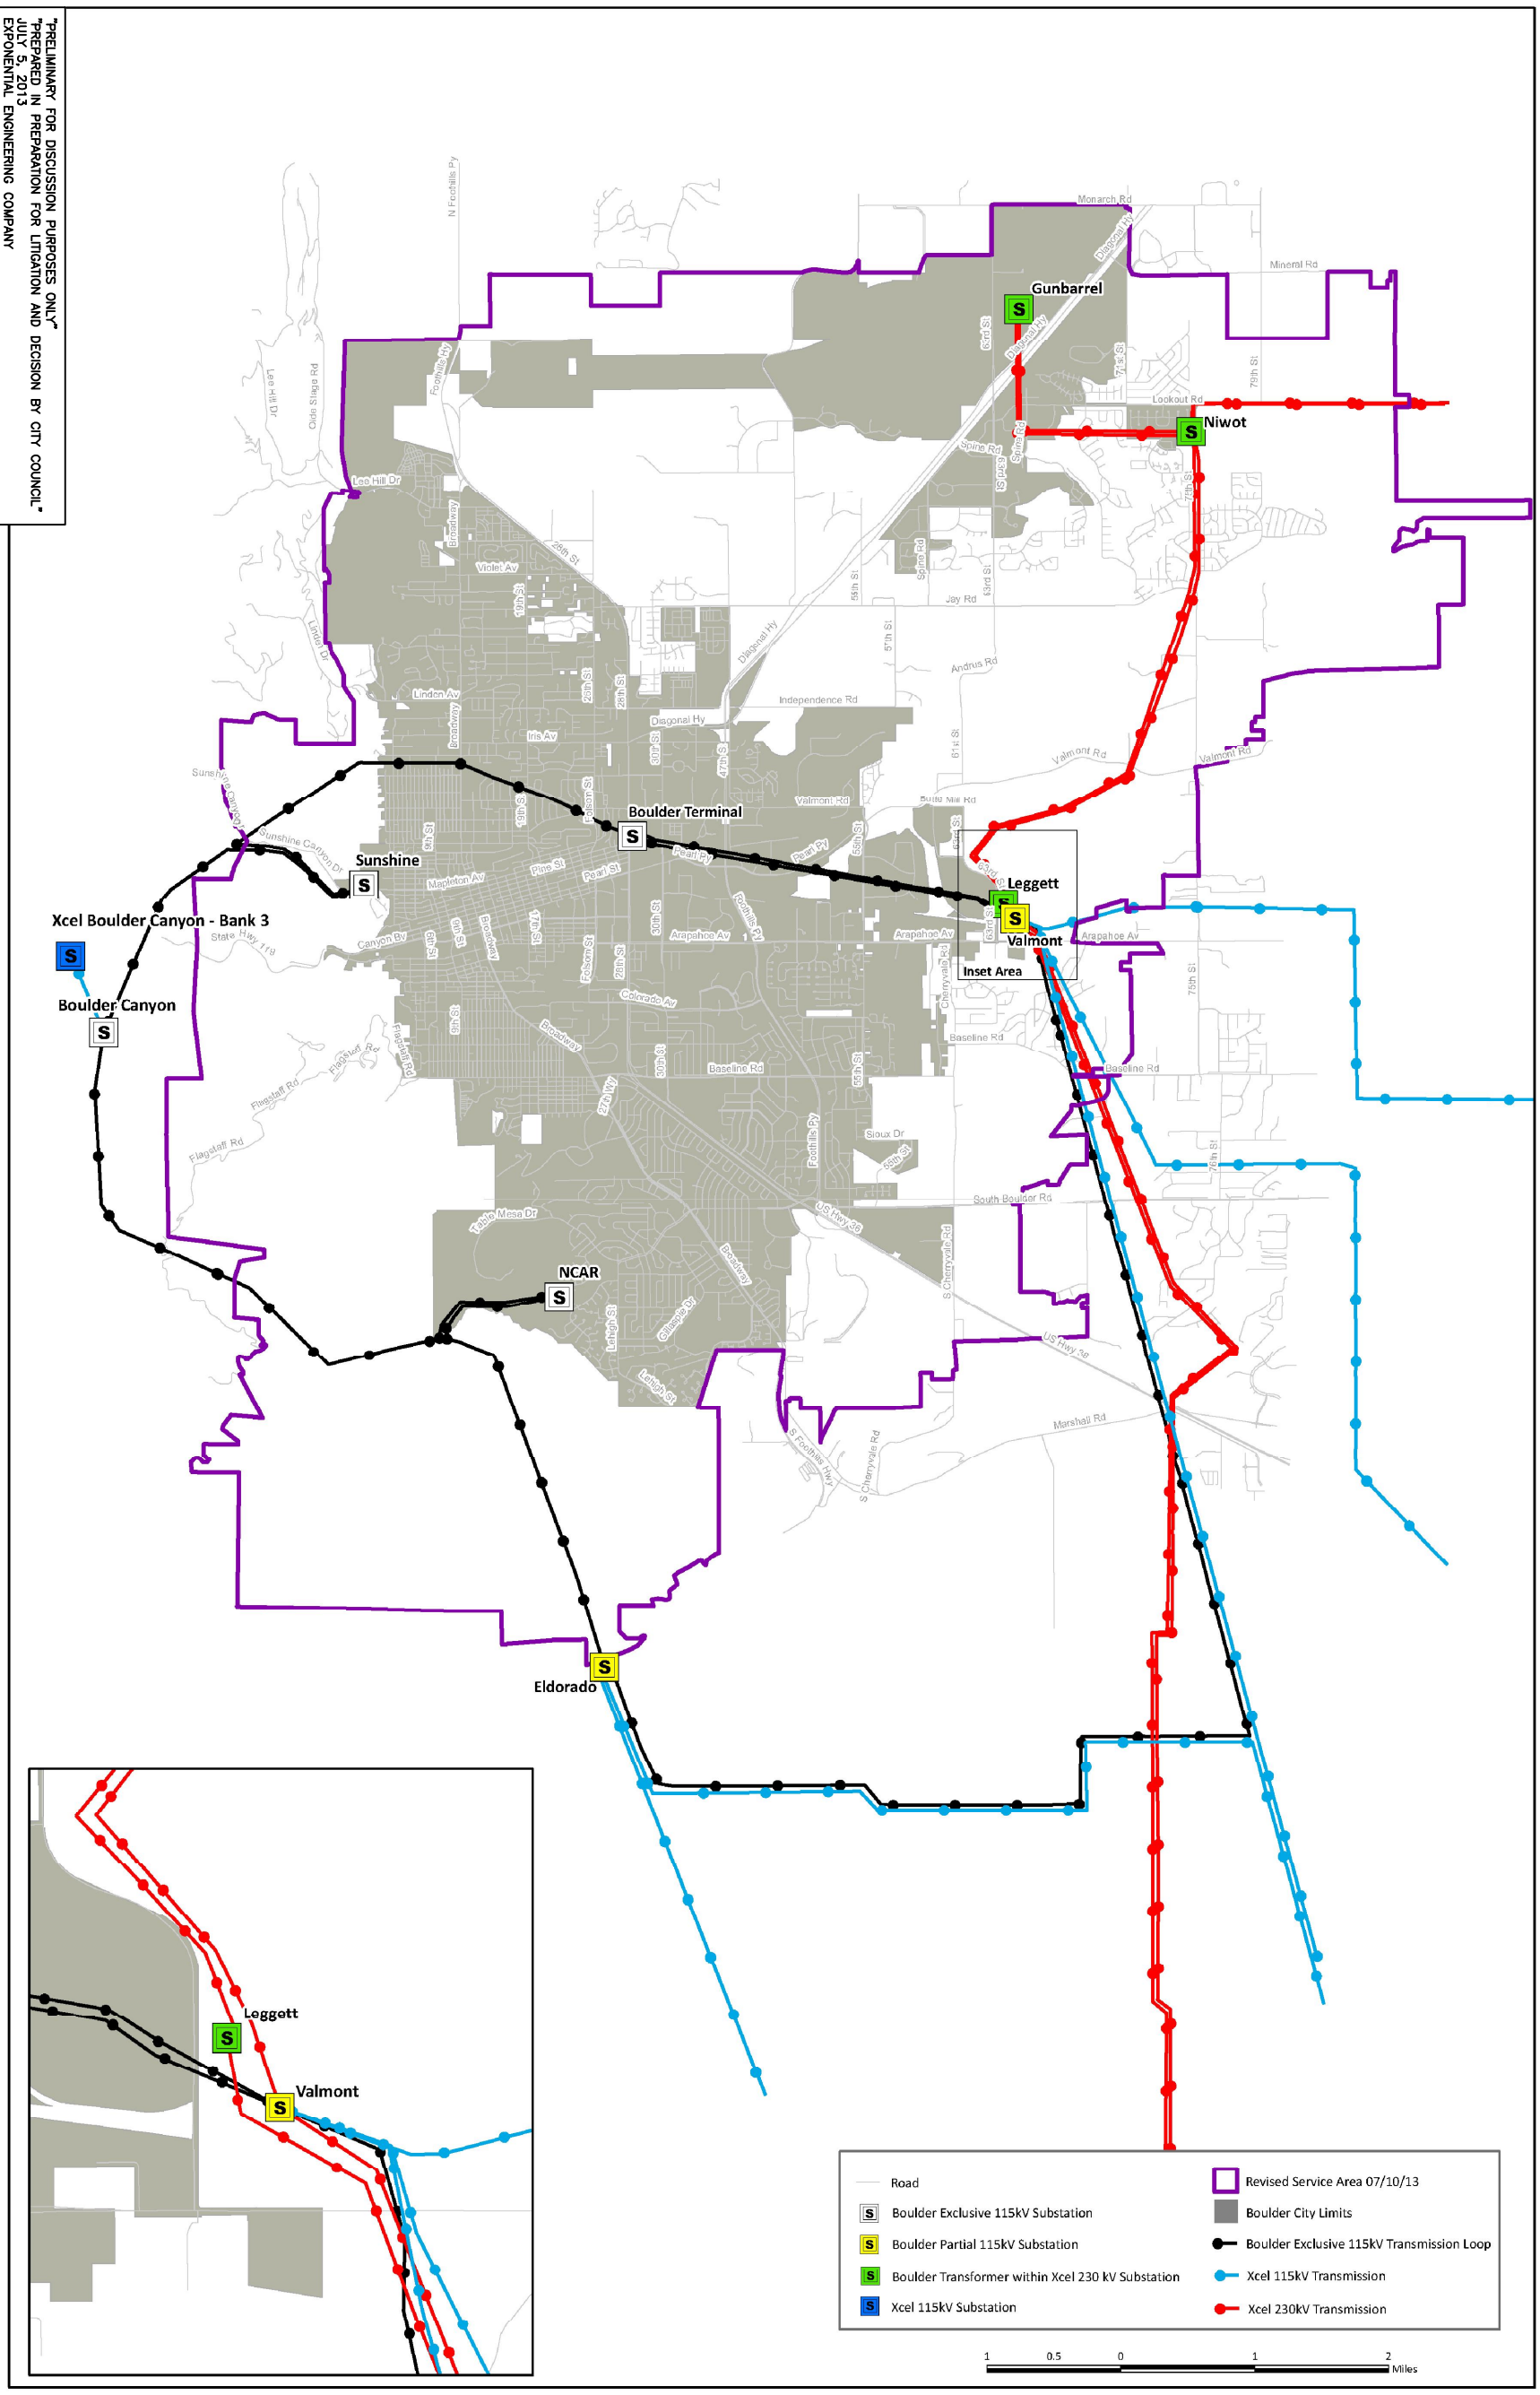

TRAN S 2

Drawing No.
Reference
Proj. No. BLDR-1201
Date Created 7-5-13
22x34 NTS
11x17 NTS
Scale:
Approved TAG
Checked TAG
Designed DMS
Drawn AG

Exponential Engineering Company
326 Airpark Drive
Fort Collins, Colorado 80524
Phone: (970) 207-9948
Fax: (970) 207-9957

CITY OF BOULDER
PRIVILEGED AND CONFIDENTIAL
PRELIMINARY TRANSMISSION SYS SEPARATION CONCEPT

No	Revisions	Date	By