G:\7.2 Clients\008 - CI Boulder Trans\12113 - Diagonal SH119 Reconstruction -28th to 30th\50 DWG\50.5 Exhibits\50.5.23 - Final ConcDiagonal-Final Illustravite Plan for CDOT.dwg Jun 12, 2014 - 11:16am

Print Date: Jun 12, 2014		Sheet Revisions			As Constructed	DIAGONAL (SH 119) RECONSTRUCTION - 28th ST. to INDEPENDENCE RD.		Project No./Code
File Name: Diagonal-Final Illustravite Plan for CDOT.dwg		Date:	Comments	Init.	No Revisions:	FINAL ILLUSTRATIVE PLAN		STE M870-001
Horiz. Scale: 1" = 50' Vert. Scale: -					Revised:	JUNE 2014		163739
						Designer: KFD	Structure Numbers	
					Void:	Detailer: KFD		Sheet Number 1 of 8
						Sheet Subset: -	Subset Sheets: -	

Loris and Associates, Inc.
819 W. South Boulder Road, Suite 200
Louisville, Colorado 80027
303.444.2073
www.LorisandAssociates.com

CITY OF BOULDER PUBLIC WORKS DEPARTMENT

Colorado Department of Transportation
DOT
Region 4

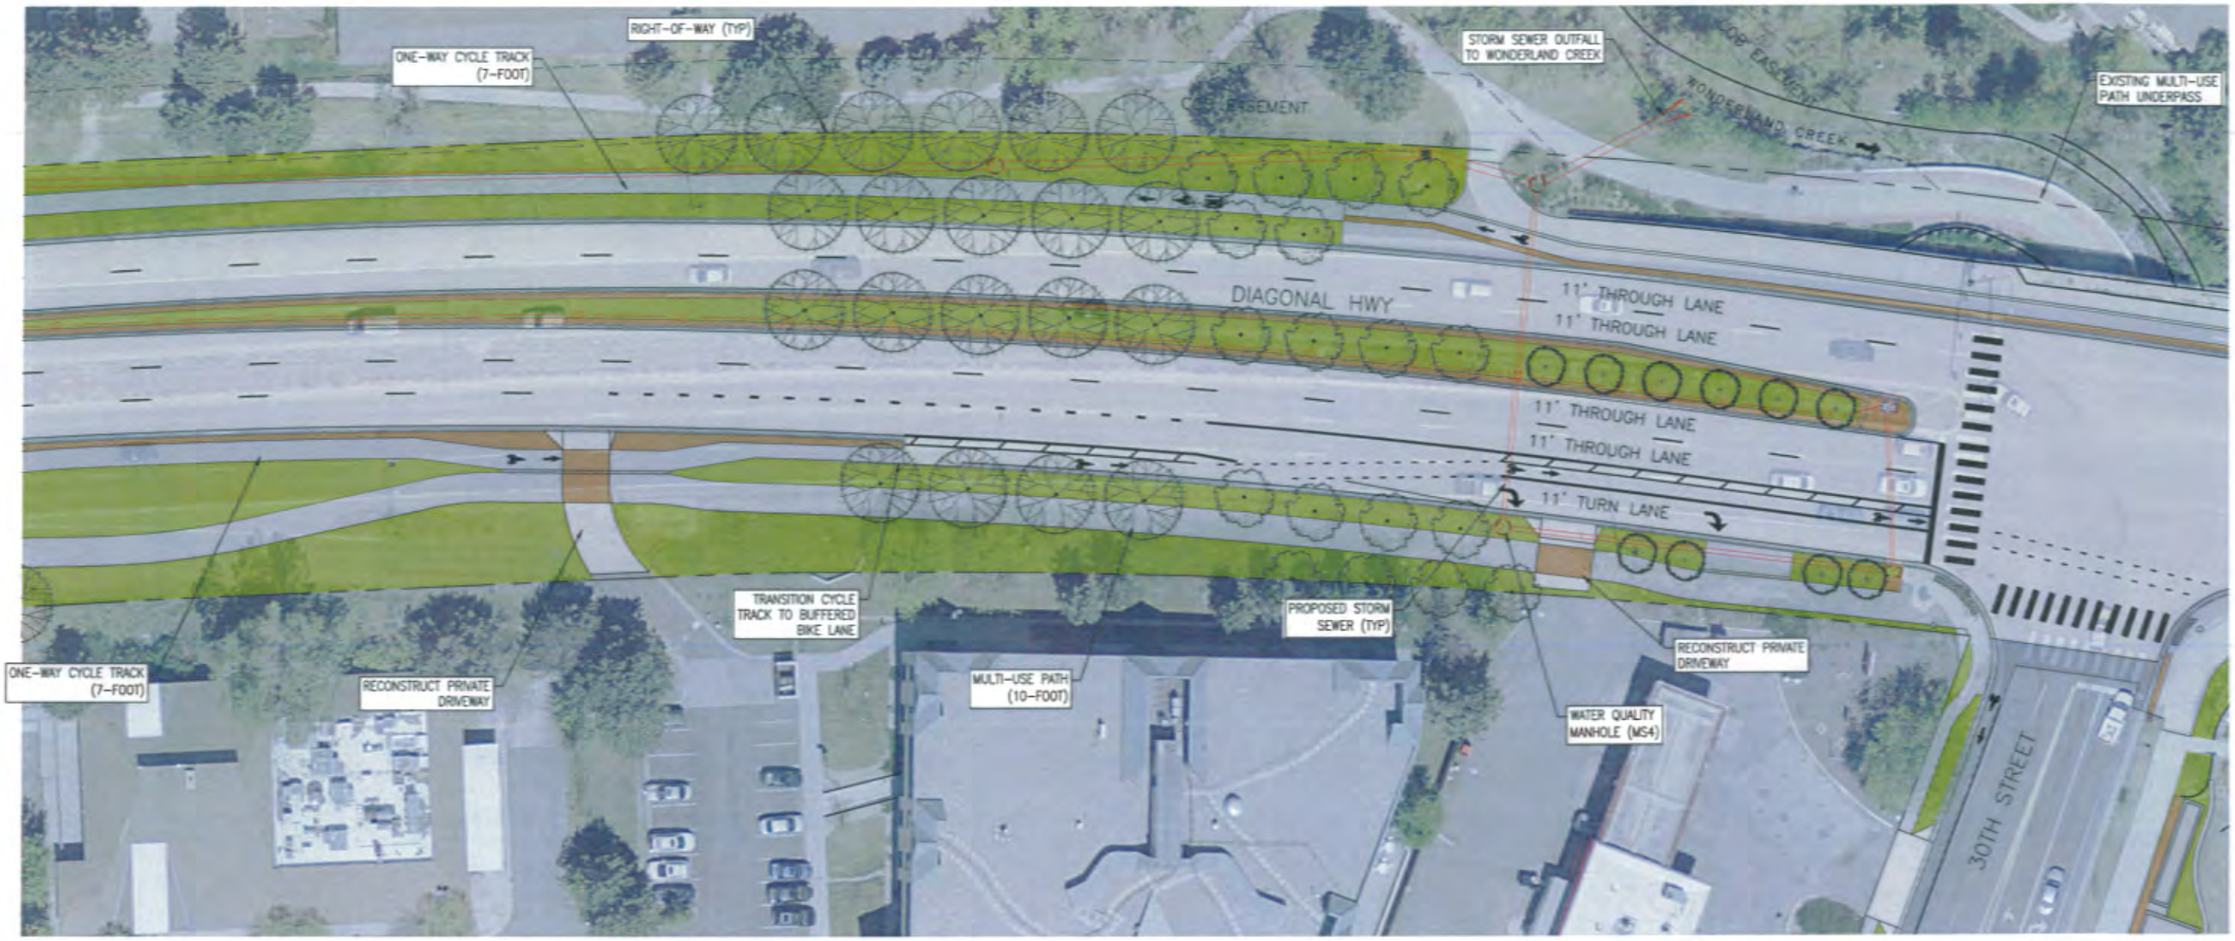

Print Date: Jun 12, 2014		Sheet Revisions		Lorts and Associates, Inc. 818 W. South Boulder Road, Suite 200 Louisville, Colorado 80027 303.444.2075 www.LortsAndAssociates.com	CITY OF BOULDER PUBLIC WORKS DEPARTMENT	Colorado Department of Transportation DOT 1420 Second Street Greeley, CO 80632 Phone (970) 350-2163 Fax (970) 350-2168 Region 4 LHN	As Constructed	DIAGONAL (SH119) RECONSTRUCTION - 28th ST. to INDEPENDENCE RD. FINAL ILLUSTRATIVE PLAN JUNE 2014	Project No./Code
File Name: Diagonal-Final Illustravite Plan for CDOT.dwg		Date: Comments Init.					No Revisions:		STE M870-001
Horiz. Scale: 1" = 50' Vert. Scale:							Revised:	Designer: KFD Structure Numbers	163739
							Void:	Detailer: KFD	Sheet Number 2 of 8
								Sheet Subset: - Subset Sheets: -	

G:\7.2 Clients\008 - CI Boulder Trans\12113 - Diagonal SH119 Reconstruction ~28th to 30th\50 DWG\50.5 Exhibits\50.5.23 - Final ConcDiagonal-Final Illustravite Plan for CDOT.dwg Jun 12, 2014 - 11:16am

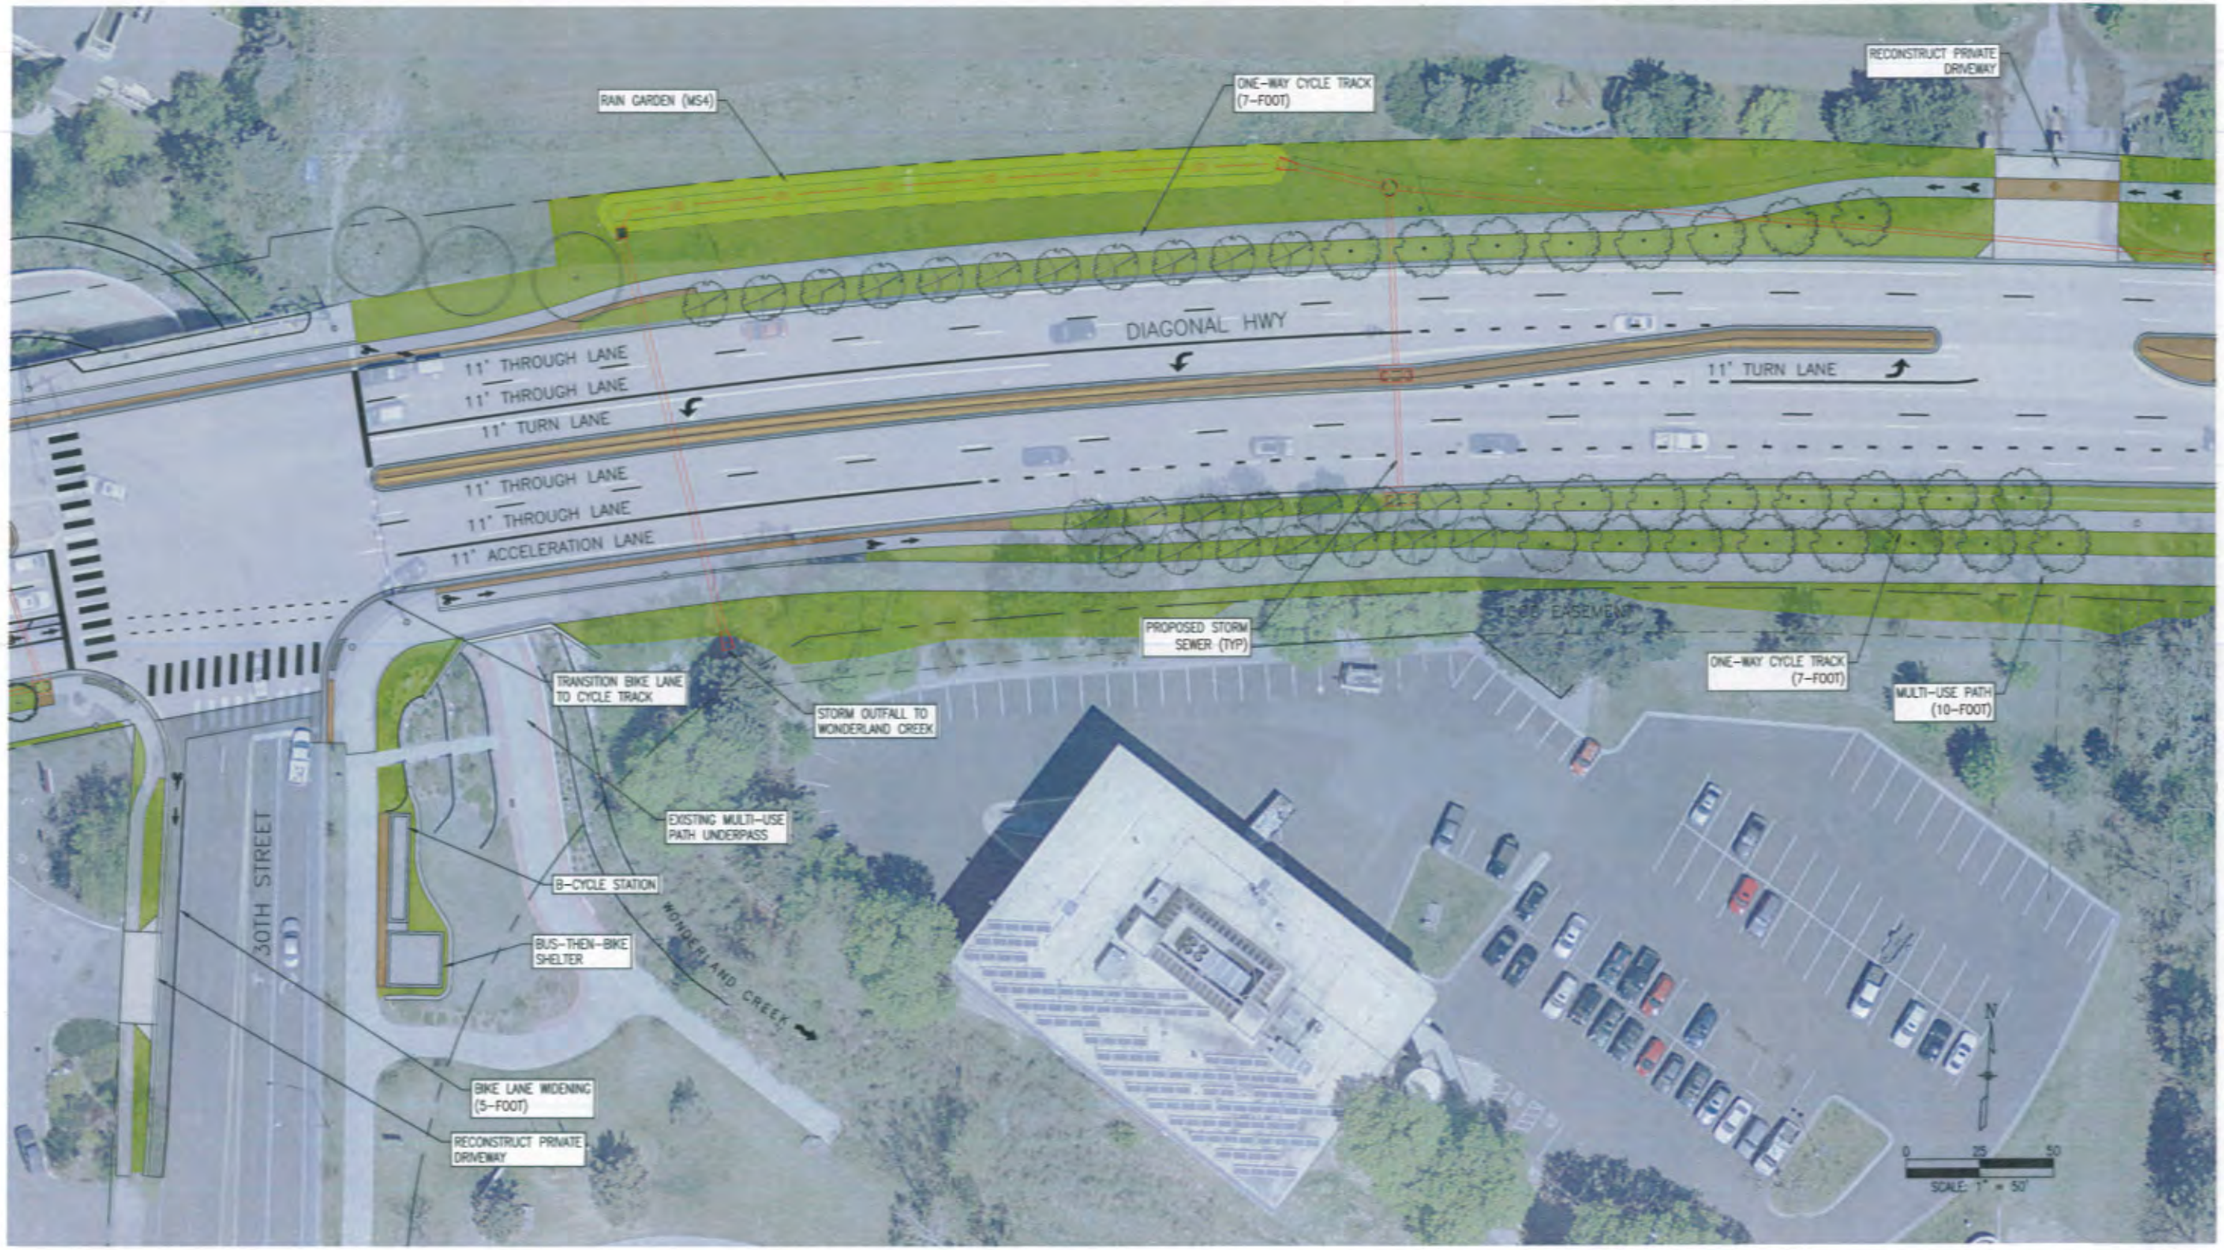

G:\7.2 Clients\008 - CI Boulder Trans\12113 - Diagonal SH119 Reconstruction ~28th to 30th\50 DWG\50.5 Exhibits\50.5.23 - Final ConcDiagonal-Final Illustravite Plan for CDOT.dwg Jun 12, 2014 - 11:16am

Print Date: Jun 12, 2014		Sheet Revisions			As Constructed	DIAGONAL (SH119) RECONSTRUCTION ~ 28th ST. to INDEPENDENCE RD.		Project No./Code
File Name: Diagonal-Final Illustravite Plan for CDOT.dwg		Date:	Comments	Init.	No Revisions:	FINAL ILLUSTRATIVE PLAN		STE M870-001
Horiz. Scale: 1" = 50' Vert. Scale:					Revised:	JUNE 2014		163739
						Designer: KFD	Structure Numbers	
					Void:	Detailer: KFD		Sheet Number 3 of 8
						Sheet Subset: -	Subset Sheets: -	

Loris and Associates, Inc.
818 W. South Boulder Road, Suite 200
Louisville, Colorado 80027
303.444.2073
www.LorisAndAssociates.com

CITY OF BOULDER PUBLIC WORKS DEPARTMENT

Colorado Department of Transportation
DOT
Region 4

Print Date: Jun 12, 2014		Sheet Revisions		Loris and Associates, Inc. 818 W. South Boulder Road, Suite 200 Louisville, Colorado 80027 303.444.2073 www.LorisandAssociates.com	CITY OF BOULDER PUBLIC WORKS DEPARTMENT	Colorado Department of Transportation DOT 1420 Second Street Greeley, CO 80632 Phone: (970) 350-2157 Fax: (970) 350-2198 Region 4 LHN	As Constructed
File Name: Diagonal-Final Illustravite Plan for CDOT.dwg		Date:	Comments Init.				No Revisions:
Horiz. Scale: 1" = 50' Vert. Scale:							Revised:
							Void:

DIAGONAL (SH119) RECONSTRUCTION - 28th ST. to INDEPENDENCE RD. FINAL ILLUSTRATIVE PLAN JUNE 2014			Project No./Code
Designer: KFD	Structure Numbers		STE M870-001
Detailer: KFD			163739
Sheet Subset: -	Subset Sheets: -		Sheet Number 4 of 8

G:\7.2 Clients\008 - CI Boulder Trans\12113 - Diagonal SH119 Reconstruction ~28th to 30th\50 DWG\50.5 Exhibits\50.5.23 - Final ConcDiagonal-Final Illustravite Plan for CDOT.dwg Jun 12, 2014 - 11:16am

N

0 25 50

SCALE: 1" = 50'

= PROPOSED VICINITY OF PUBLIC ART

Print Date: Jun 12, 2014		Sheet Revisions			As Constructed	DIAGONAL (SH119) RECONSTRUCTION – 28th ST. to INDEPENDENCE RD.	Project No./Code
File Name: Diagonal-Final Illustravite Plan for CDOT.dwg		Date:	Comments	Init.	No Revisions:	FINAL ILLUSTRATIVE PLAN JUNE 2014	STE M870-001
Horiz. Scale: 1" = 50' Vert. Scale:					Revised:	Designer: KFD Structure Numbers	163739
					Void:	Detailer: KFD	Sheet Number 5 of 8
						Sheet Subset: – Subset Sheets: –	

Loris and Associates, Inc. 818 W. South Boulder Road, Suite 200 Louisville, Colorado 80027 303.444.2073 www.LorisandAssociates.com

CITY OF BOULDER PUBLIC WORKS DEPARTMENT

Colorado Department of Transportation CDOT 420 Second Street Greeley, CO 80632 Phone (970) 350-2163 FAX (970) 350-2198 Region 4 LHN

G:\7.2 Clients\008 - CI Boulder Trans\12113 - Diagonal SH119 Reconstruction -28th to 30th\50 DWG\50.5 Exhibits\50.5.23 - Final ConcDiagonal-Final illustravite Plan for CDOT.dwg Jun 12, 2014 - 11:16am

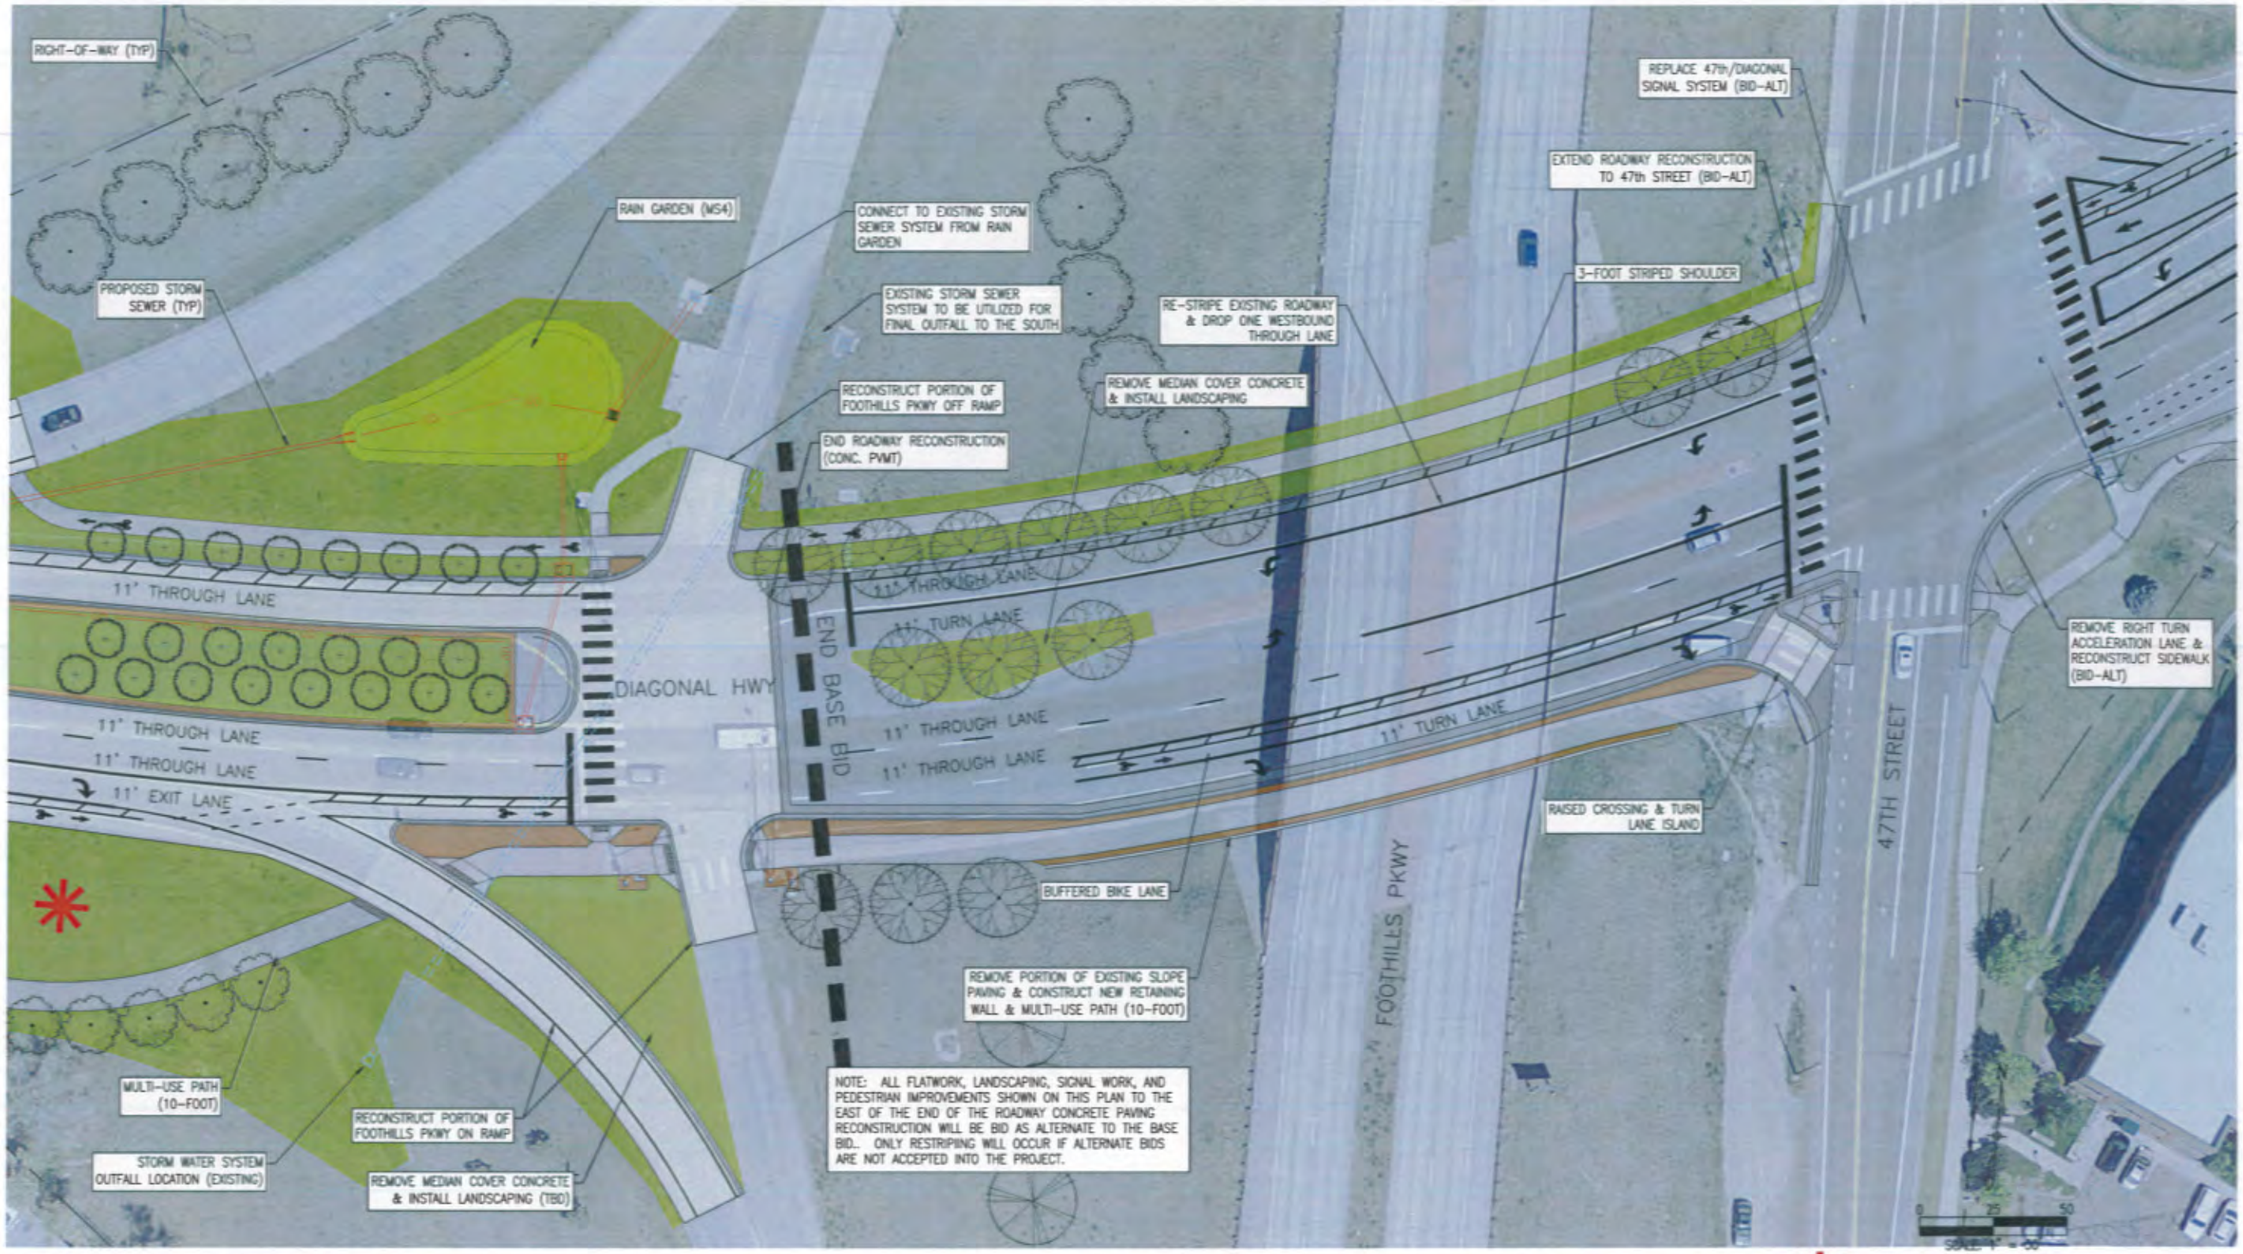

* = PROPOSED VICINITY OF PUBLIC ART

Print Date: Jun 12, 2014 File Name: Diagonal-Final Illustravite Plan for CDOT.dwg Horiz. Scale: 1" = 50' Vert. Scale:		Sheet Revisions Date: Comments Init.	Loris and Associates, Inc. 818 W. South Boulder Road, Suite 200, Louisville, Colorado 80027 303.444.2073 www.LorisAssociates.com	CITY OF BOULDER PUBLIC WORKS DEPARTMENT	Colorado Department of Transportation DOT Region 4	As Constructed No Revisions: Revised: Void:	DIAGONAL (SH119) RECONSTRUCTION - 28th ST. to INDEPENDENCE RD. FINAL ILLUSTRATIVE PLAN JUNE 2014 Designer: KFD Detailer: KFD Sheet Subset: - Structure Numbers Subset Sheets: -	Project No./Code STE M870-001 163739 Sheet Number 6 of 8

G:\7.2 Clients\008 - CI Boulder Trans\12113 - Diagonal SH119 Reconstruction ~28th to 30th\50 DWG\50.5 Exhibits\50.5.23 - Final ConcDiagonal-Final Illustravite Plan for CDOT.dwg Jun 12, 2014 - 11:17am

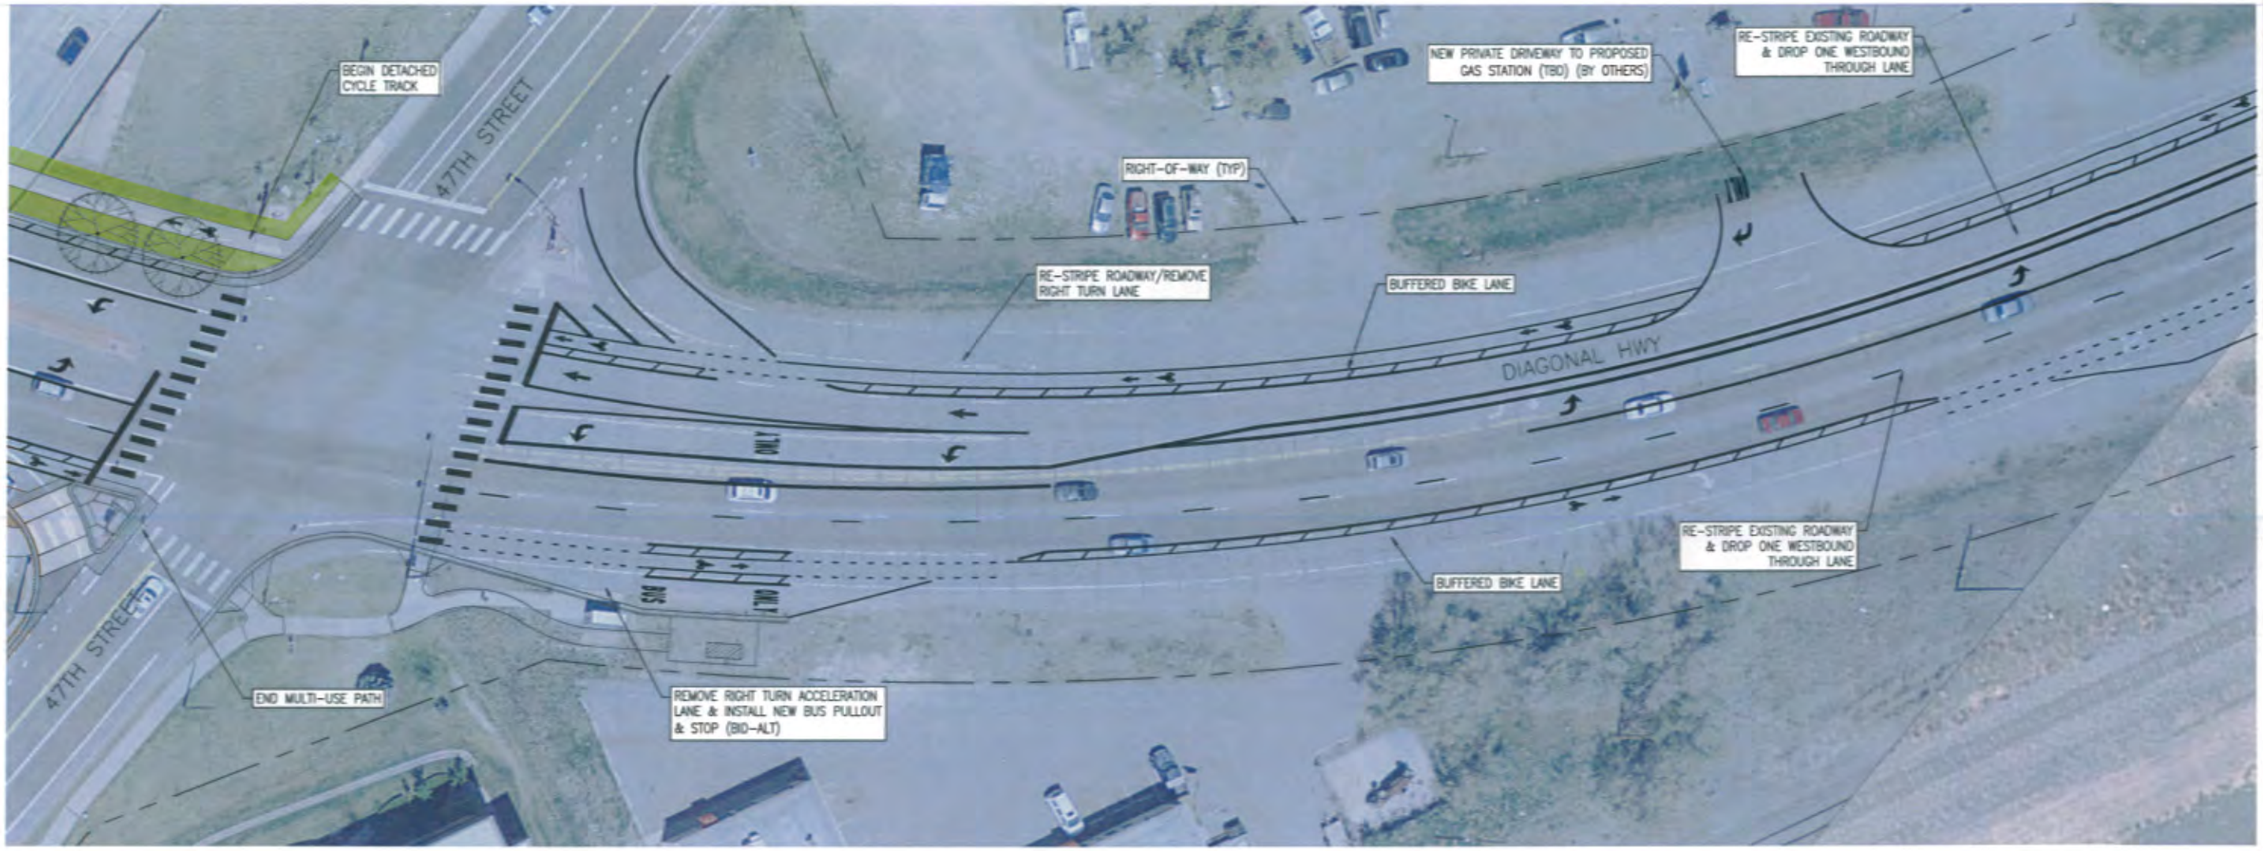

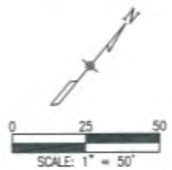

Print Date: Jun 12, 2014		Sheet Revisions		Loris and Associates, Inc. 818 W. South Boulder Road, Suite 200 Louisville, Colorado 80027 303.444.2075 www.LorisAndAssociates.com	CITY OF BOULDER PUBLIC WORKS DEPARTMENT	Colorado Department of Transportation DOT 420 Second Street Greeley, CO 80631 Phone (970) 350-2103 Fax (970) 350-2198 Region 4 LHN	As Constructed	DIAGONAL (SH119) RECONSTRUCTION – 28th ST. to INDEPENDENCE RD. FINAL ILLUSTRATIVE PLAN JUNE 2014	Project No./Code
File Name: Diagonal-Final Illustravite Plan for CDOT.dwg		Date:	Comments	Init.			No Revisions:		STE M870-001
Horiz. Scale: 1" = 50' Vert. Scale:							Revised:	Designer: KFD Structure Numbers	163739
							Void:	Detailer: KFD	
								Sheet Subset: – Subset Sheets: –	Sheet Number 7 of 8

C:\7-2 Clients\008 - CI Boulder Trans\12113 - Diagonal SH119 Reconstruction ~28th to 30th\50 DWG\50.5 Exhibits\50.5.23 - Final ConcDiagonal-Final Illustravite Plan for CDOT.dwg Jun 12, 2014 - 11:17am

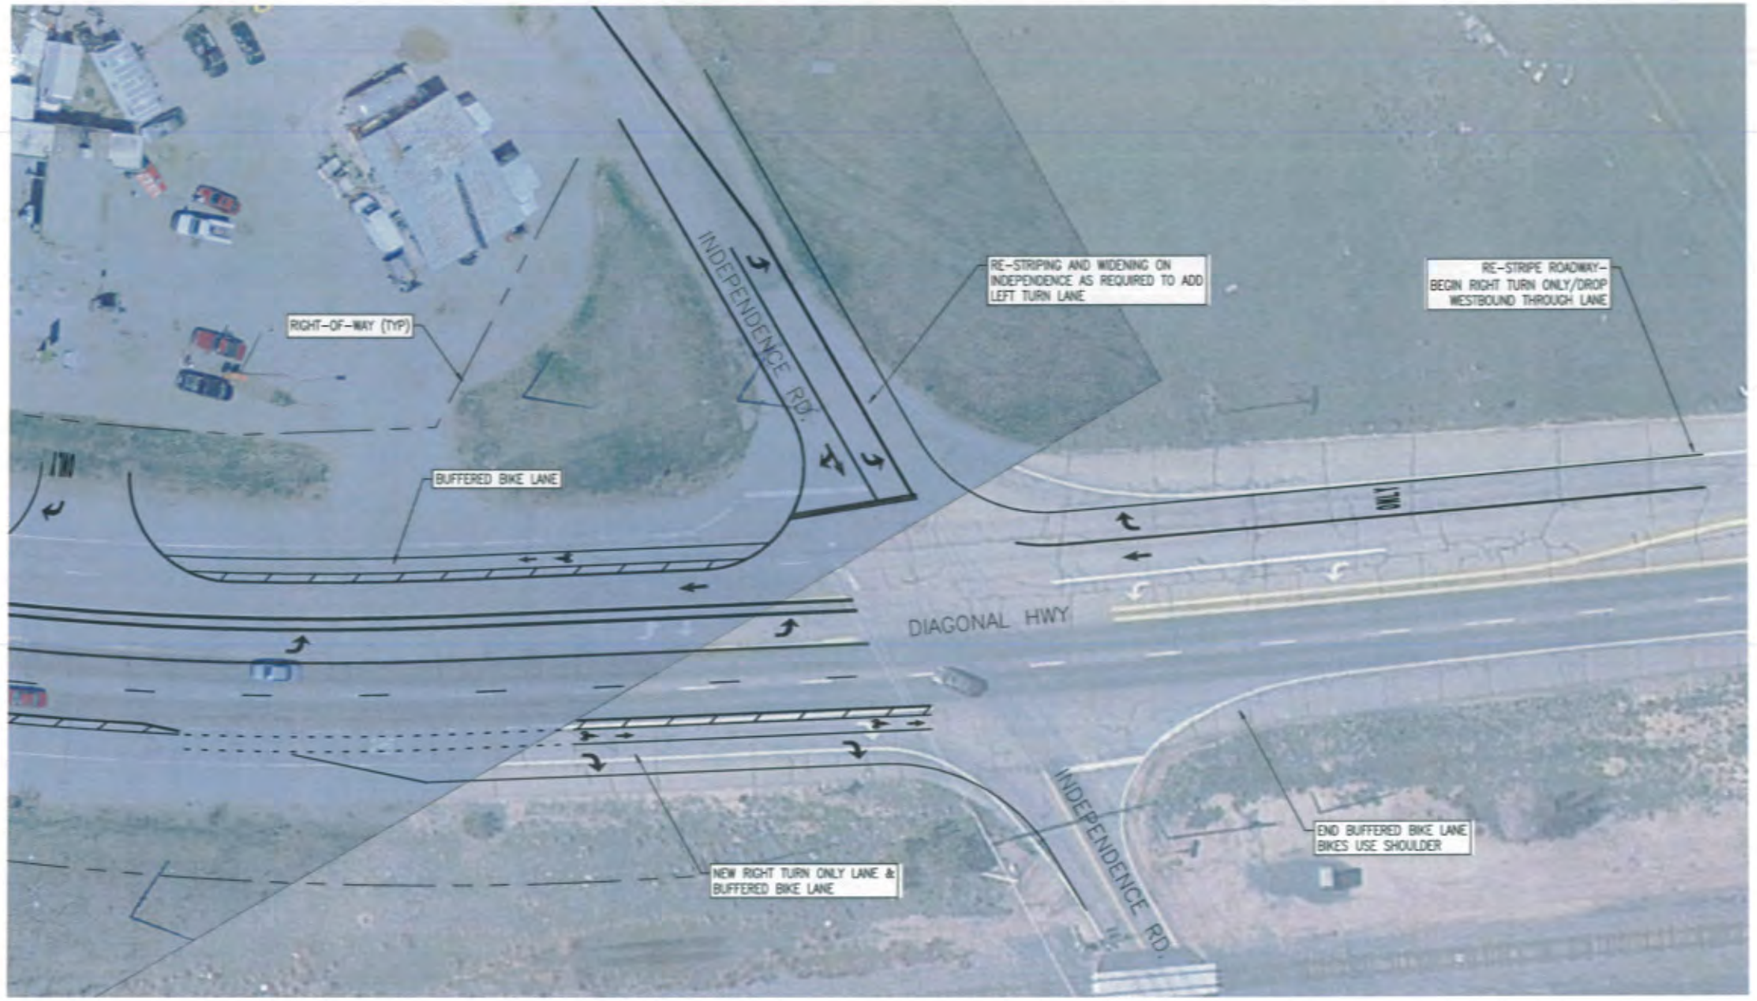

0 25 50
SCALE: 1" = 50'

Print Date: Jun 12, 2014		Sheet Revisions			As Constructed	DIAGONAL (SH119) RECONSTRUCTION – 28th ST. to INDEPENDENCE RD.	Project No./Code
File Name: Diagonal-Final Illustravite Plan for CDOT.dwg		Date:	Comments	Init.	No Revisions:	FINAL ILLUSTRATIVE PLAN JUNE 2014	STE M870-001
Horiz. Scale: 1" = 50' Vert. Scale:					Revised:	Designer: KFD / Structure Numbers	163739
						Detailer: KFD	
					Void:	Sheet Subset: - / Subset Sheets: -	Sheet Number 8 of 8

Loris and Associates, Inc. 818 W. South Boulder Road, Suite 200 Louisville, Colorado 80027 303.444.2073 www.LorisandAssociates.com

CITY OF BOULDER PUBLIC WORKS DEPARTMENT

Colorado Department of Transportation DOT 420 Second Street Greeley, CO 80632 Phone: (970) 350-2103 Fax: (970) 350-2198 Region 4 LHN

G:\7.2 Clients\008 - CI Boulder Trans\12113 - Diagonal SH119 Reconstruction ~28th to 30th\50 DWG\50.5 Exhibits\50.5.23 - Final ConcDiagonal-Final Illustravite Plan for CDOT.dwg Jun 12, 2014 - 11:17am