PRELIMINARY - FOR DISCUSSION ONLY

FIR/FOR SUBMITTAL ~ JUNE 1, 2014

Print Date:		Sheet Revisions			Loris and Associates, Inc. 818 W. South Boulder Road, Suite 200 Louisville, Colorado 80027 303.444.2073 www.LorisandAssociates.com	CITY OF BOULDER PUBLIC WORKS DEPARTMENT	Colorado Department of Transportation DOT DEPARTMENT OF TRANSPORTATION 1420 Second Street Greeley, CO 80632 Phone:(970) 350-2103 FAX(970) 350-2198 Region 4 LHN	As Constructed
File Name:		Date:	Comments	Init.				No Revisions:
Horiz. Scale: 1" = 40'	Vert. Scale:							Revised:
								Void:

DIAGONAL (SH119) RECONSTRUCTION - 28th ST. to INDEPENDENCE RD.				Project No./Code
LANDSCAPE PLAN				STE M870-001
Designer:	CA	Structure Numbers		163739
Detailer:	CA			
Sheet Subset:	LANDSCAPE	Subset Sheets:	1 of X	Sheet Number X

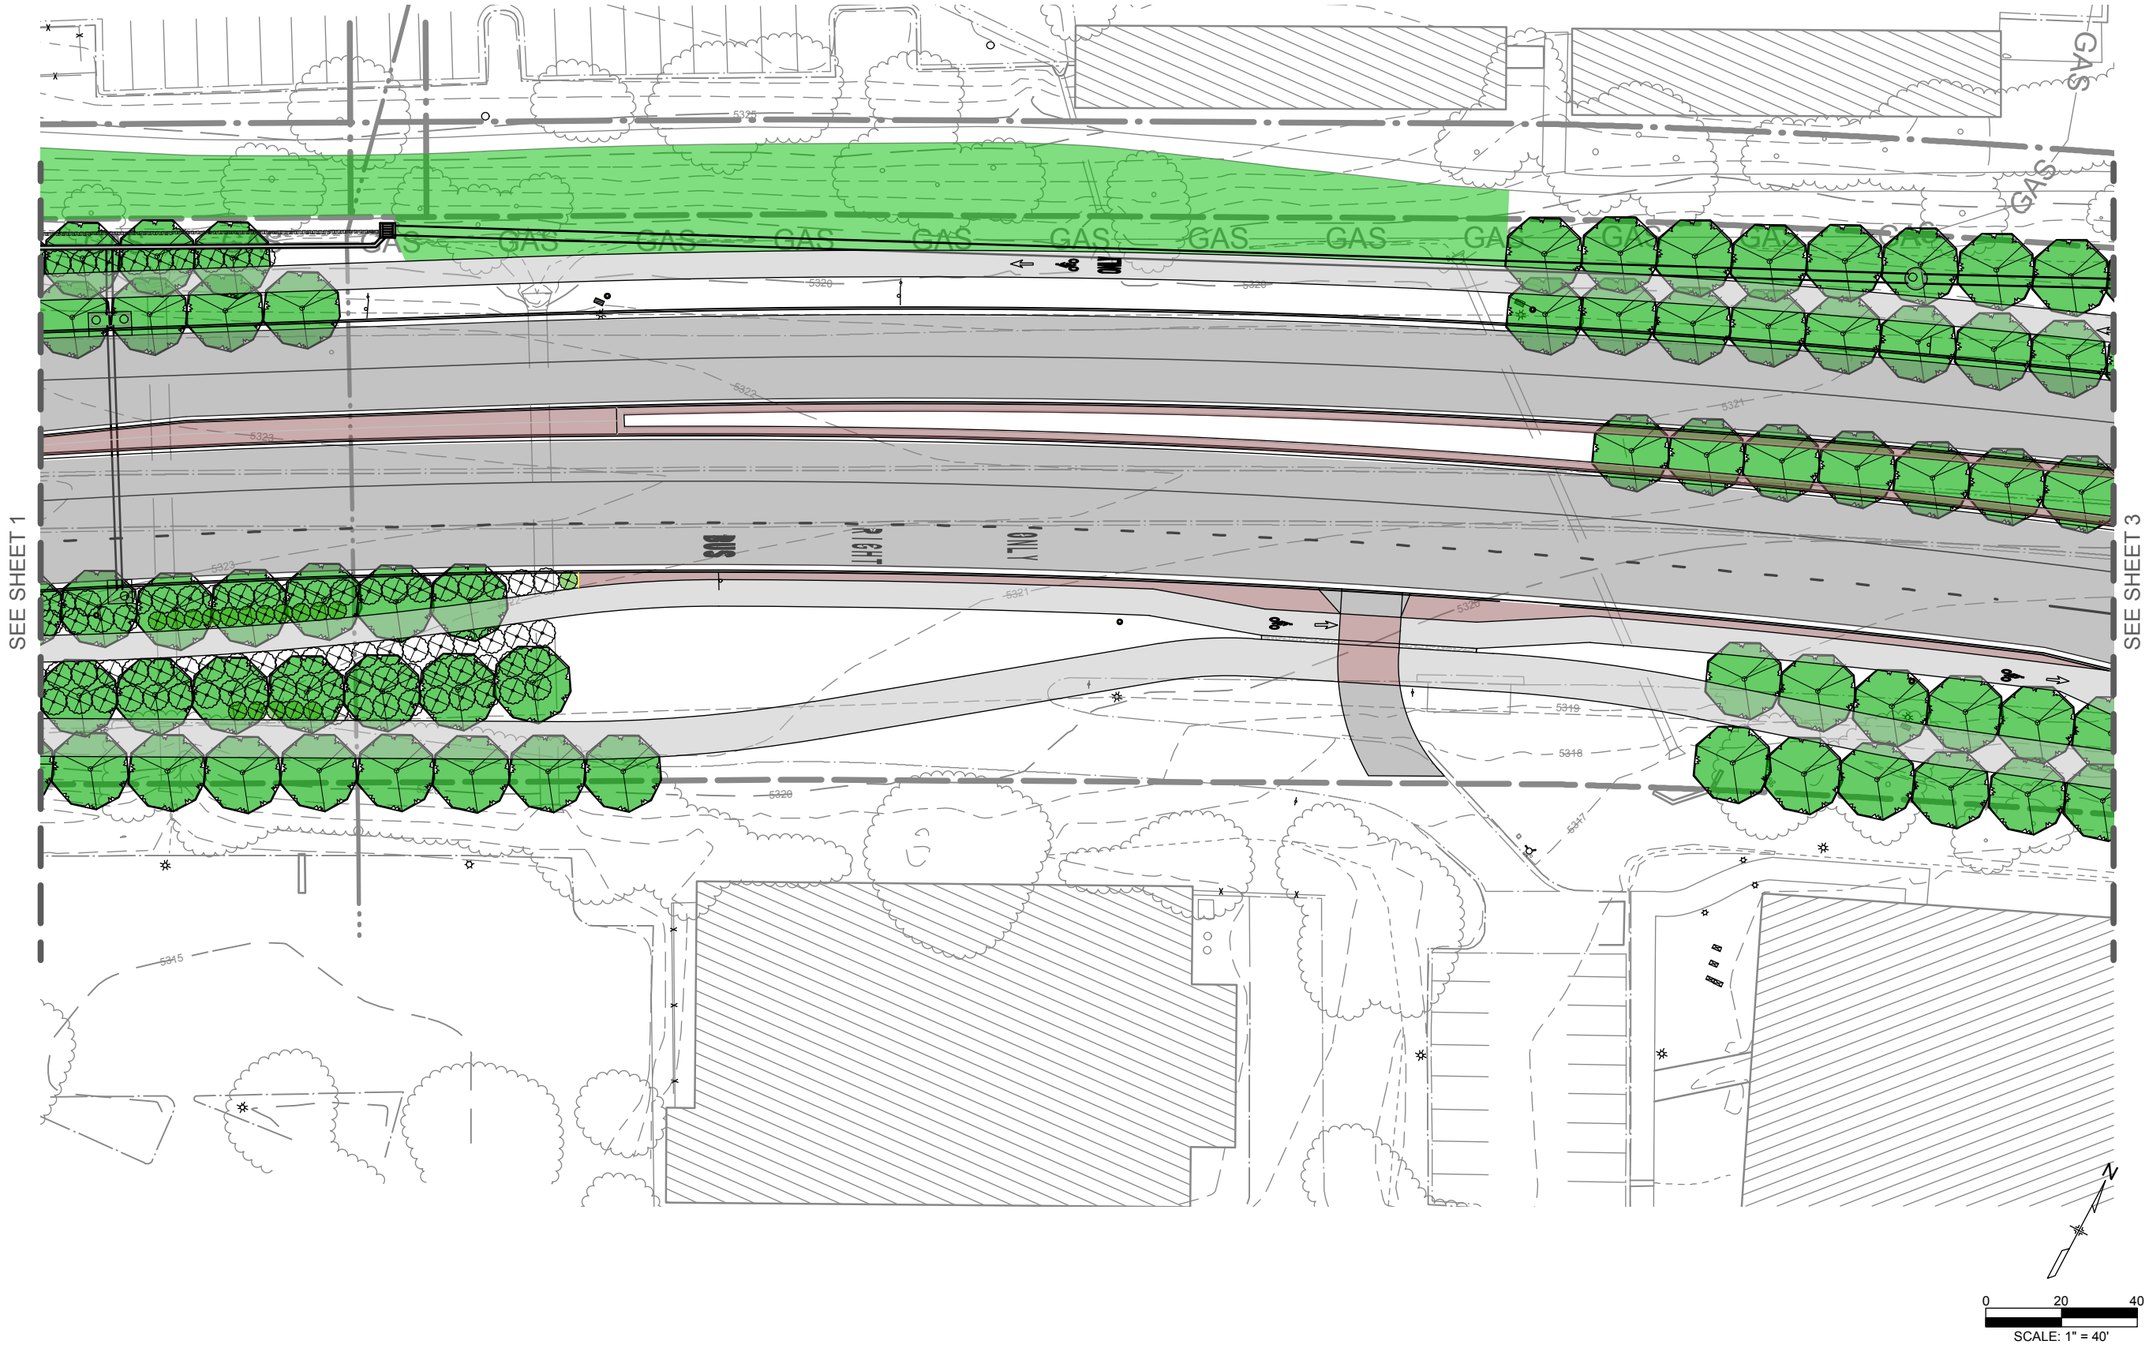

FIR/FOR SUBMITTAL ~ JUNE 1, 2014

Print Date:		Sheet Revisions			Loris and Associates, Inc. 818 W. South Boulder Road, Suite 200 Louisville, Colorado 80027 303.444.2073 www.LorisandAssociates.com	CITY OF BOULDER PUBLIC WORKS DEPARTMENT	Colorado Department of Transportation DOT 1420 Second Street Greeley, CO 80632 Phone:(970) 350-2103 FAX(970) 350-2198 DEPARTMENT OF TRANSPORTATION Region 4 LHN	As Constructed
File Name:		Date:	Comments	Init.				No Revisions:
Horiz. Scale: 1" = 40'	Vert. Scale:							Revised:
								Void:

DIAGONAL (SH119) RECONSTRUCTION - 28th ST. to INDEPENDENCE RD.

LANDSCAPE PLAN

Designer:	CA	Structure Numbers	
Detailer:	CA		
Sheet Subset:	LANDSCAPE	Subset Sheets:	2 of X

Project No./Code	
STE M870-001	
163739	
Sheet Number	X

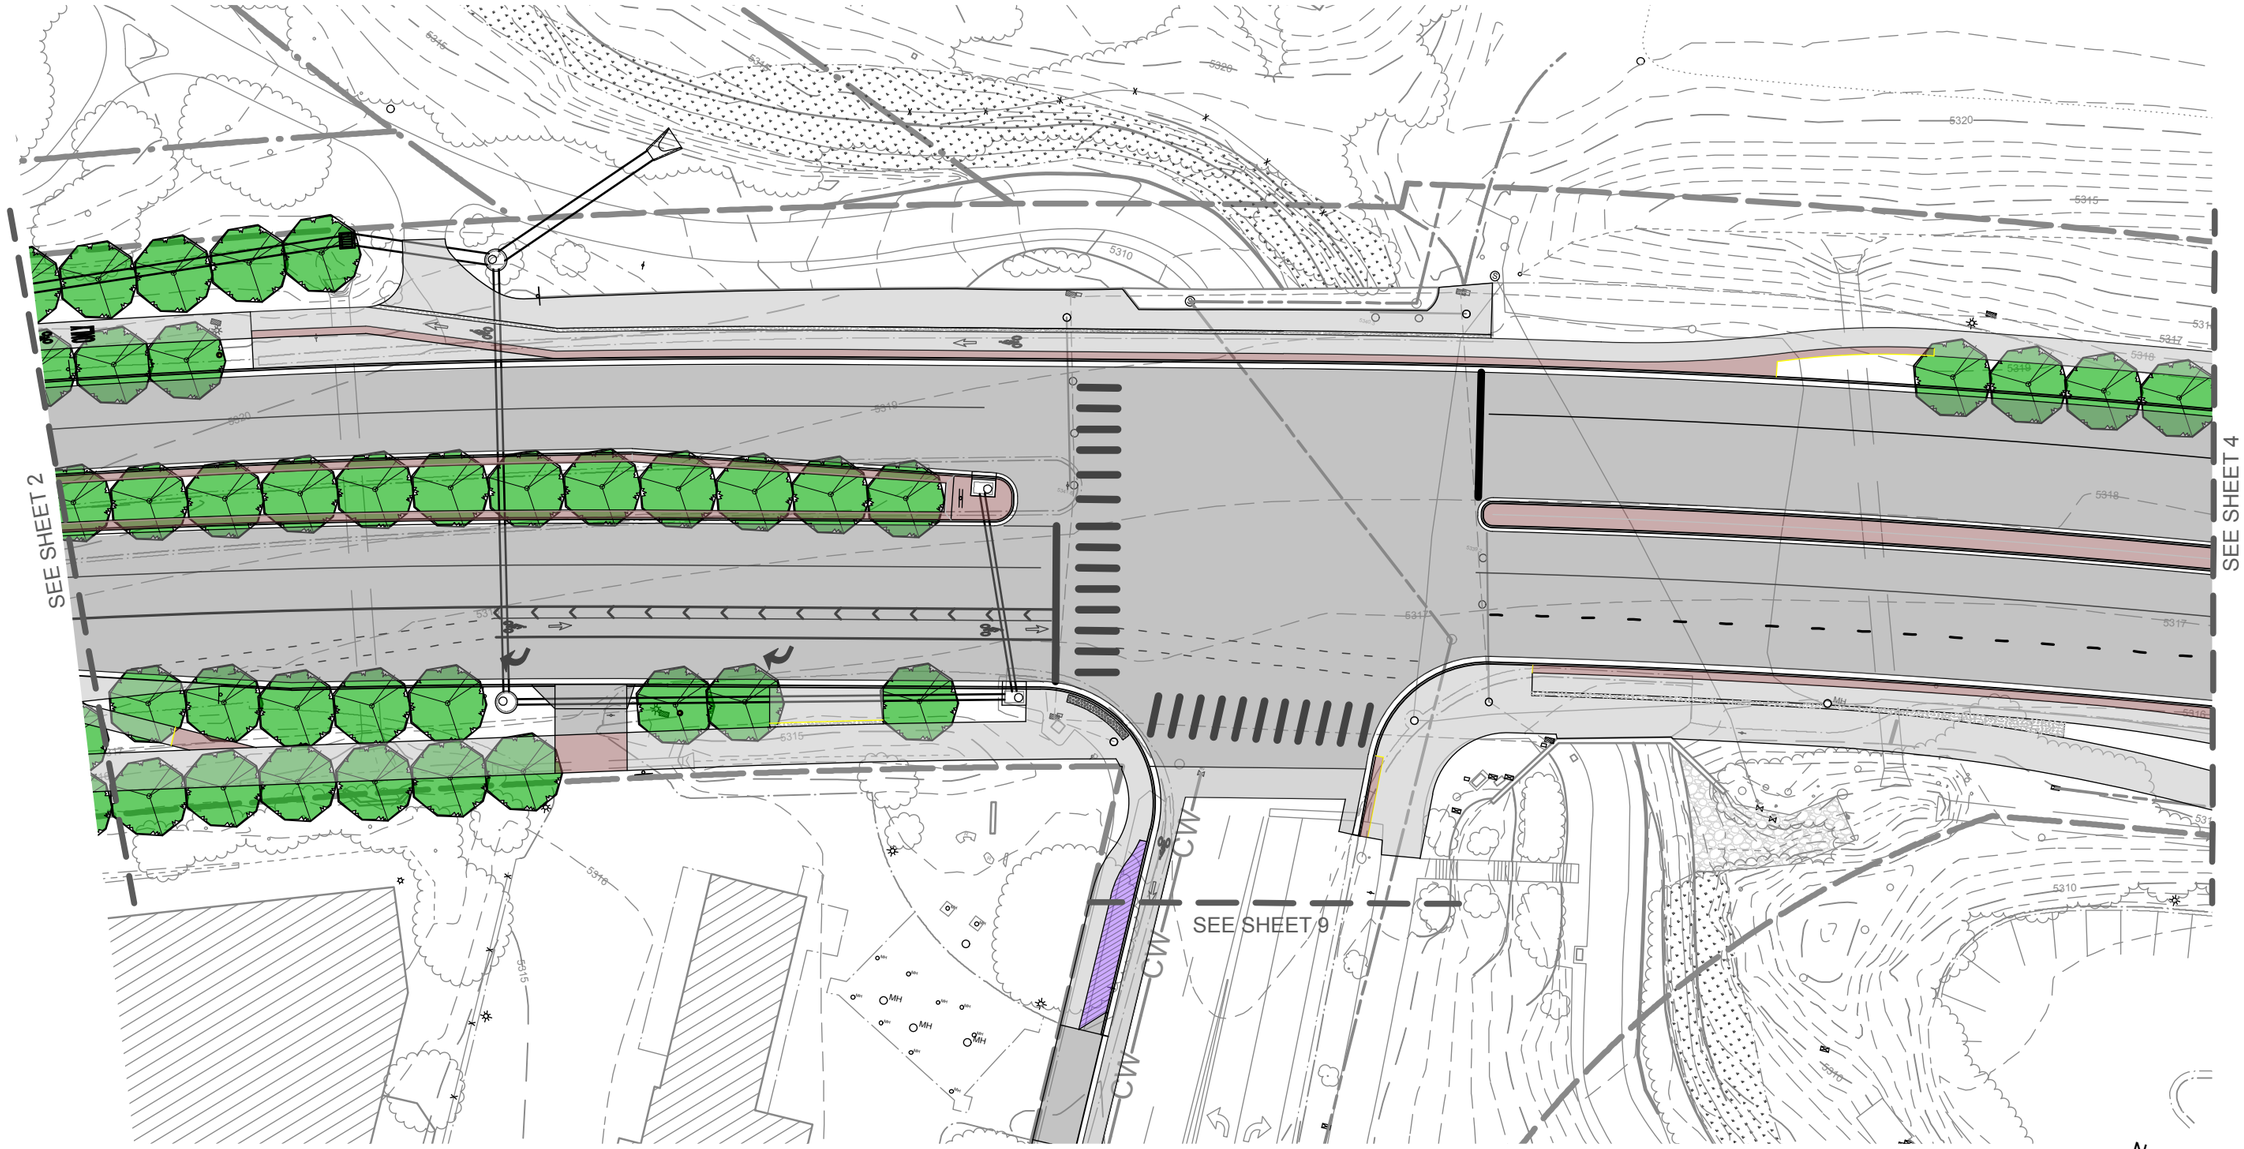

FIR/FOR SUBMITTAL ~ JUNE 1, 2014

Print Date:		Sheet Revisions			Loris and Associates, Inc. 818 W. South Boulder Road, Suite 200 Louisville, Colorado 80027 303.444.2073 www.LorisandAssociates.com	CITY OF BOULDER PUBLIC WORKS DEPARTMENT	Colorado Department of Transportation DOT 1420 Second Street Greeley, CO 80632 Phone:(970) 350-2103 FAX(970) 350-2198 Region 4 LHN	As Constructed
File Name:		Date:	Comments	Init.				No Revisions:
Horiz. Scale: 1" = 40'	Vert. Scale:							Revised:
								Void:

DIAGONAL (SH119) RECONSTRUCTION - 28th ST. to INDEPENDENCE RD.				Project No./Code
LANDSCAPE PLAN				STE M870-001
Designer: CA		Structure Numbers		163739
Detailer: CA				
Sheet Subset: LANDSCAPE	Subset Sheets: 3 of X			Sheet Number X

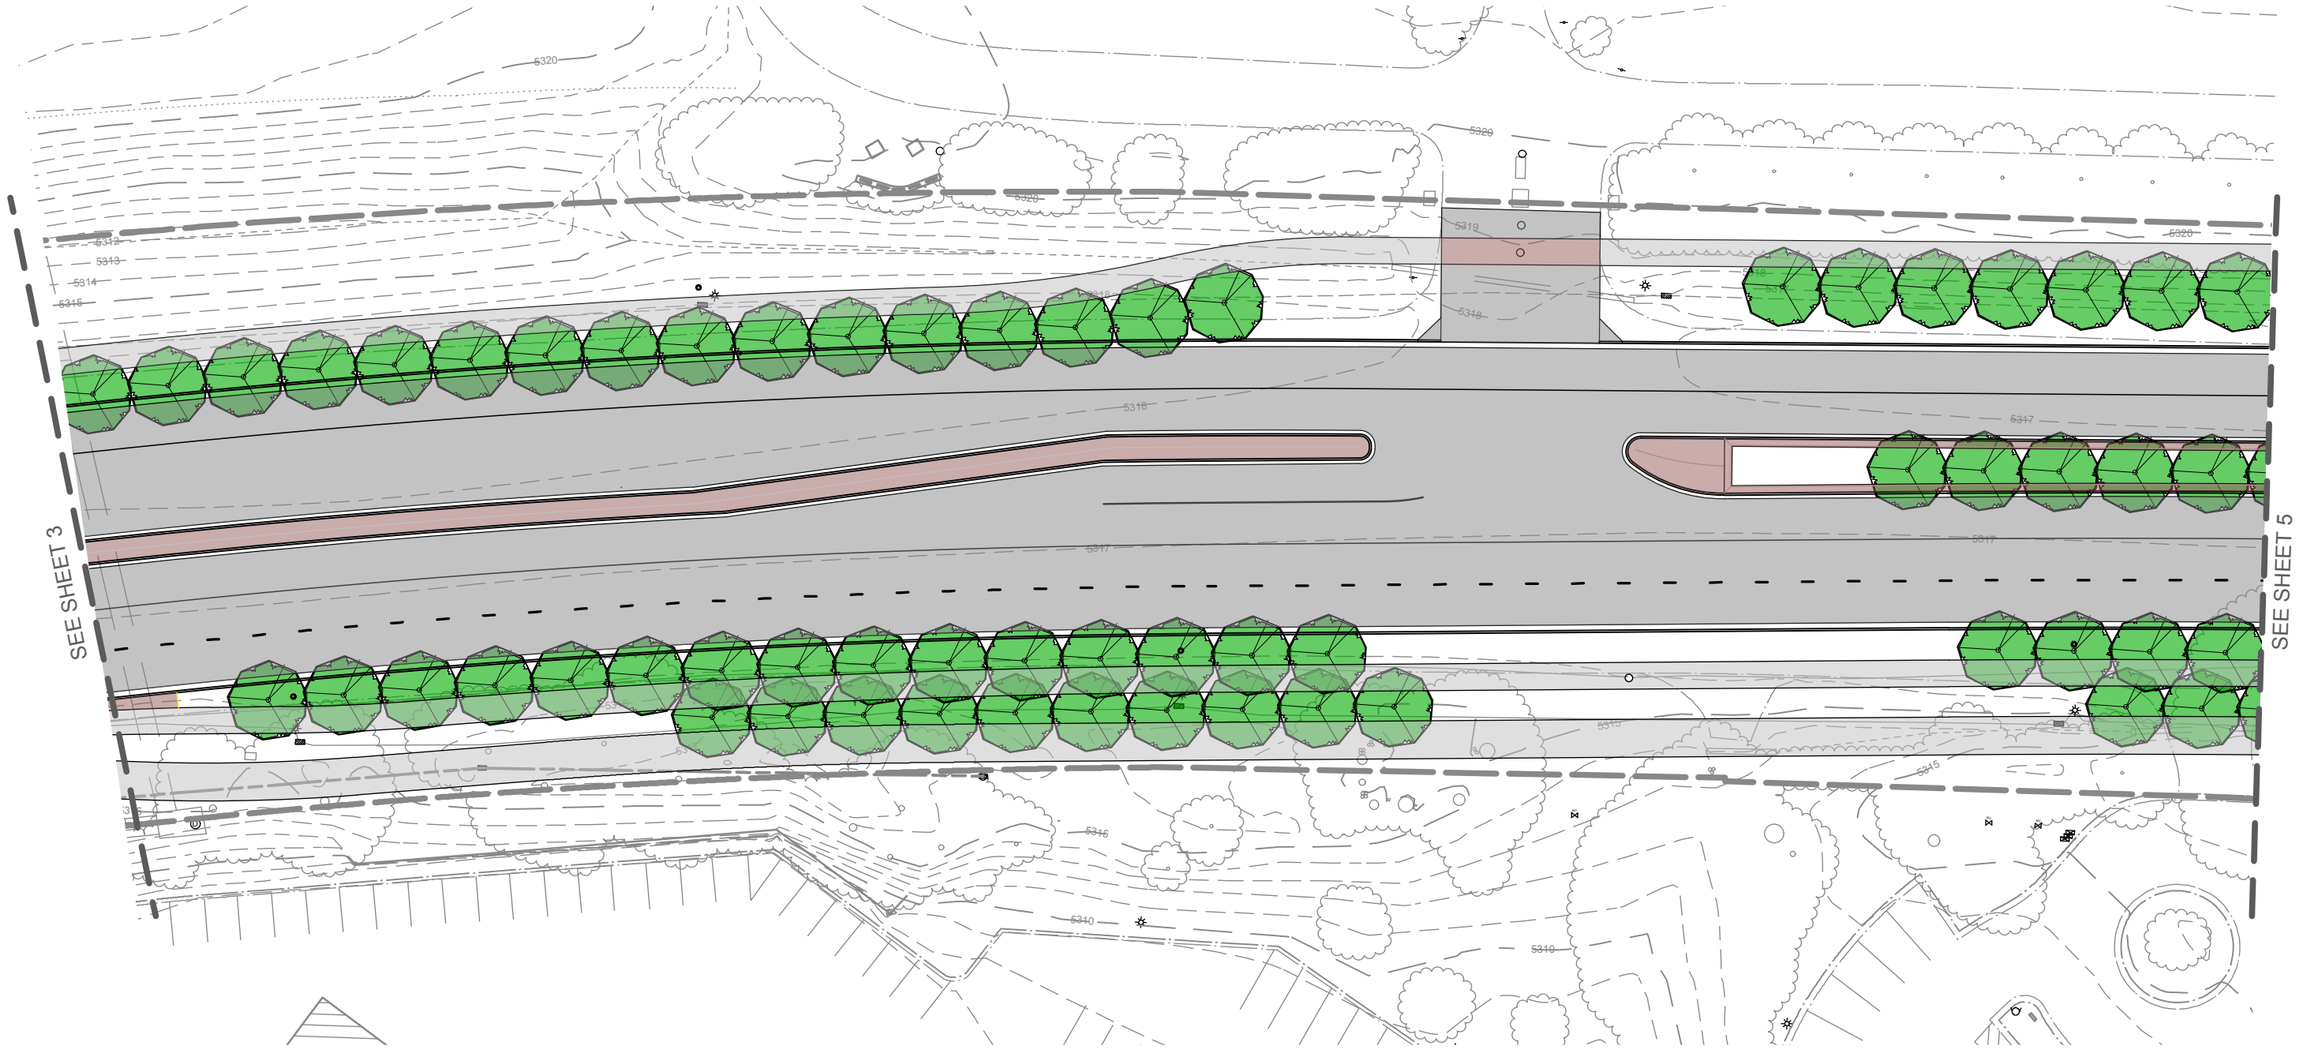

N

0 20 40

SCALE: 1" = 40'

FIR/FOR SUBMITTAL ~ JUNE 1, 2014

Print Date:		Sheet Revisions			Loris and Associates, Inc. 818 W. South Boulder Road, Suite 200 Louisville, Colorado 80027 303.444.2073 www.LorisandAssociates.com	CITY OF BOULDER PUBLIC WORKS DEPARTMENT	Colorado Department of Transportation DOT 1420 Second Street Greeley, CO 80632 Phone:(970) 350-2103 FAX(970) 350-2198 DEPARTMENT OF TRANSPORTATION Region 4 LHN	As Constructed
File Name:		Date:	Comments	Init.				No Revisions:
Horiz. Scale: 1" = 40'	Vert. Scale:							Revised:
								Void:

DIAGONAL (SH119) RECONSTRUCTION - 28th ST. to INDEPENDENCE RD.				Project No./Code
LANDSCAPE PLAN				STE M870-001
Designer:	CA	Structure Numbers		163739
Detailer:	CA			
Sheet Subset:	LANDSCAPE	Subset Sheets:	4 of X	Sheet Number X

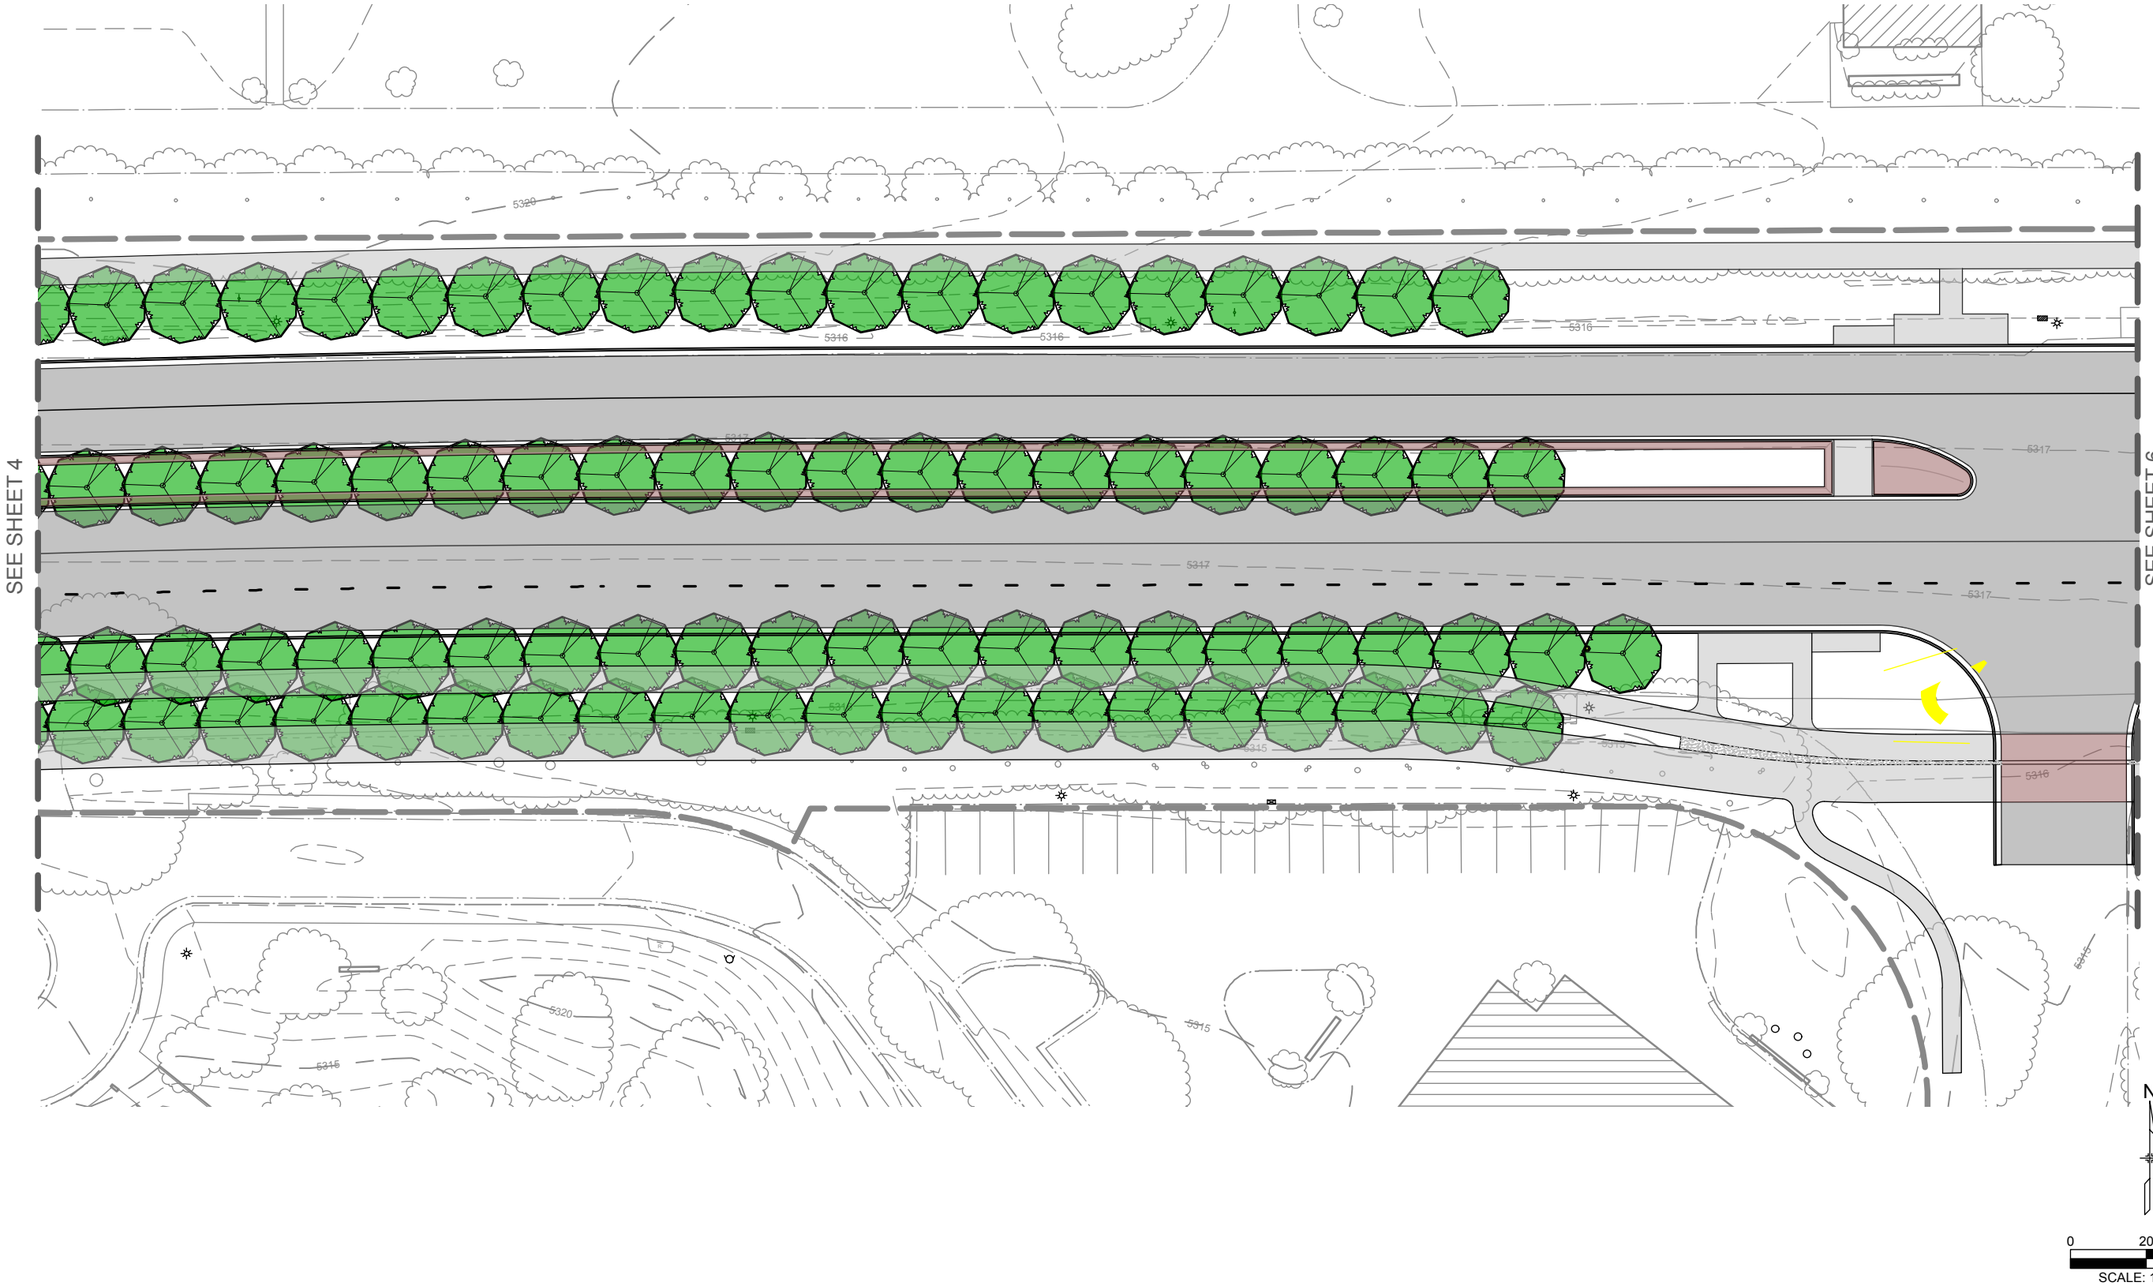

FIR/FOR SUBMITTAL ~ JUNE 1, 2014

Print Date:		Sheet Revisions			Loris and Associates, Inc. 818 W. South Boulder Road, Suite 200 Louisville, Colorado 80027 303.444.2073 www.LorisandAssociates.com	CITY OF BOULDER PUBLIC WORKS DEPARTMENT	Colorado Department of Transportation DOT 1420 Second Street Greeley, CO 80632 Phone:(970) 350-2103 FAX(970) 350-2198 DEPARTMENT OF TRANSPORTATION Region 4 LHN	As Constructed
File Name:		Date:	Comments	Init.				No Revisions:
Horiz. Scale: 1" = 40'	Vert. Scale:							Revised:
								Void:

DIAGONAL (SH119) RECONSTRUCTION - 28th ST. to INDEPENDENCE RD.				Project No./Code
LANDSCAPE PLAN				STE M870-001
Designer:	CA	Structure Numbers		163739
Detailer:	CA			
Sheet Subset:	LANDSCAPE	Subset Sheets:	5 of X	Sheet Number X

FIR/FOR SUBMITTAL ~ JUNE 1, 2014

Print Date:		Sheet Revisions			Loris and Associates, Inc. 818 W. South Boulder Road, Suite 200 Louisville, Colorado 80027 303.444.2073 www.LorisandAssociates.com	CITY OF BOULDER PUBLIC WORKS DEPARTMENT	Colorado Department of Transportation DOT 1420 Second Street Greeley, CO 80632 Phone:(970) 350-2103 FAX(970) 350-2198 DEPARTMENT OF TRANSPORTATION Region 4 LHN	As Constructed
File Name:		Date:	Comments	Init.				No Revisions:
Horiz. Scale: 1" = 40'	Vert. Scale:							Revised:
								Void:

DIAGONAL (SH119) RECONSTRUCTION - 28th ST. to INDEPENDENCE RD.				Project No./Code
LANDSCAPE PLAN				STE M870-001
Designer: CA	Structure Numbers			163739
Detailer: CA				
Sheet Subset: LANDSCAPE	Subset Sheets:	6 of X		Sheet Number X

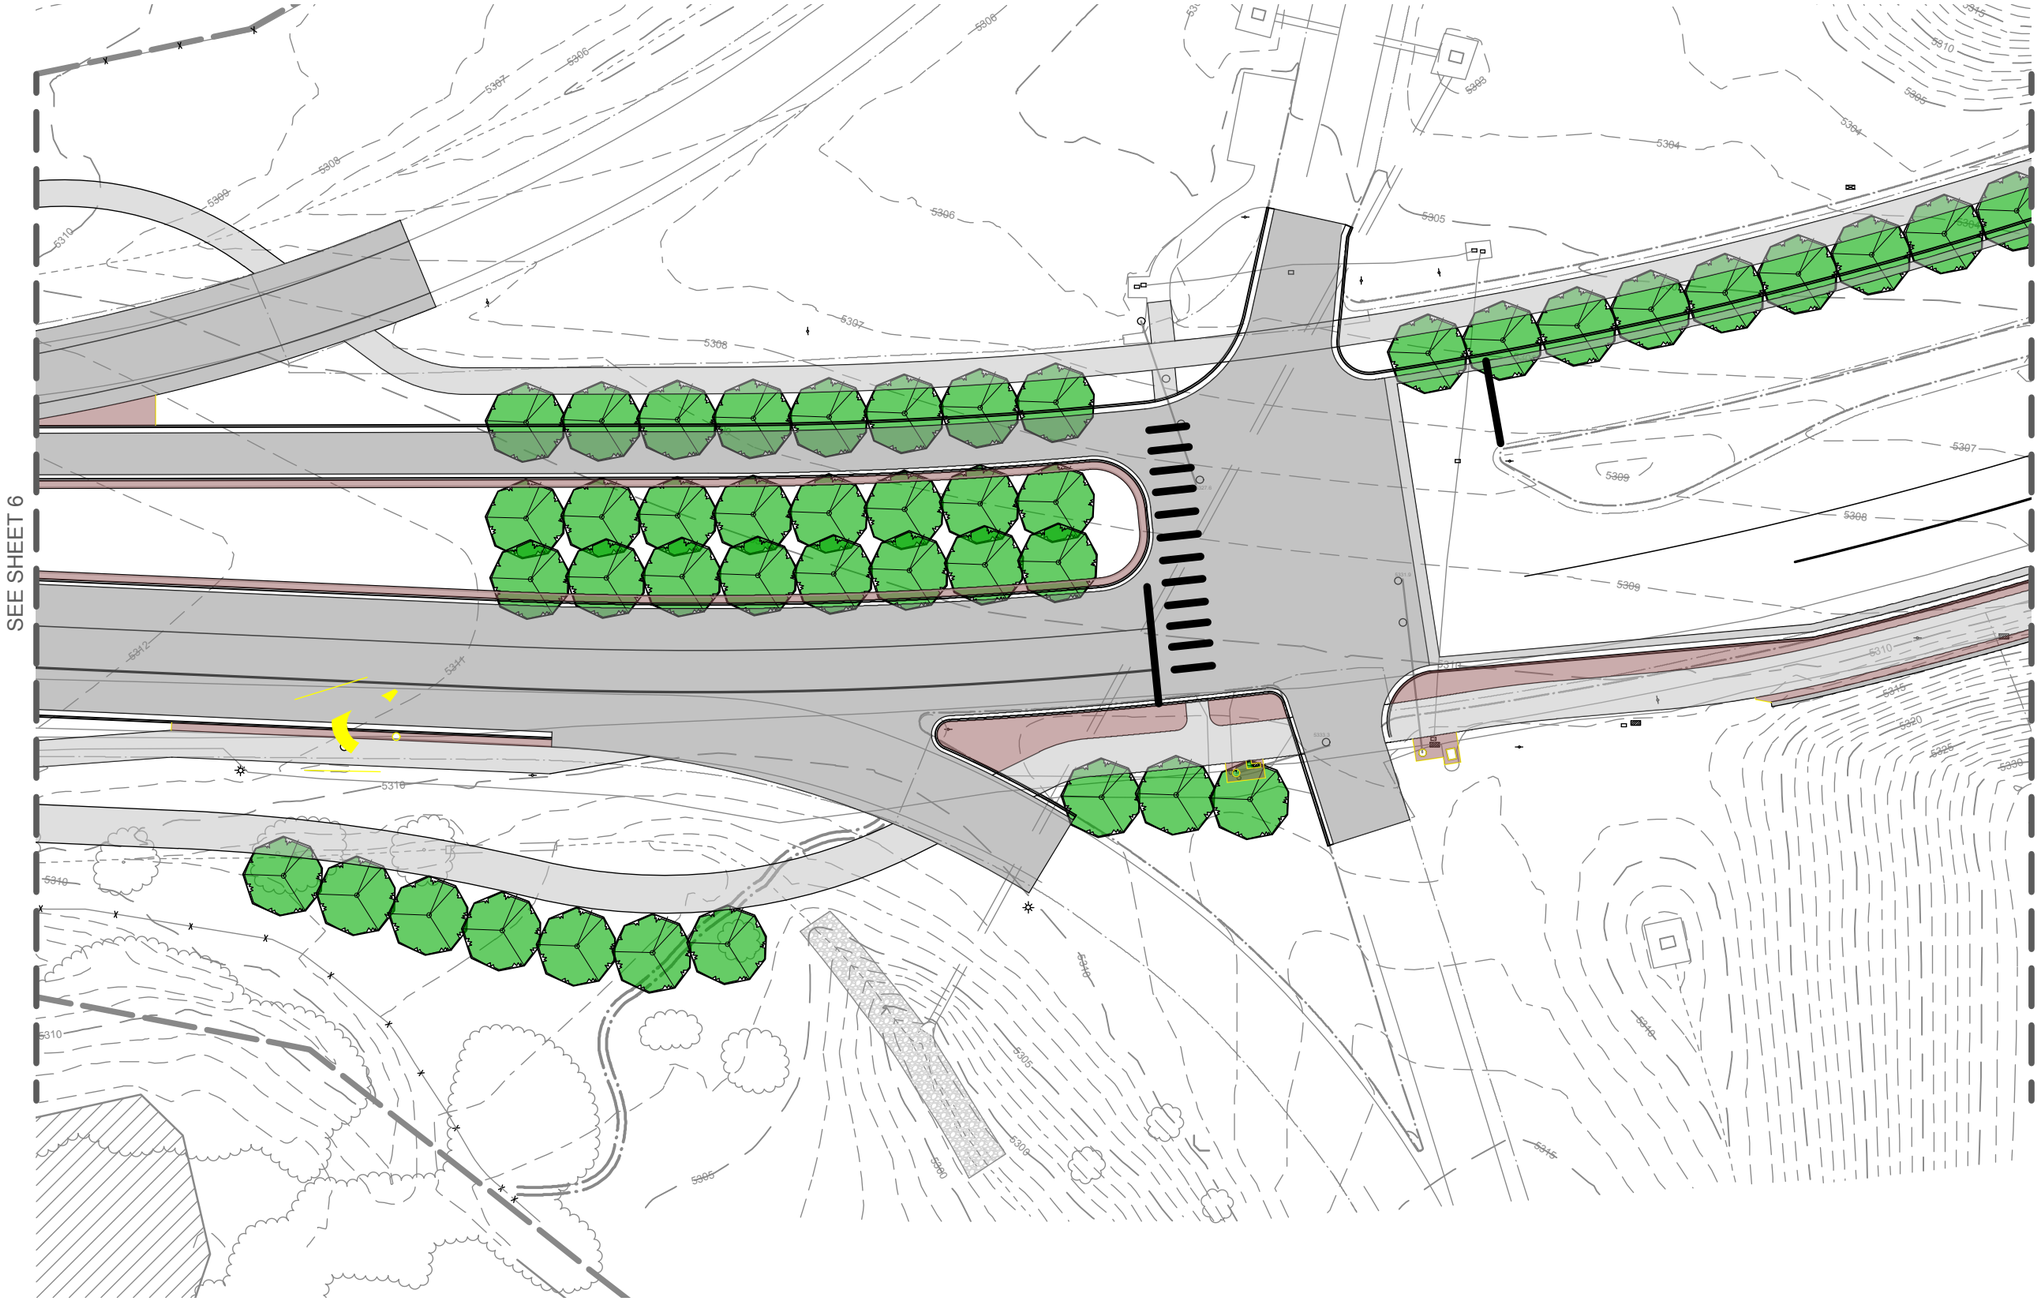

FIR/FOR SUBMITTAL ~ JUNE 1, 2014

Print Date:		Sheet Revisions			Loris and Associates, Inc. 818 W. South Boulder Road, Suite 200 Louisville, Colorado 80027 303.444.2073 www.LorisandAssociates.com	CITY OF BOULDER PUBLIC WORKS DEPARTMENT	Colorado Department of Transportation DOT DEPARTMENT OF TRANSPORTATION 1420 Second Street Greeley, CO 80632 Phone:(970) 350-2103 FAX(970) 350-2198 Region 4 LHN	As Constructed
File Name:		Date:	Comments	Init.				No Revisions:
Horiz. Scale: 1" = 40'	Vert. Scale:							Revised:
								Void:

DIAGONAL (SH119) RECONSTRUCTION - 28th ST. to INDEPENDENCE RD.				Project No./Code
LANDSCAPE PLAN				STE M870-001
Designer: CA		Structure Numbers		163739
Detailer: CA				
Sheet Subset: LANDSCAPE	Subset Sheets: 7 of X			Sheet Number X

Print Date:		Sheet Revisions			Loris and Associates, Inc. 818 W. South Boulder Road, Suite 200 Louisville, Colorado 80027 303.444.2073 www.LorisandAssociates.com	CITY OF BOULDER PUBLIC WORKS DEPARTMENT	Colorado Department of Transportation DOT 1420 Second Street Greeley, CO 80632 Phone:(970) 350-2103 FAX(970) 350-2198 DEPARTMENT OF TRANSPORTATION Region 4 LHN	As Constructed
File Name:		Date:	Comments	Init.				No Revisions:
Horiz. Scale: 1" = 40'	Vert. Scale:							Revised:
								Void:

DIAGONAL (SH119) RECONSTRUCTION - 28th ST. to INDEPENDENCE RD.			
LANDSCAPE PLAN			
Designer: CA	Structure Numbers		
Detailer: CA			
Sheet Subset: LANDSCAPE	Subset Sheets:	8 of X	

Project No./Code
STE M870-001
163739
Sheet Number X

FIR/FOR SUBMITTAL ~ JUNE 1, 2014

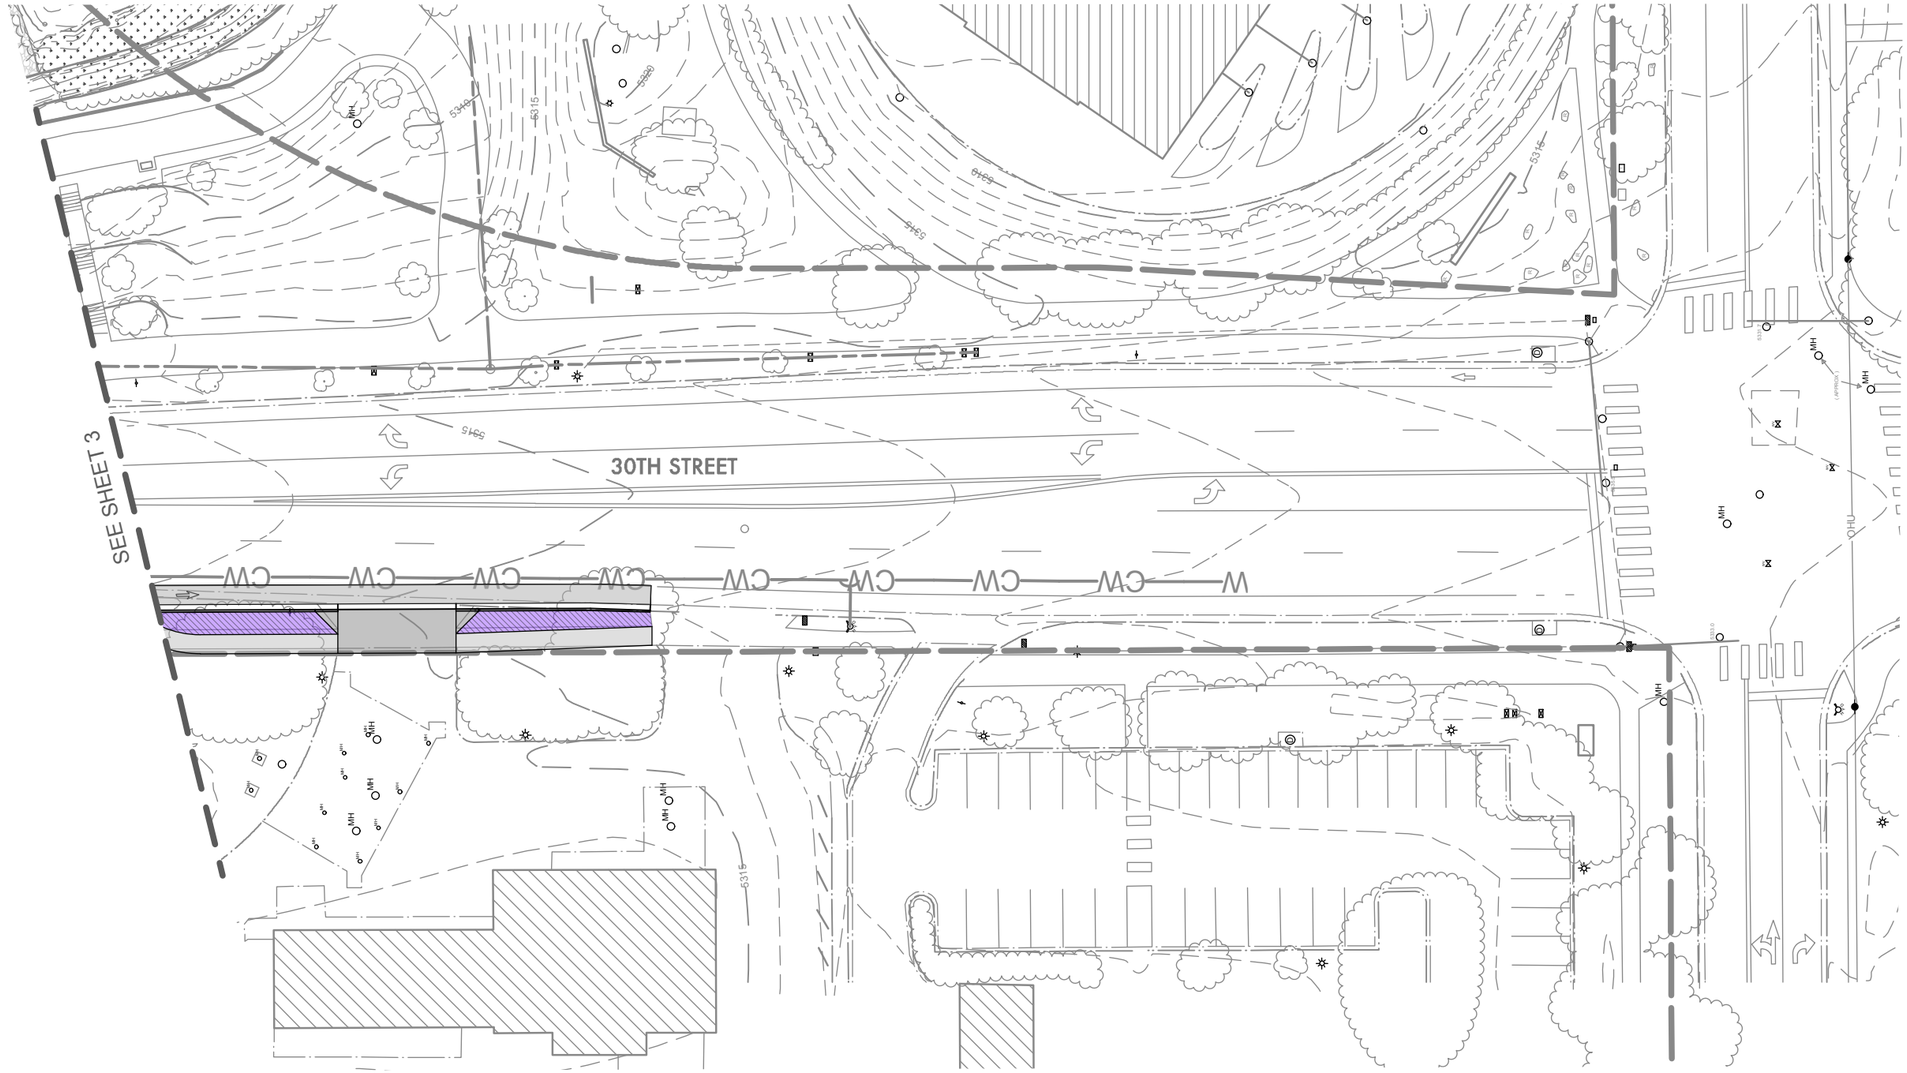

0 20 40

SCALE: 1" = 40'

FIR/FOR SUBMITTAL ~ JUNE 1, 2014

Print Date:		Sheet Revisions			Loris and Associates, Inc. 818 W. South Boulder Road, Suite 200 Louisville, Colorado 80027 303.444.2073 www.LorisandAssociates.com	CITY OF BOULDER PUBLIC WORKS DEPARTMENT	Colorado Department of Transportation DOT 1420 Second Street Greeley, CO 80632 Phone:(970) 350-2103 FAX(970) 350-2198 Region 4 LHN	As Constructed
File Name:		Date:	Comments	Init.				No Revisions:
Horiz. Scale: 1" = 40'	Vert. Scale:							Revised:
								Void:

DIAGONAL (SH119) RECONSTRUCTION - 28th ST. to INDEPENDENCE RD.			
LANDSCAPE PLAN			
Designer: CA	Structure Numbers		
Detailer: CA			
Sheet Subset: LANDSCAPE	Subset Sheets:	X of X	

Project No./Code
STE M870-001
163739
Sheet Number X