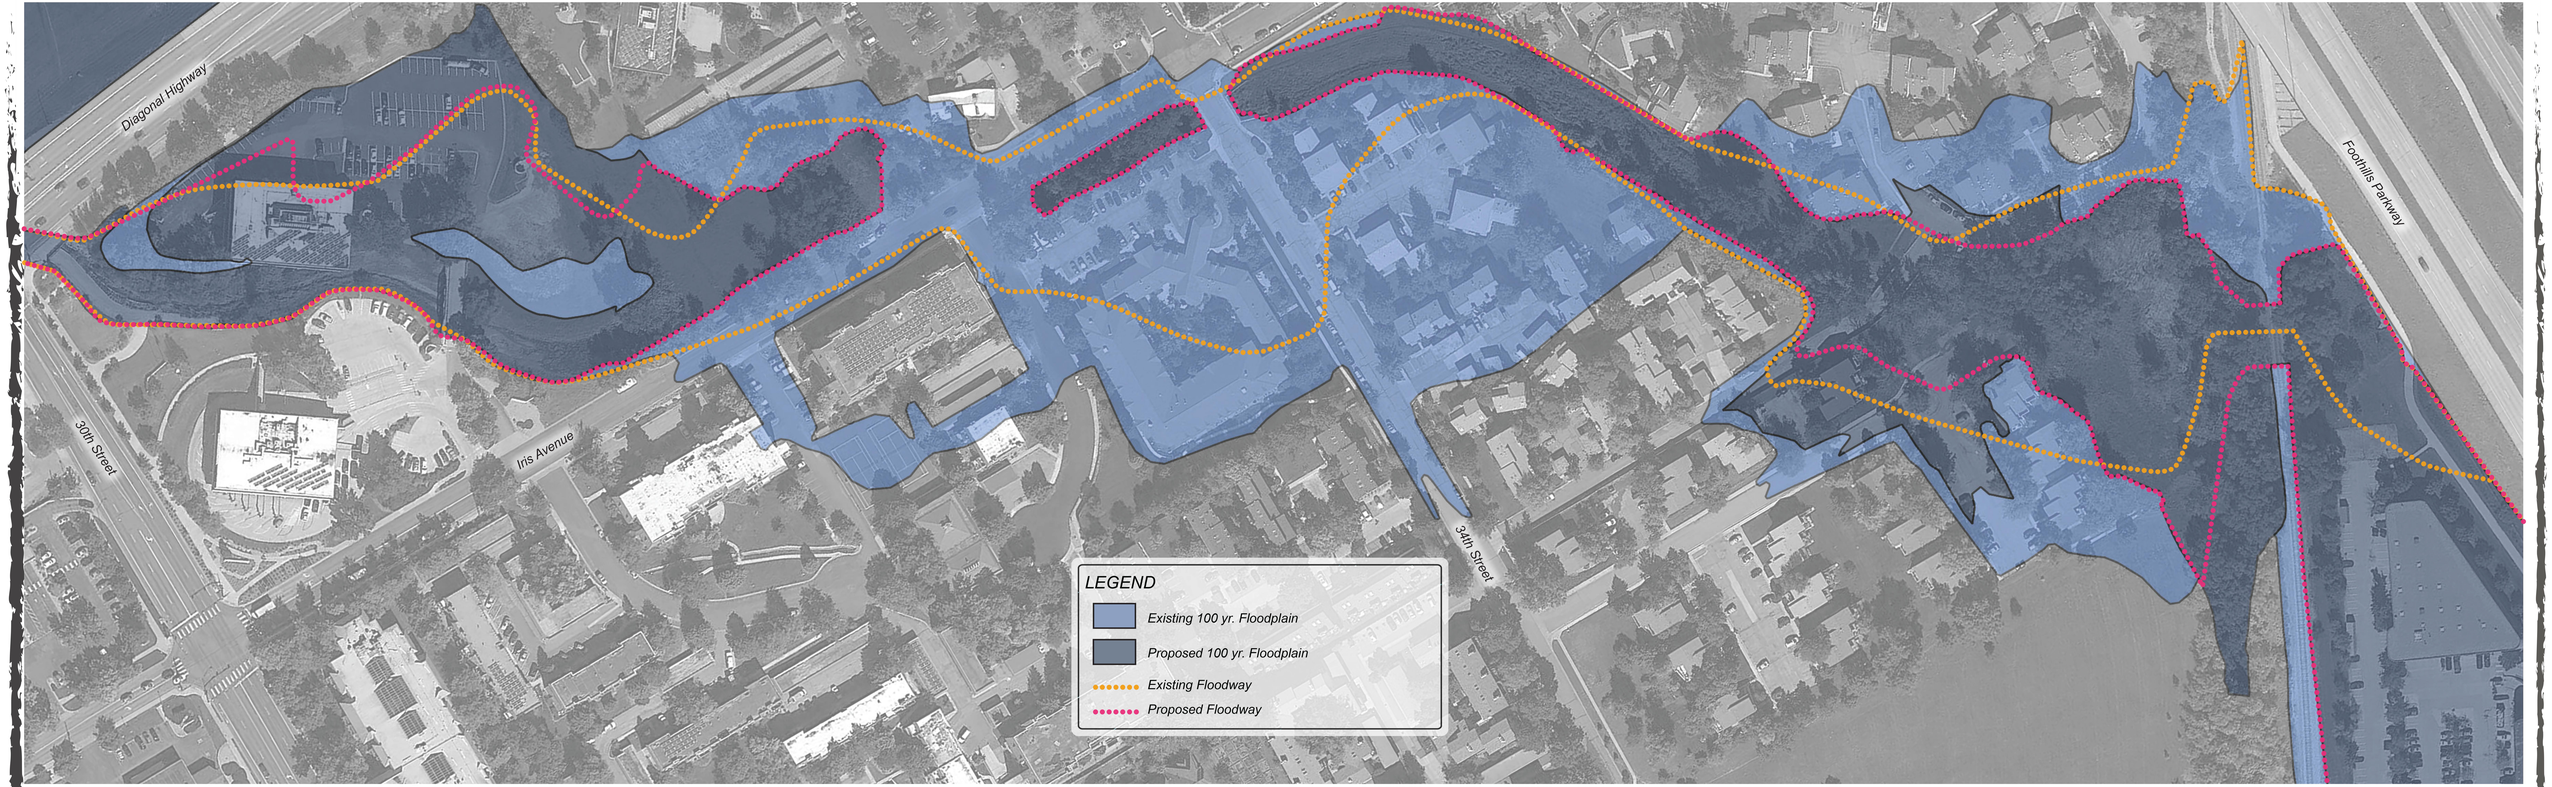

Wonderland Creek Greenway Improvement Project

FLOODPLAIN IMPROVEMENTS

NORTH

SCALE: 1" = 30'