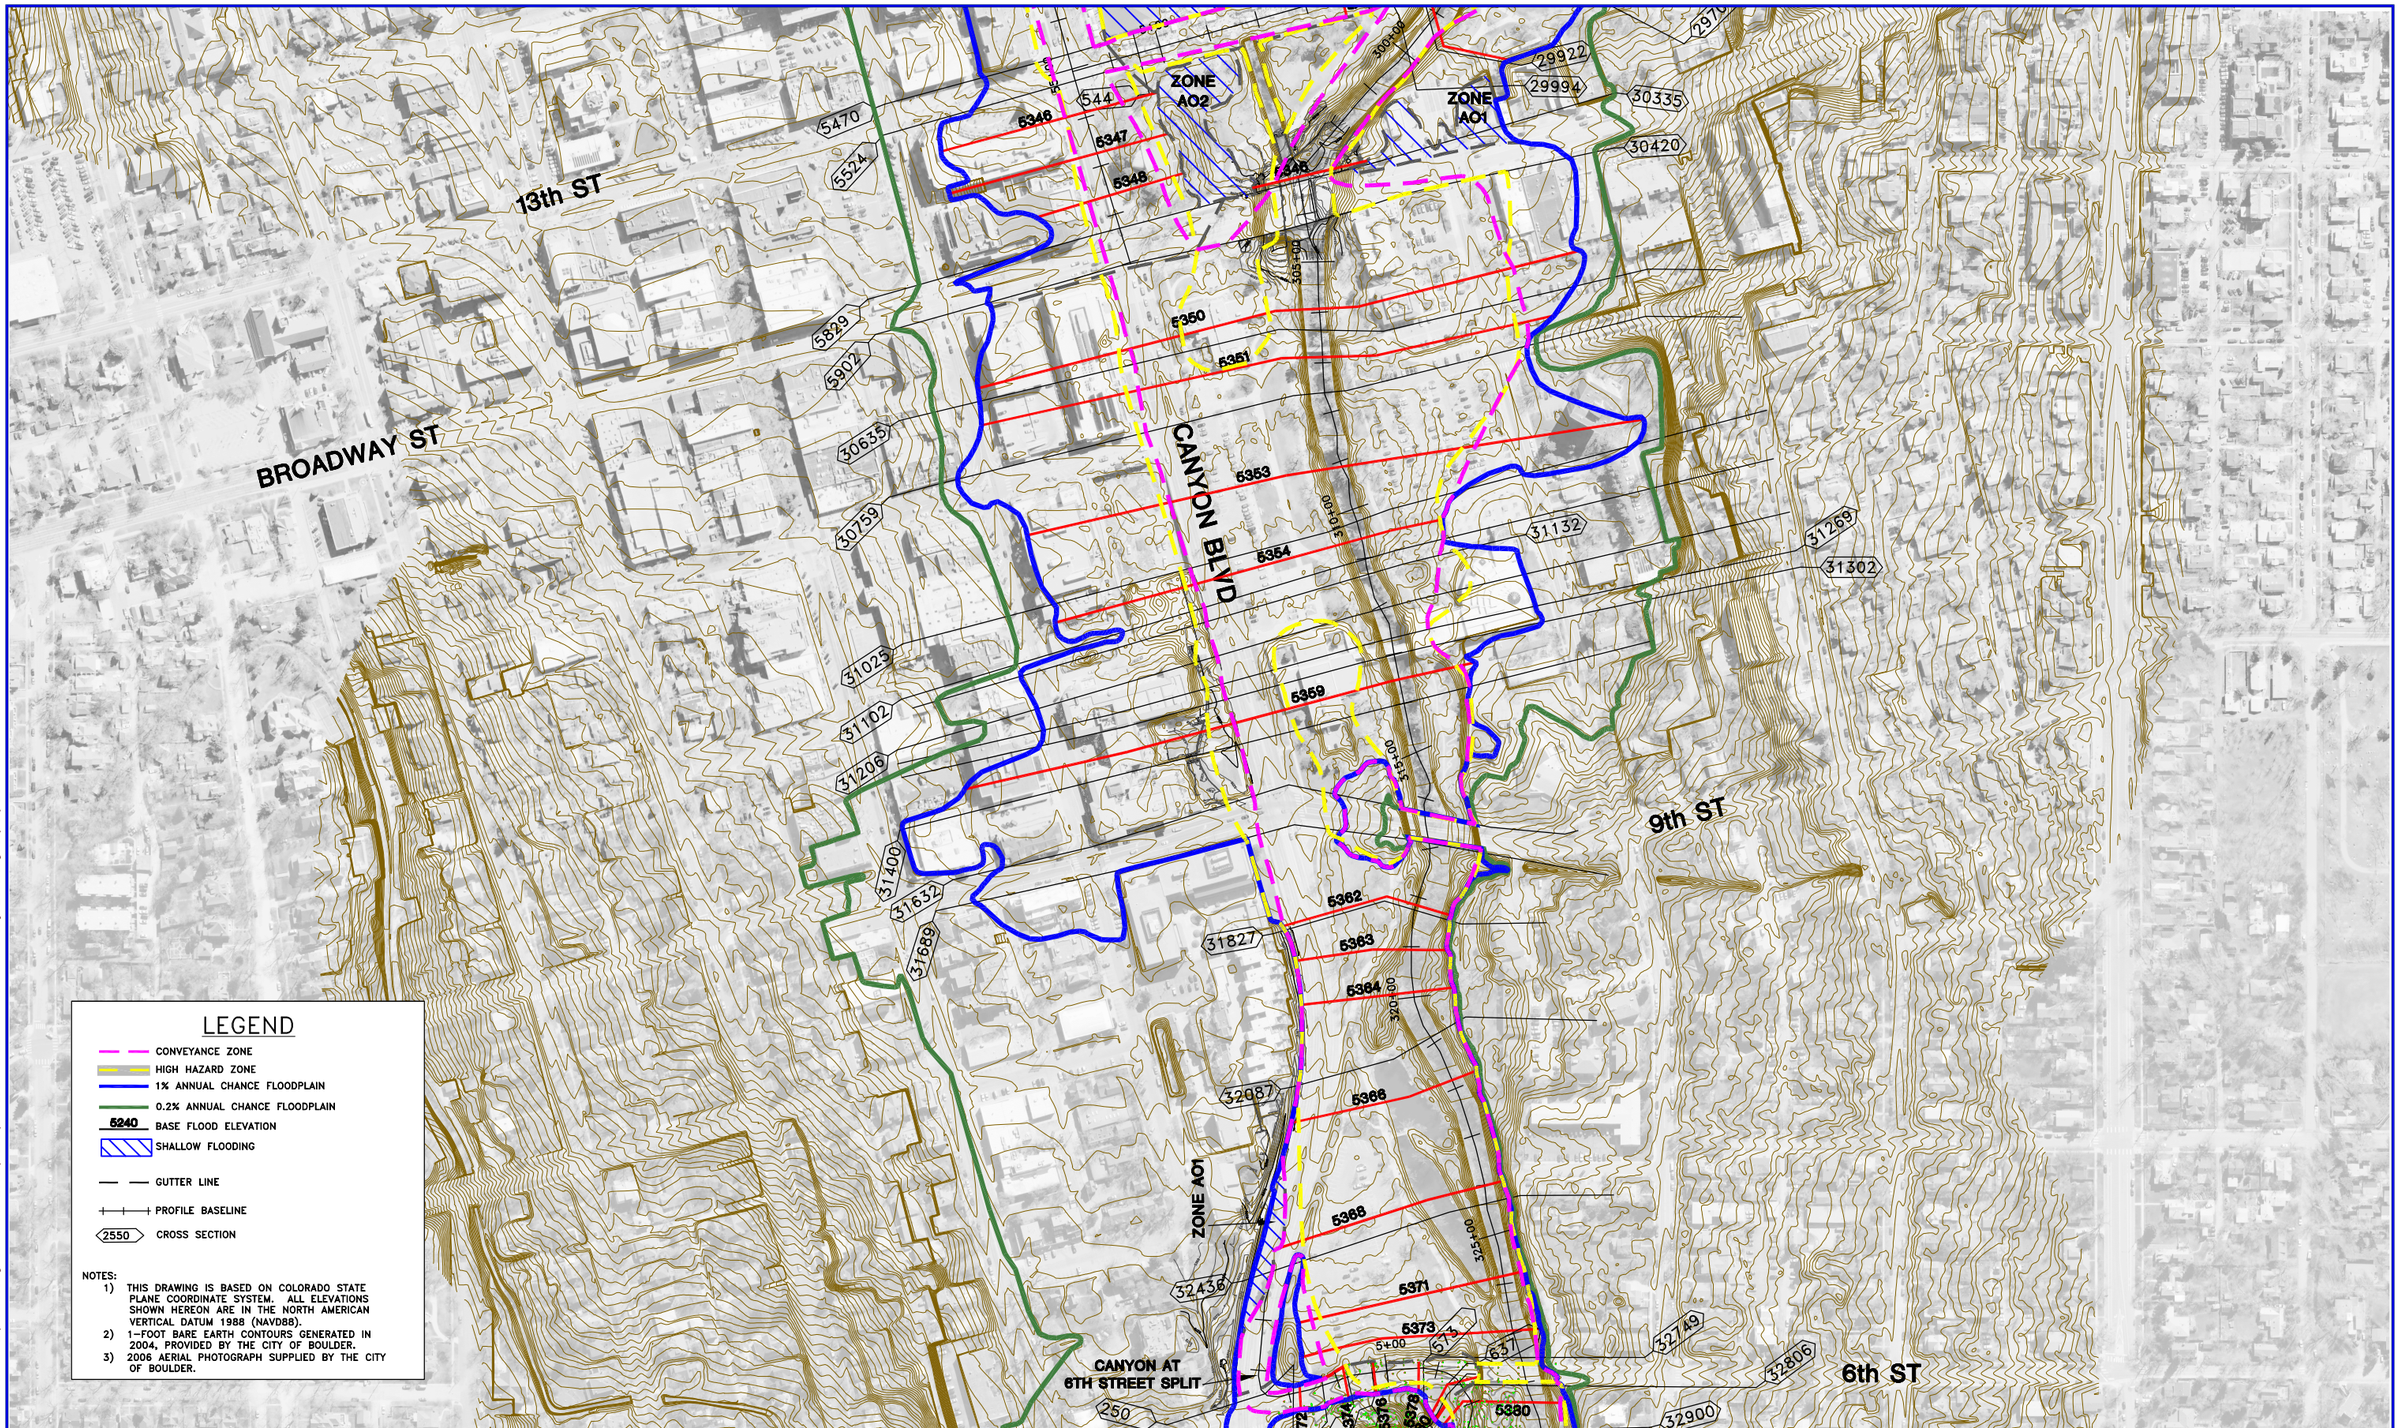

LEGEND

- CONVEYANCE ZONE
- HIGH HAZARD ZONE
- 1% ANNUAL CHANCE FLOODPLAIN
- 0.2% ANNUAL CHANCE FLOODPLAIN
- 5240 BASE FLOOD ELEVATION
- SHALLOW FLOODING
- GUTTER LINE
- PROFILE BASELINE
- 2550 CROSS SECTION

NOTES:

1) THIS DRAWING IS BASED ON COLORADO STATE PLANE COORDINATE SYSTEM. ALL ELEVATIONS SHOWN HEREON ARE IN THE NORTH AMERICAN VERTICAL DATUM 1988 (NAVD88).
2) 1-FOOT BARE EARTH CONTOURS GENERATED IN 2004, PROVIDED BY THE CITY OF BOULDER.
3) 2006 AERIAL PHOTOGRAPH SUPPLIED BY THE CITY OF BOULDER.

P:\COBLDR02 Boulder Creek Ph 2\Addressing Comment 2013\Acad\BOULDER CREEK FP WORKMAPS July 2013.dwg 07/31/2013 9:00 AM MRC

REVISIONS:
REV1
REV2
REV3
REV4
REV5
REV6

1"=300'

0 75 150 300

PROJECT NUMBER: COBLDR02	DRAWN BY: MRC
ACAD FILE: Bldr Ck FP 7-13	DESIGNED BY: JMA
DATE: 07/24/2013	CHECKED BY: GJK

Anderson Consulting Engineers, Inc
Civil · Water Resources · Environmental
375 E. Horsetooth Road, Building #5, Fort Collins, CO 80525
Phone (970) 226-0120 / Fax (970) 226-0121
www.acewater.com

CITY OF BOULDER
BOULDER CREEK FLOODPLAIN STUDY

BOULDER CREEK
FLOOD HAZARD WORKMAP

SHEET
2