BOULDER, COLORADO

LIVING LABS RIGHT-SIZING -
IRIS AVENUE

N

4/29/2015

REDUCE TO ONE WESTBOUND LEFT AT BROADWAY

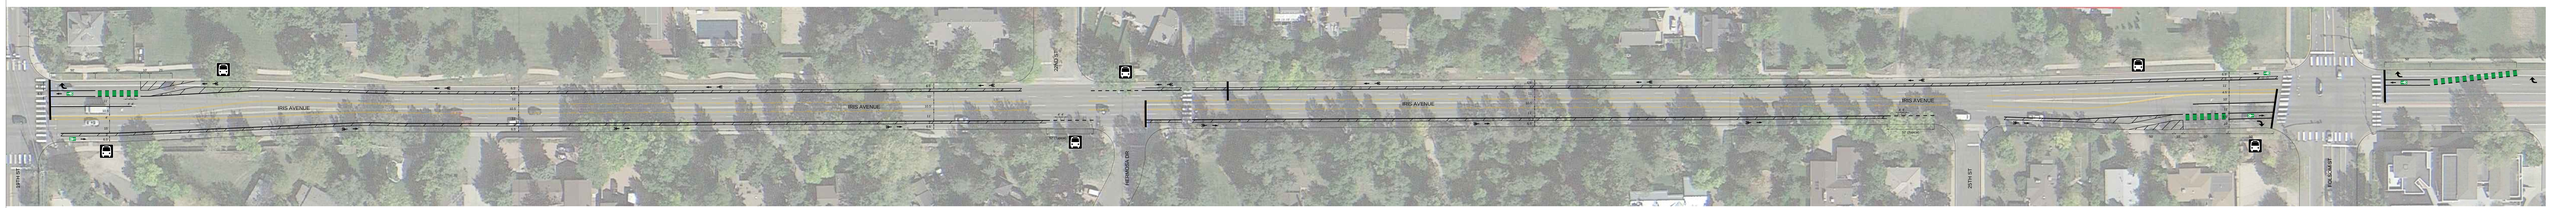

FOX TUTTLE HERNANDEZ TRANSPORTATION GROUP

NOT FOR CONSTRUCTION
PRELIMINARY CONCEPTUAL DESIGN

N

4/25/2015

BOULDER, COLORADO

LIVING LABS RIGHT-SIZING -

IRIS AVENUE

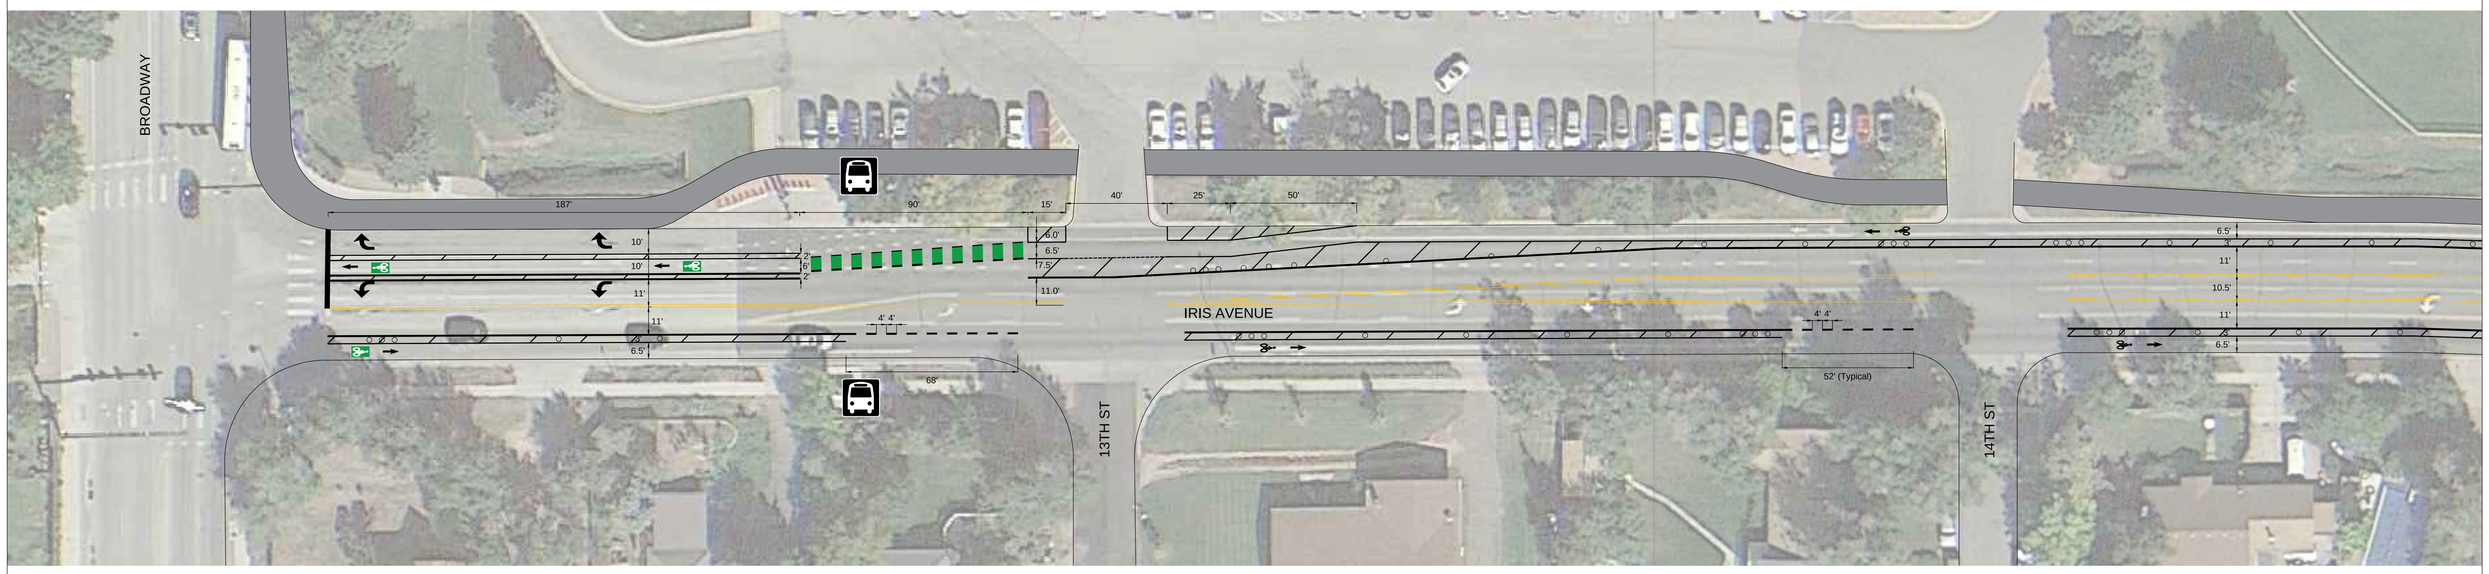

REDUCE TO ONE WESTBOUND LEFT AT BROADWAY

CITY OF BOULDER

FOX TUTTLE HERNANDEZ
TRANSPORTATION GROUP

NOT FOR CONSTRUCTION
PRELIMINARY CONCEPTUAL DESIGN

BOULDER, COLORADO

LIVING LABS RIGHT-SIZING -
FOLSOM STREET

4/25/2015

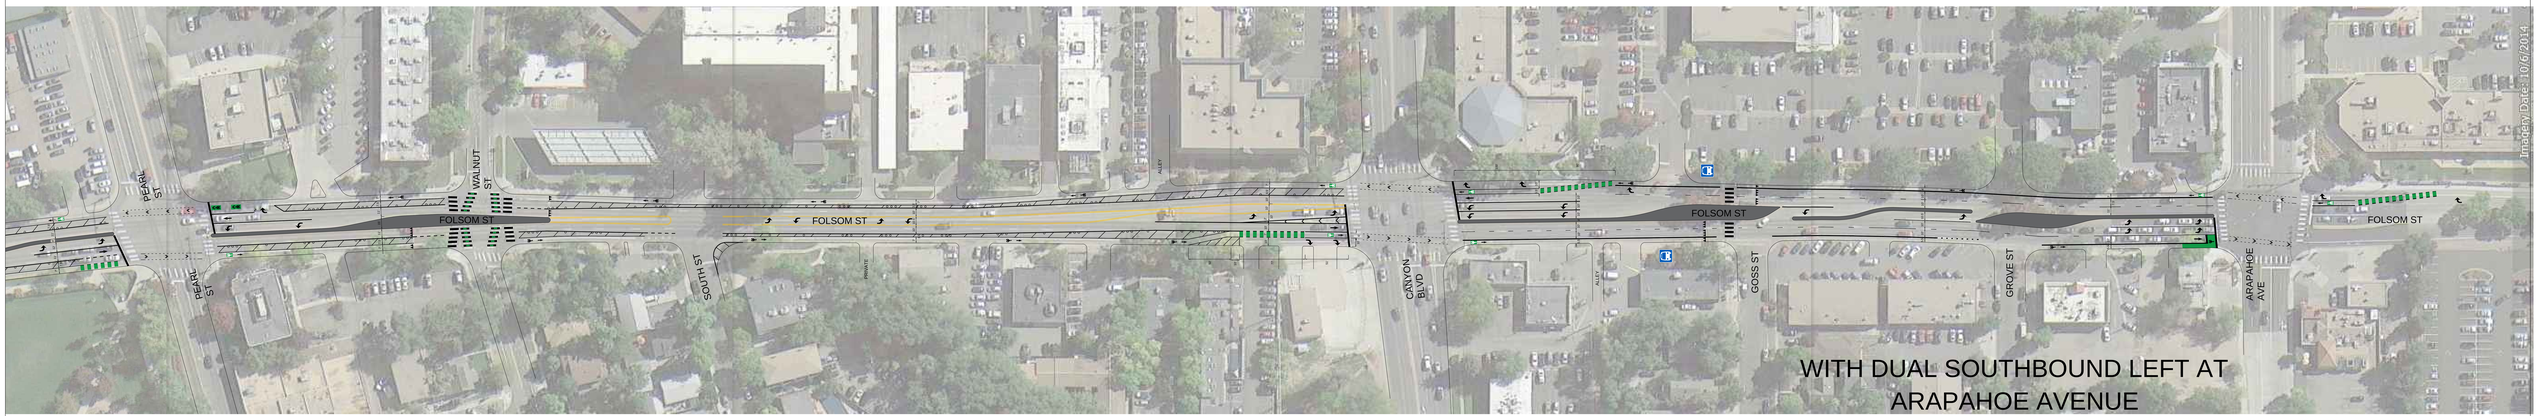

FOX TUTTLE HERNANDEZ
TRANSPORTATION GROUP

NOT FOR CONSTRUCTION
PRELIMINARY CONCEPTUAL DESIGN

BOULDER, COLORADO

LIVING LABS RIGHT-SIZING -
FOLSOM STREET

4/25/2015

WITH SINGLE SOUTHBOUND LEFT AT
ARAPAHOE AVENUE

FOX TUTTLE HERNANDEZ
TRANSPORTATION GROUP

NOT FOR CONSTRUCTION
PRELIMINARY CONCEPTUAL DESIGN

BOULDER, COLORADO

LIVING LABS RIGHT-SIZING -
FOLSOM STREET

4/25/2015

RIGHTSIZING BETWEEN VALMONT ROAD AND SOUTH STREET

CITY OF BOULDER

FOX TUTTLE HERNANDEZ TRANSPORTATION GROUP

NOT FOR CONSTRUCTION
PRELIMINARY CONCEPTUAL DESIGN

BOULDER, COLORADO

LIVING LABS RIGHT-SIZING -
FOLSOM STREET

4/25/2015

WITH DUAL SOUTHBOUND LEFT AT
CANYON BOULEVARD

FOX TUTTLE HERNANDEZ
TRANSPORTATION GROUP

NOT FOR CONSTRUCTION
PRELIMINARY CONCEPTUAL DESIGN

BOULDER, COLORADO

LIVING LABS RIGHT-SIZING -

FOLSOM STREET (SOUTH)

4/23/2015

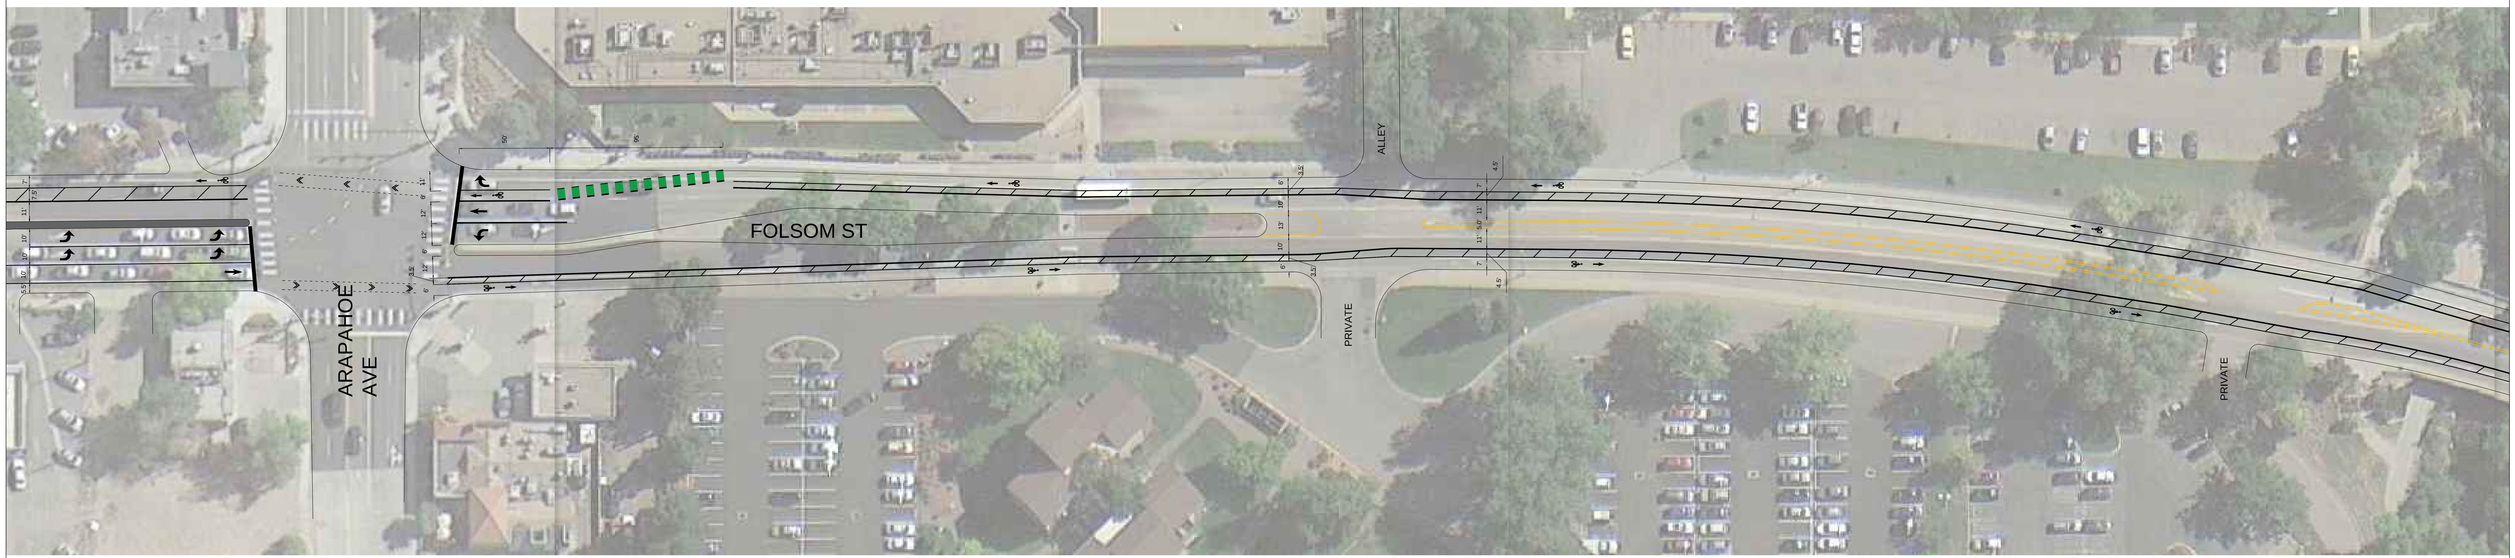

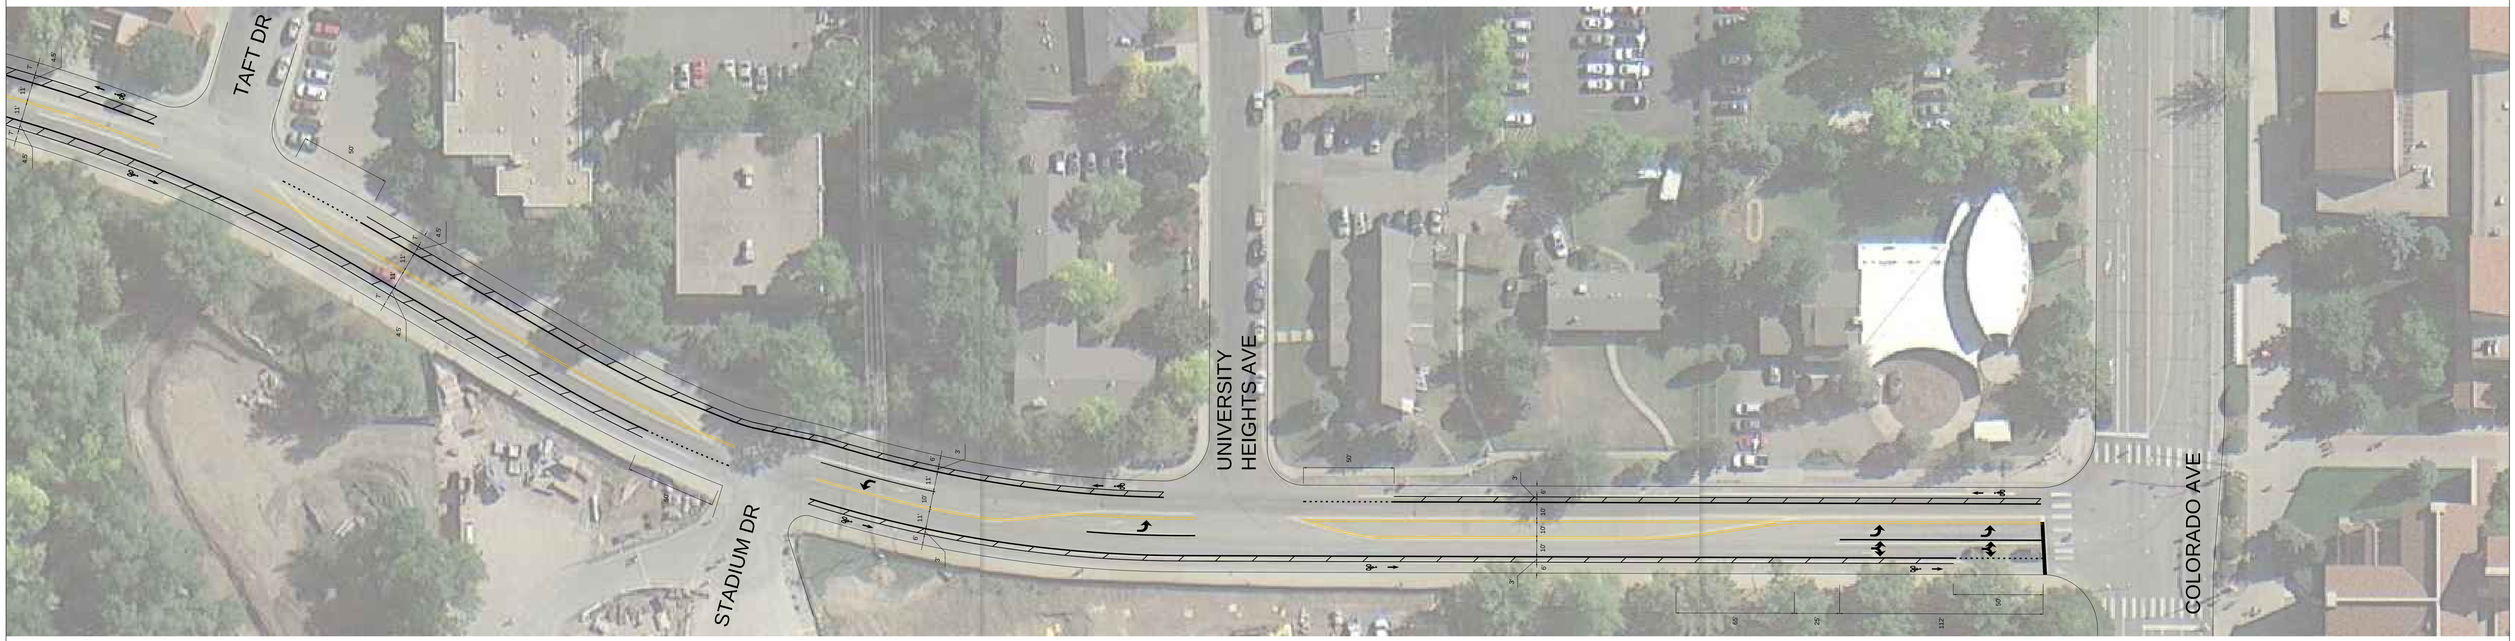

FOX TUTTLE HERNANDEZ
TRANSPORTATION GROUP

NOT FOR CONSTRUCTION
PRELIMINARY CONCEPTUAL DESIGN

BOULDER, COLORADO

LIVING LABS RIGHT-SIZING -
55TH STREET

4/25/2015

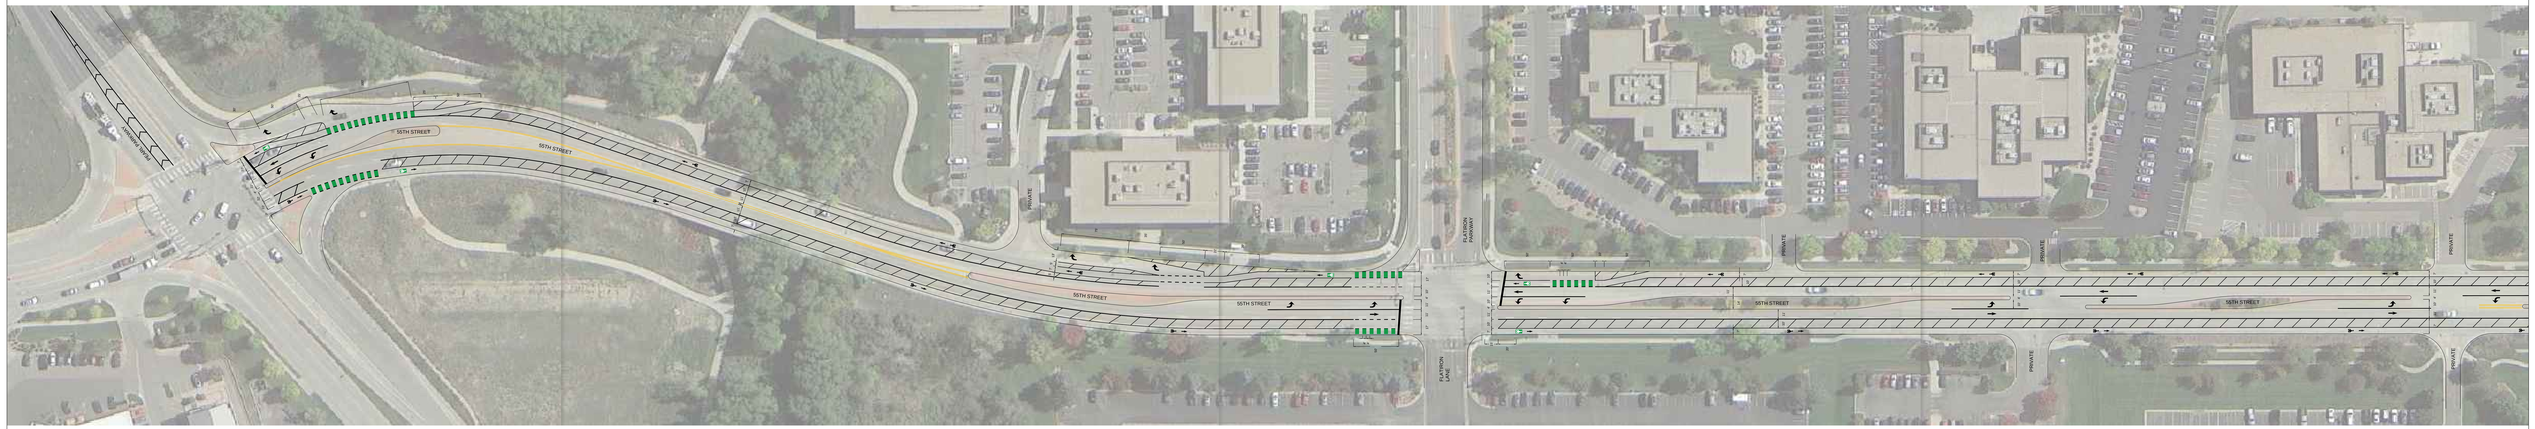

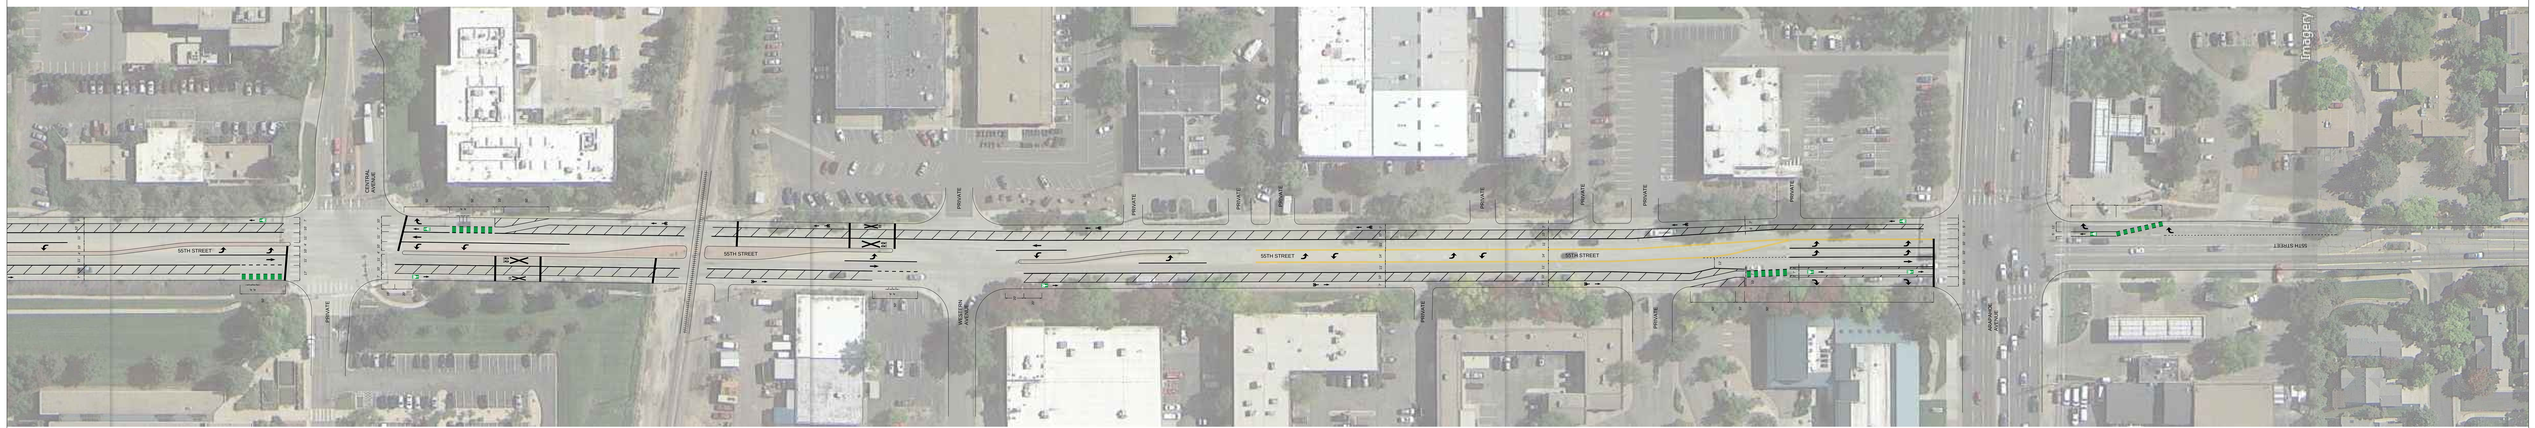

FOX TUTTLE HERNANDEZ
TRANSPORTATION GROUP

NOT FOR CONSTRUCTION
PRELIMINARY CONCEPTUAL DESIGN

BOULDER, COLORADO

LIVING LABS RIGHT-SIZING -
63RD STREET

N

4/25/2015

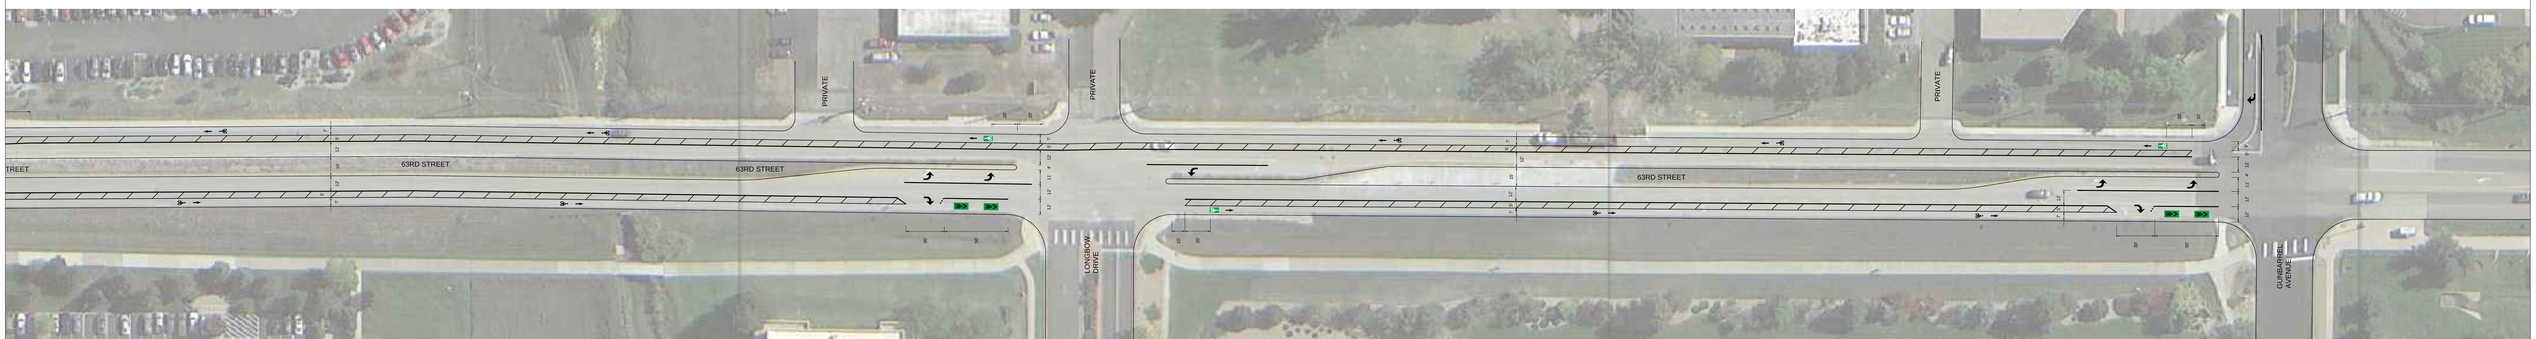

FOX TUTTLE HERNANDEZ
TRANSPORTATION GROUP

NOT FOR CONSTRUCTION
PRELIMINARY CONCEPTUAL DESIGN