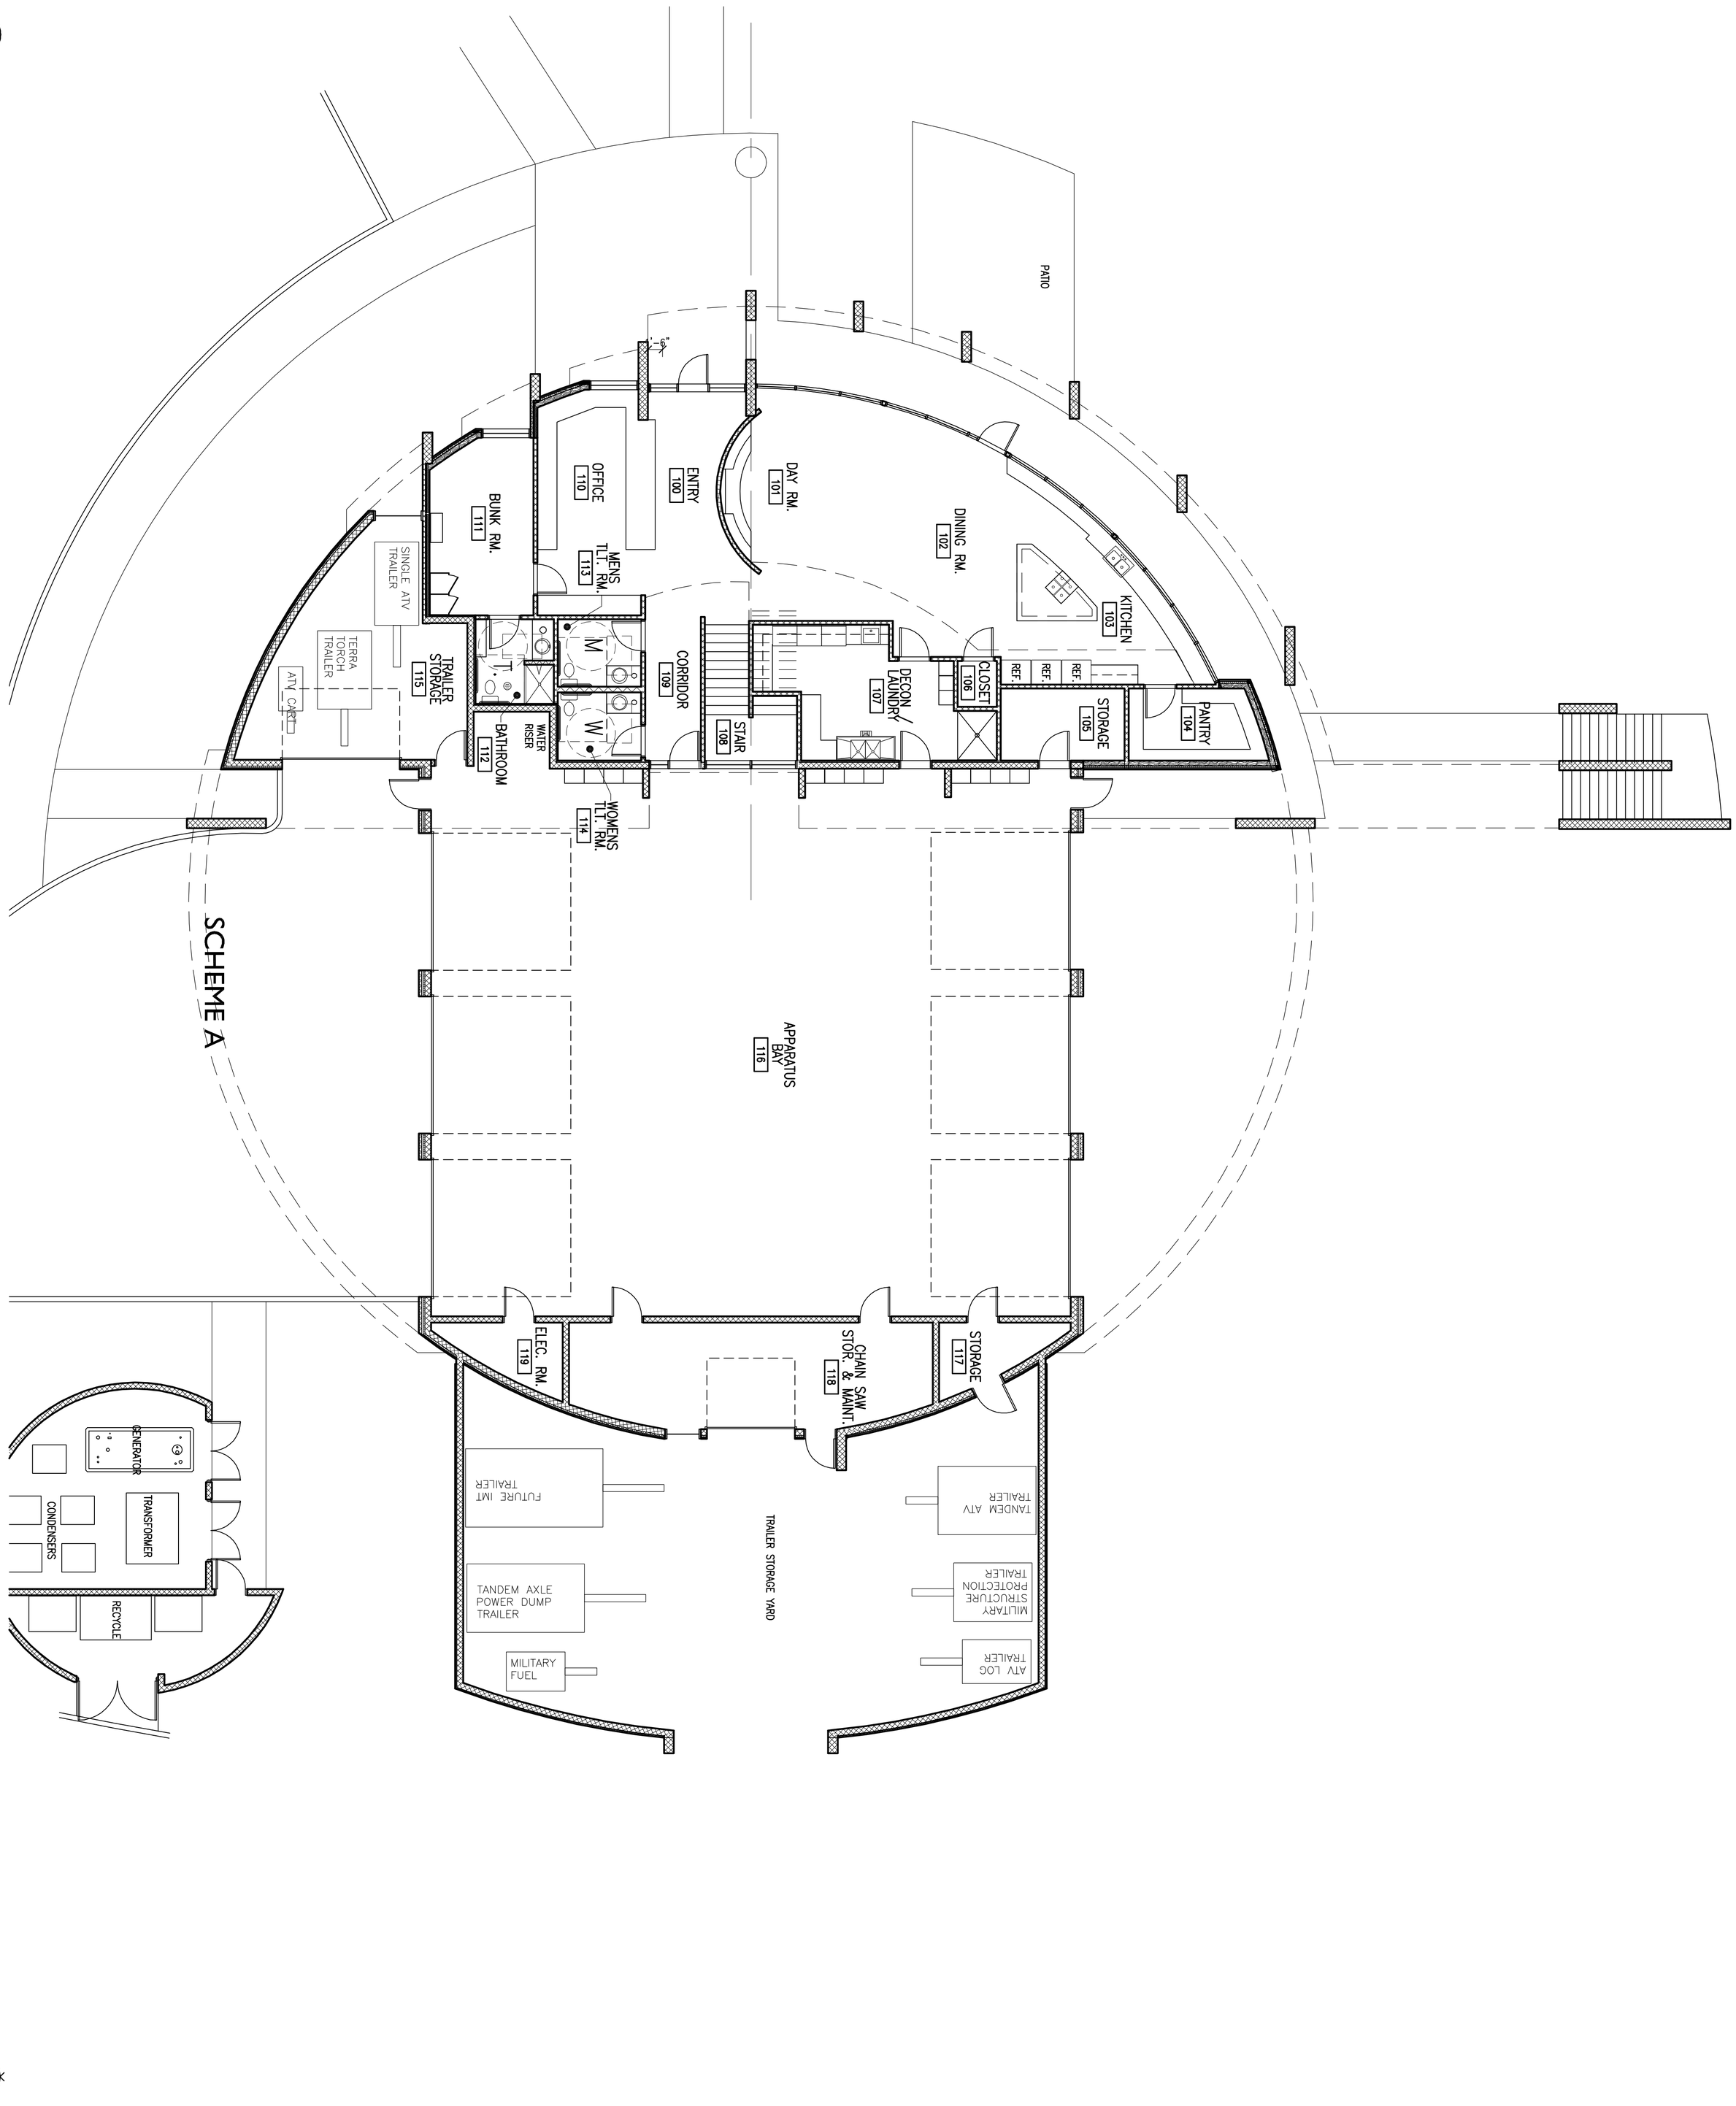

1 FIRST FLOOR PLAN
SCALE:1/8"=1'-0"

© ALLRED&ASSOCIATES 2013

FIRST
FLOOR PLAN

A2.0

ISSUE DATE: 052013

BOULDER
WILD LAND FIRE

ALLRED&ASSOCIATES
ARCHITECTURE • PLANNING • INTERIOR DESIGN
580 BURBANK ST. SUITE 125,BROOMFIELD, COLORADO 80020 PH: 303/ 465.4306 FAX: 303/ 465.4382 www.allredarch.com

LAND USE SITE REVIEW • JOB NO. 1227

SCALE: 1/8"=1'-0" REVISIONS: △ △ △ △ △