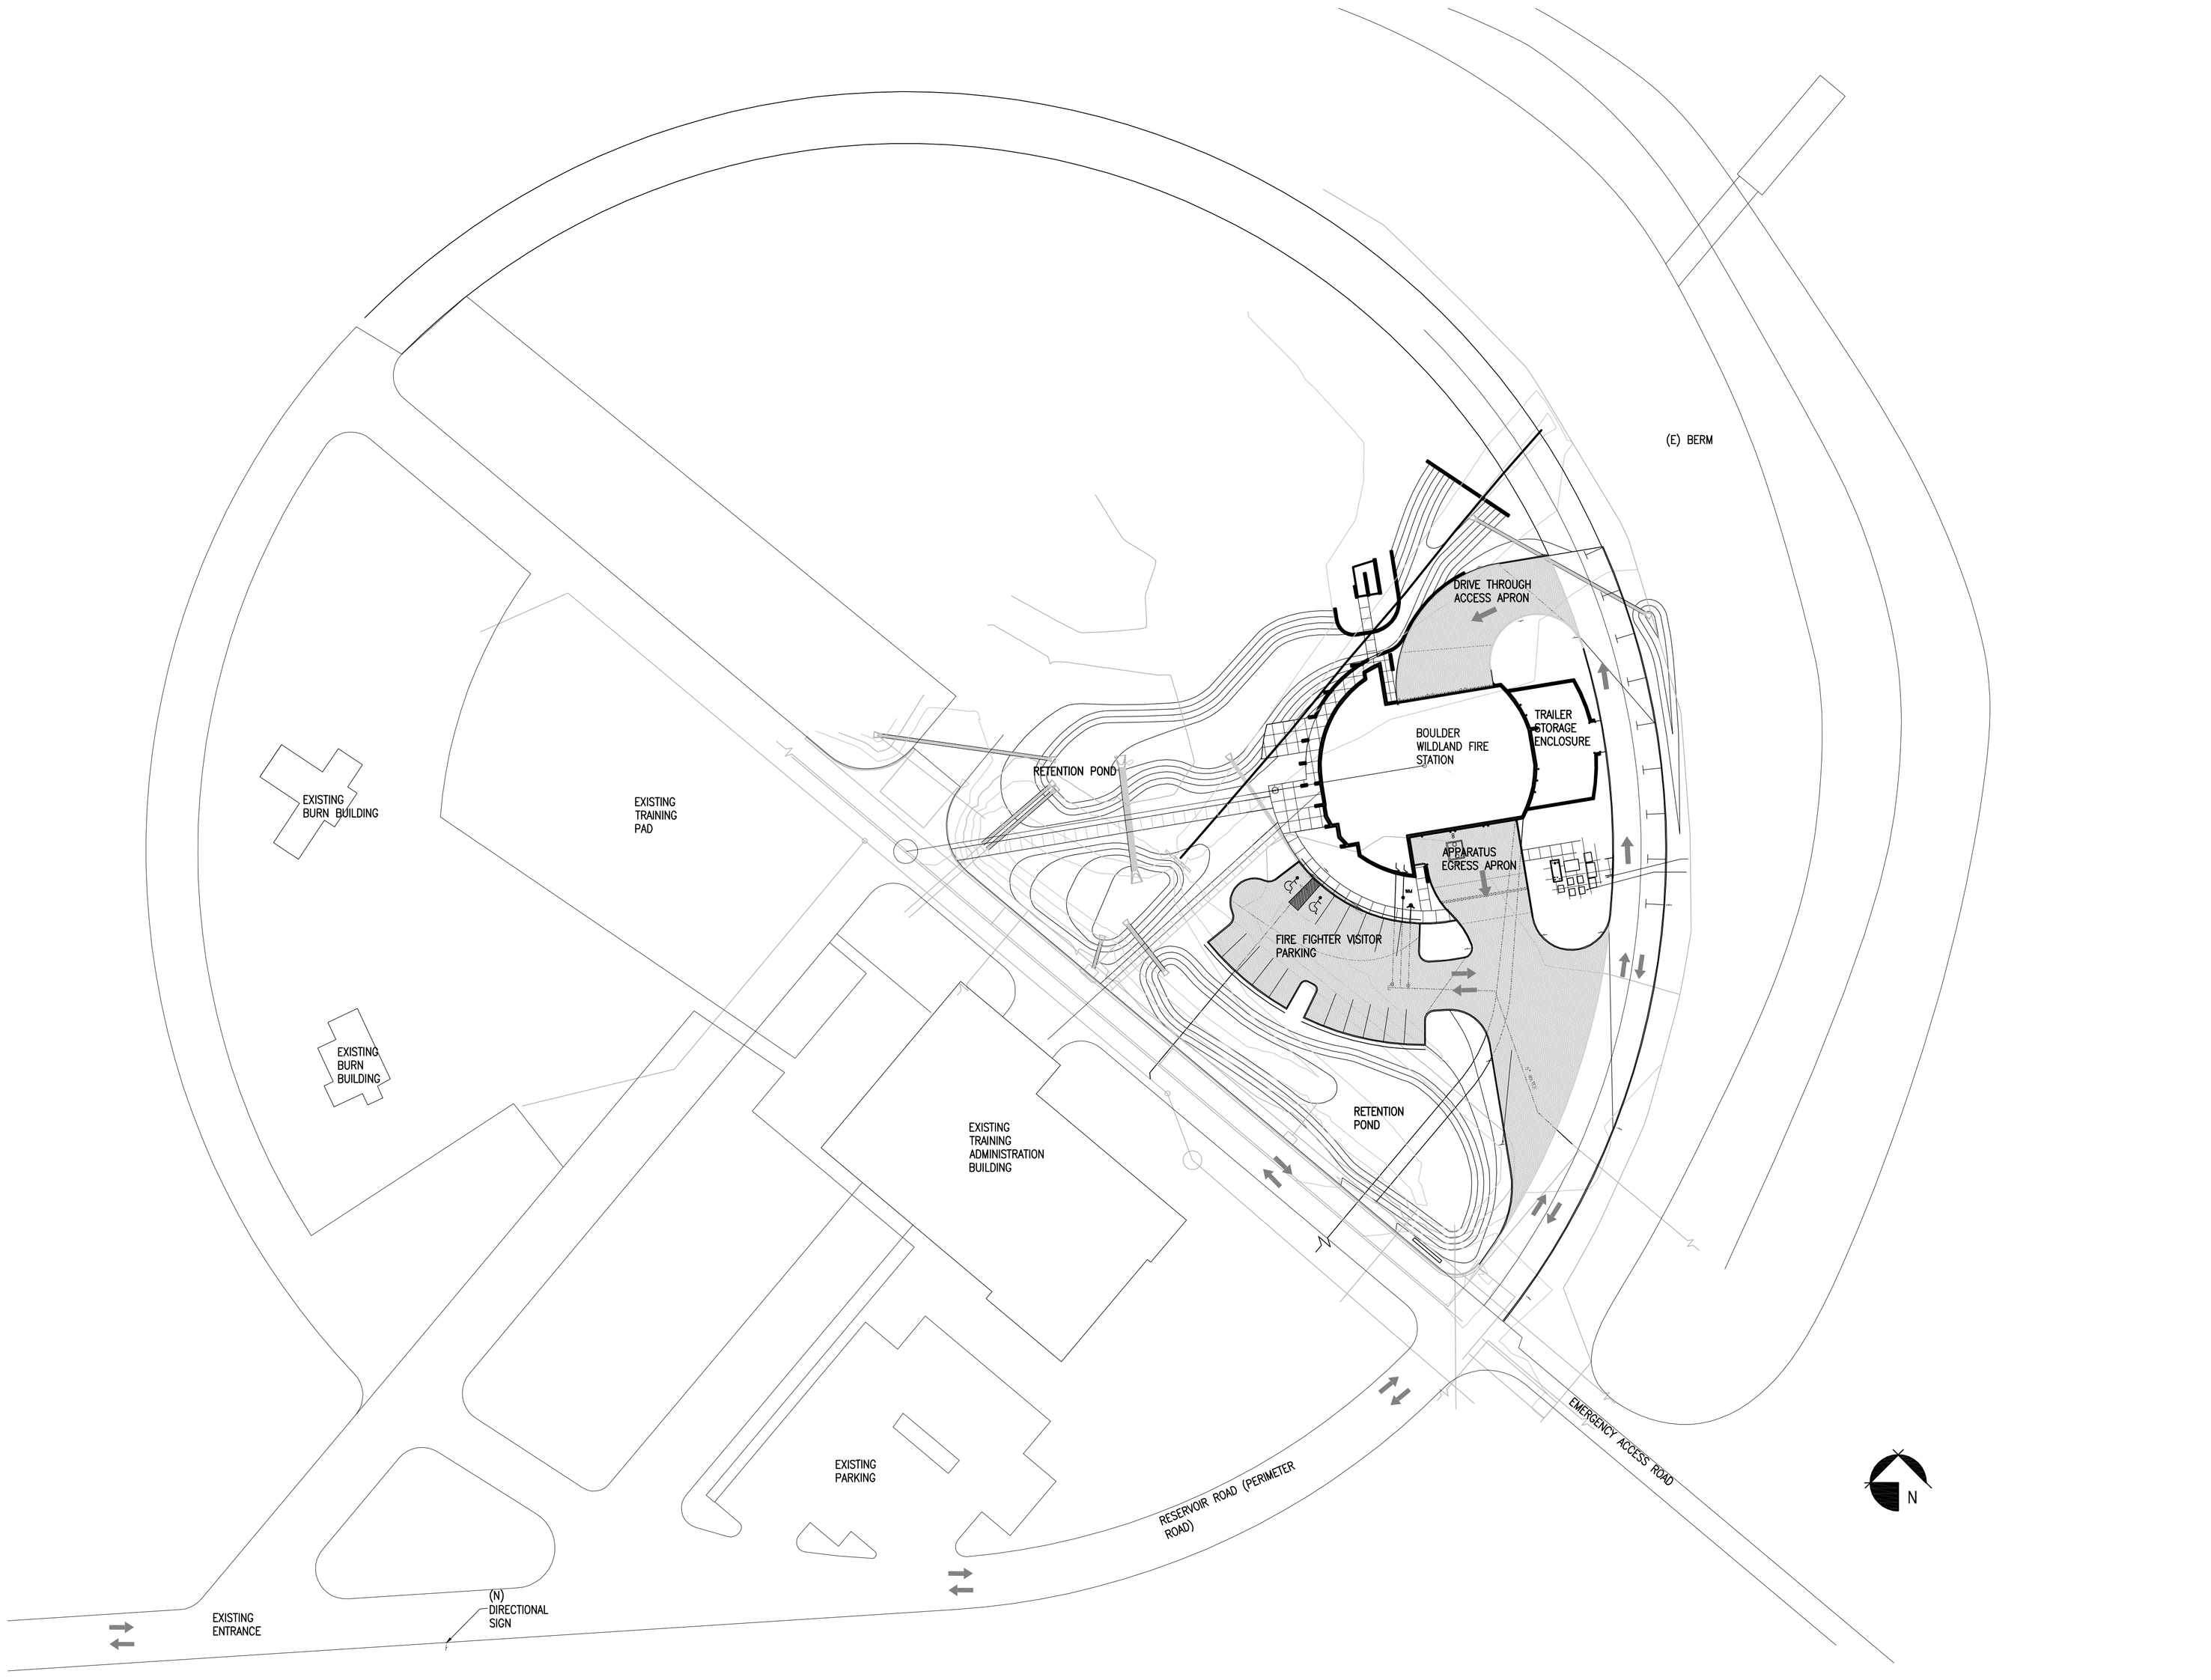

1 SITE PLAN
SCALE: 1" = 40'

ALLRED&ASSOCIATES
ARCHITECTURE • PLANNING • INTERIOR DESIGN
580 BURBANK ST. SUITE 125,BROOMFIELD, COLORADO 80020 PH: 303-465-4306 FAX: 303-465-4382 www.allredarch.com

LAND USE SITE REVIEW • JOB NO. 1227

SCALE: 1/8"=1'-0" REVISIONS: △ △ △ △ △

BOULDER WILD LAND FIRE

ISSUE DATE: 052013

SITE PLAN

A1.0

© ALLRED&ASSOCIATES 2013