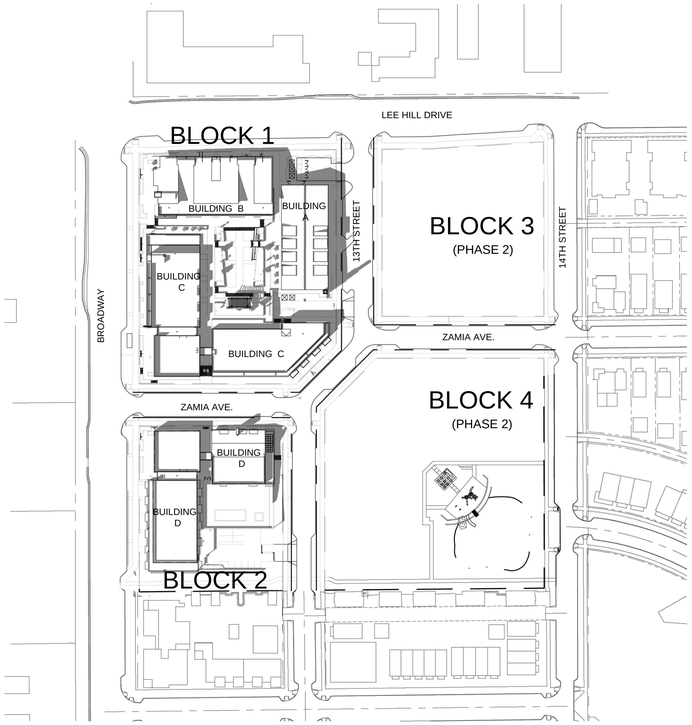

6 MARCH 21, 3:00 PM
1" = 100'-0" AT 35'-0"

NORTH

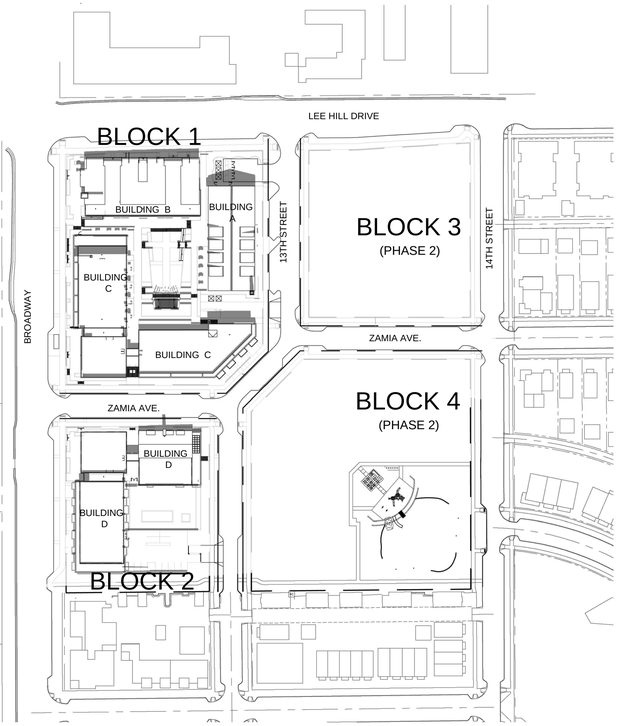

5 MARCH 21, NOON
1" = 100'-0" AT 35'-0"

NORTH

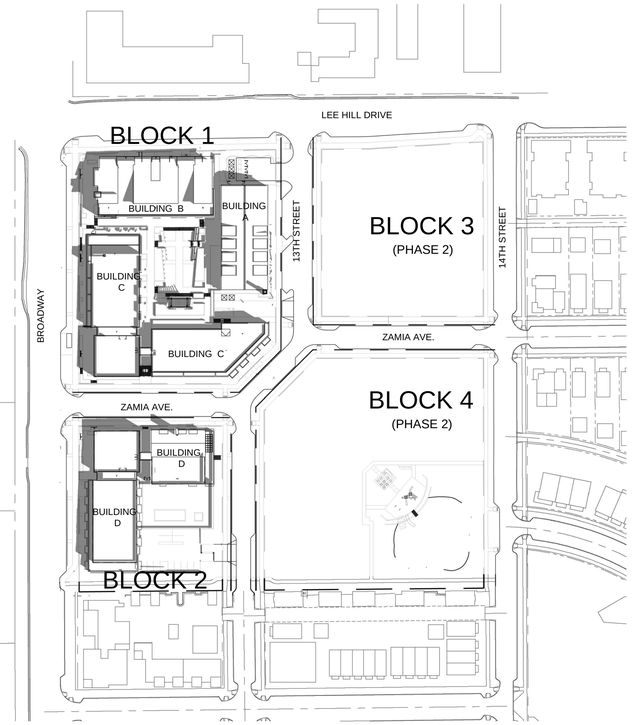

4 MARCH 21, 9:00 AM
1" = 100'-0" AT 35'-0"

NORTH

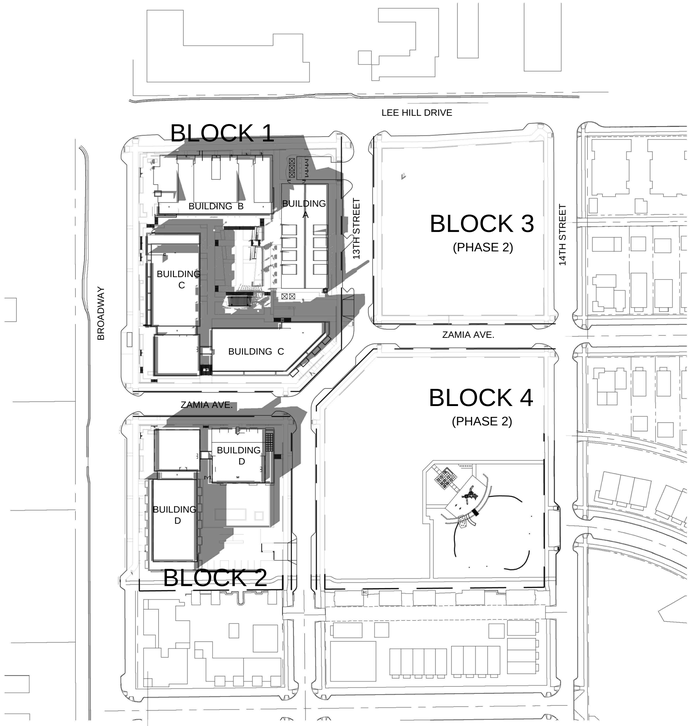

3 MARCH 21, 3:00 PM
1" = 100'-0" AT PREPOSED HEIGHT

NORTH

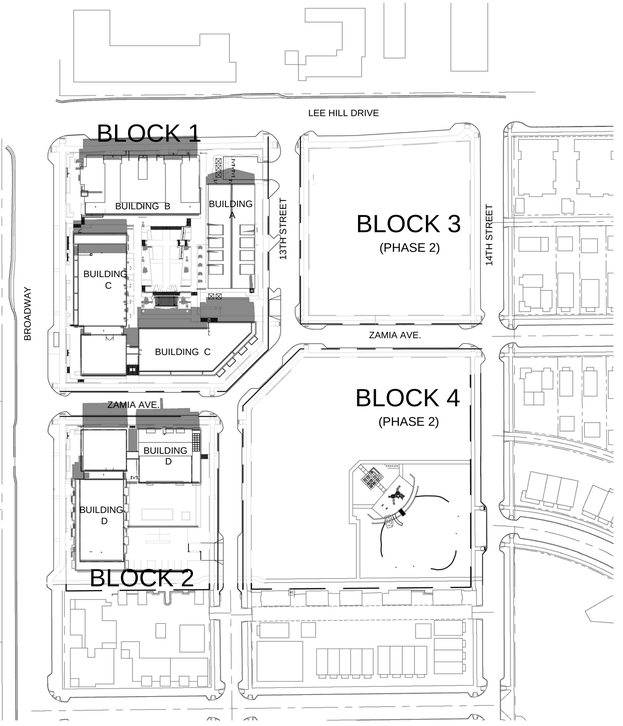

2 MARCH 21, NOON
1" = 100'-0" AT PREPOSED HEIGHT

NORTH

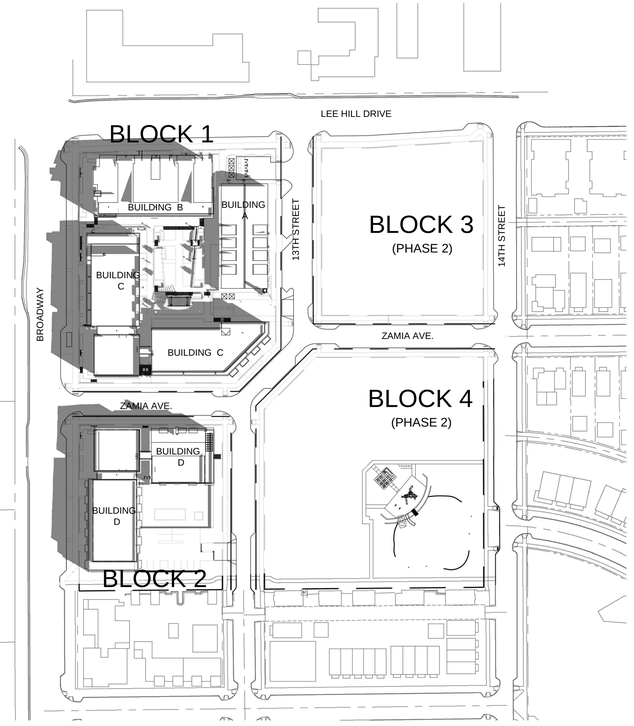

1 MARCH 21, 9:00 AM
1" = 100'-0" AT PREPOSED HEIGHT

NORTH

the ARMORY community

DEVELOPER:

ARMORY LAND
INVESTORS, LLC

ARCHITECT:

THE MULHERN GROUP, LTD.
ARCHITECTURE • PLANNING • INTERIORS

CONSULTANT:

ARMORY COMMUNITY

SITE REVIEW SUBMITTAL

LUR2015-

BOULDER, COLORADO

DATE:	REVISION:
02-02-2015	SITE REVIEW SUBMITTAL 1

SHEET NAME:

SHADOW STUDY
MARCH 21

SHEET NUMBER:

A-4.01

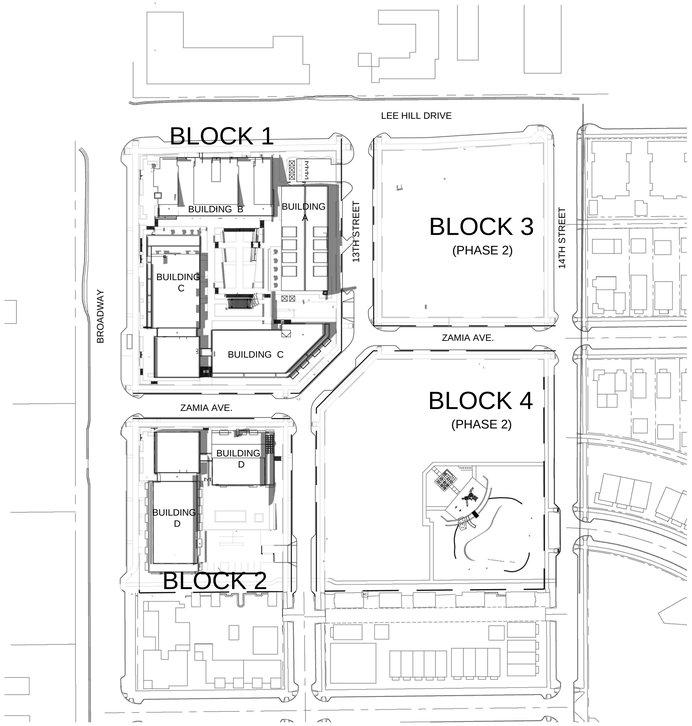

6 JUNE 21, 3:00 PM
1" = 100'-0" AT 35'-0"
NORTH

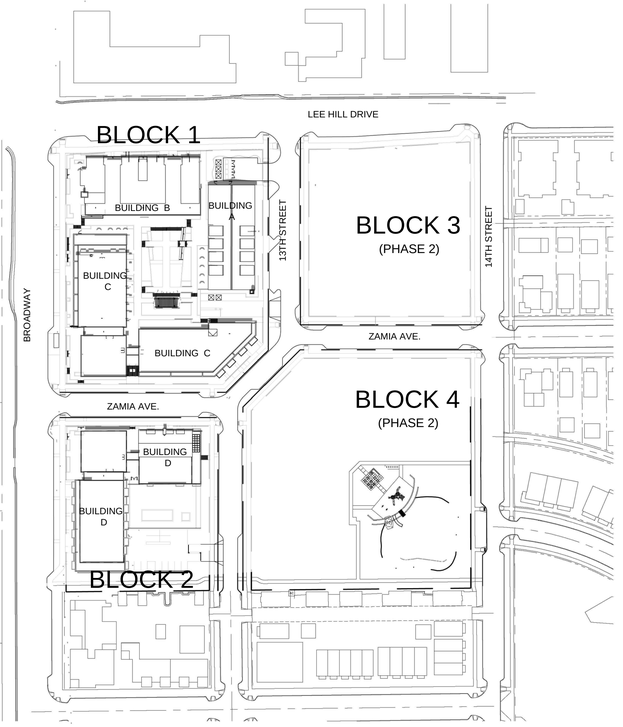

5 JUNE 21, NOON
1" = 100'-0" AT 35'-0"
NORTH

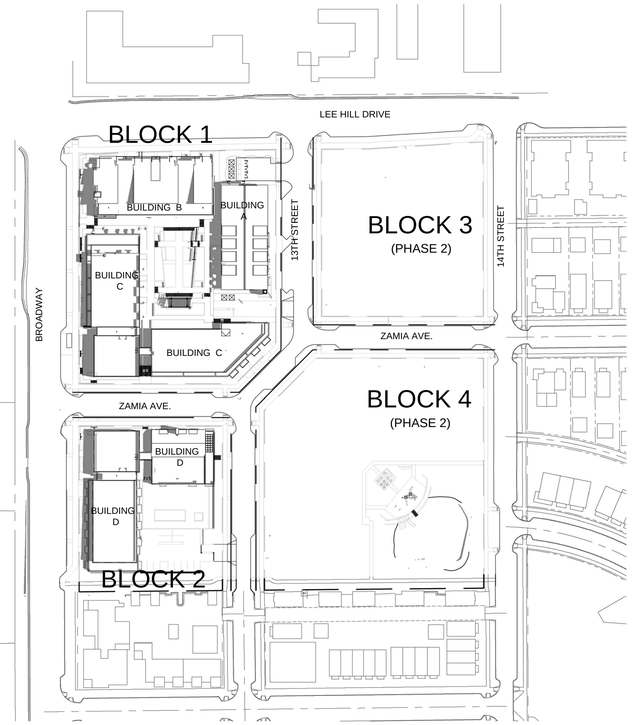

4 JUNE 21, 9:00 AM
1" = 100'-0" AT 35'-0"
NORTH

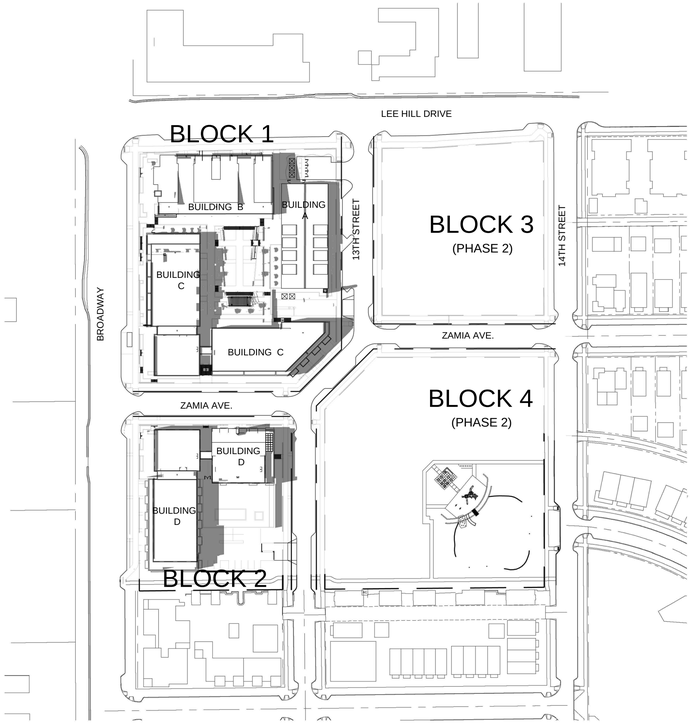

3 JUNE 21, 3:00 PM
1" = 100'-0" AT PREPOSED HEIGHT
NORTH

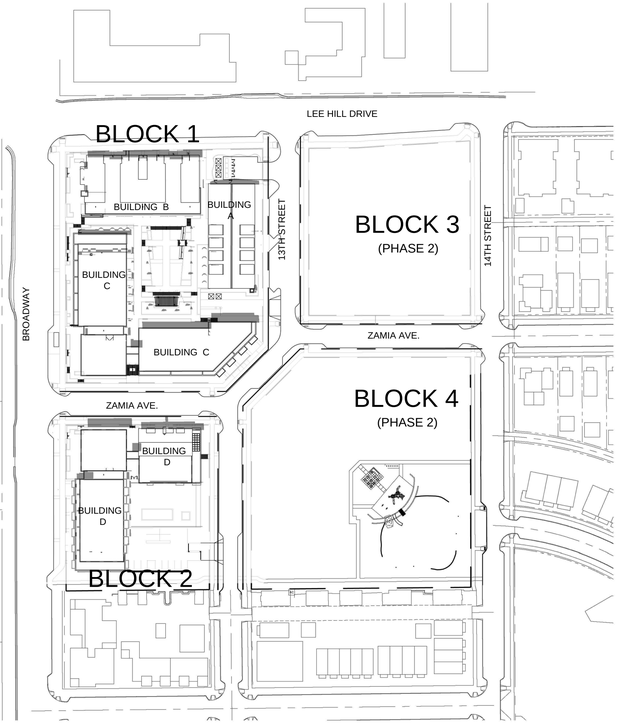

2 JUNE 21, NOON
1" = 100'-0" AT PREPOSED HEIGHT
NORTH

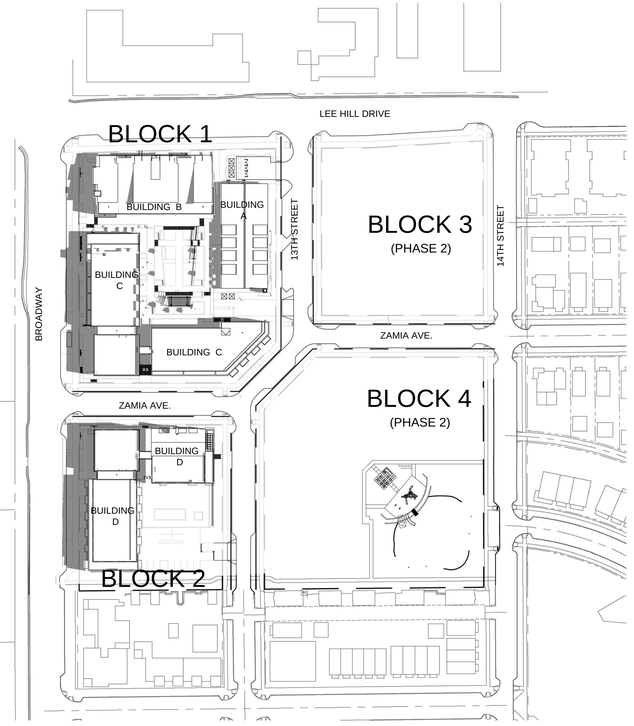

1 JUNE 21, 9:00 AM
1" = 100'-0" AT PREPOSED HEIGHT
NORTH

the community ARMORY

DEVELOPER:

ARMORY LAND
INVESTORS, LLC

ARCHITECT:

THE MULHERN GROUP, LTD.
ARCHITECTURE • PLANNING • INTERIORS

CONSULTANT:

LUR2015-

SITE REVIEW SUBMITTAL

ARMORY COMMUNITY

BOULDER, COLORADO

DATE:	REVISION:
02-02-2015	SITE REVIEW SUBMITTAL 1

SHEET NAME:

SHADOW STUDY
JUNE 21

SHEET NUMBER:

A-4.02

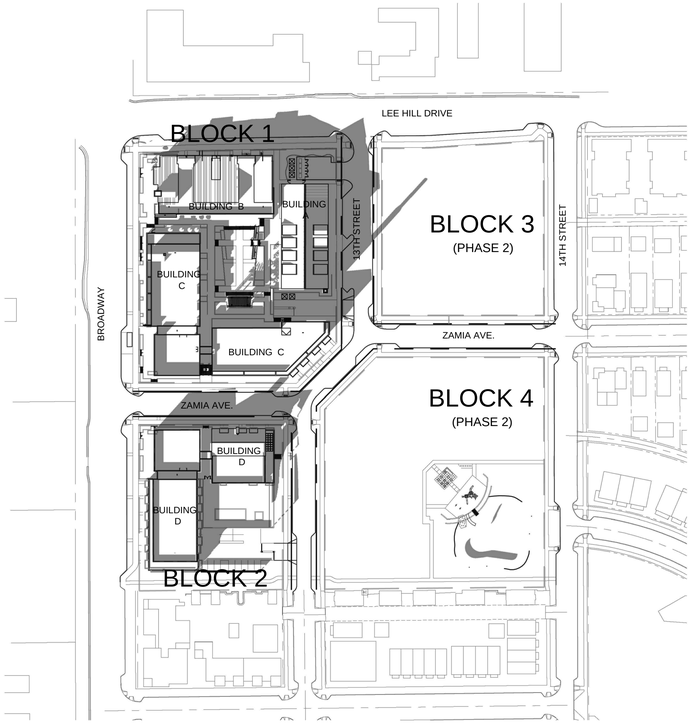

6 DECEMBER 21, 3:00 PM
1" = 100'-0" AT 35'-0"

NORTH

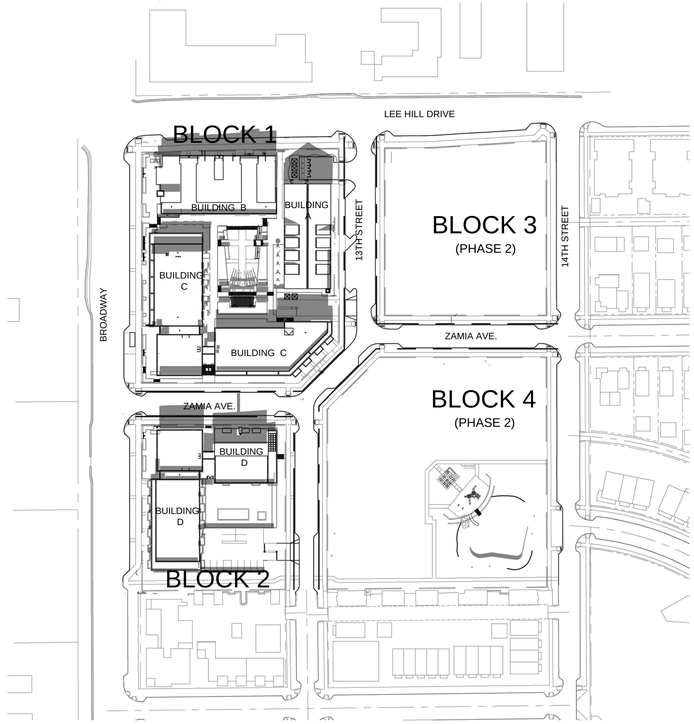

5 DECEMBER 21, NOON
1" = 100'-0" AT 35'-0"

NORTH

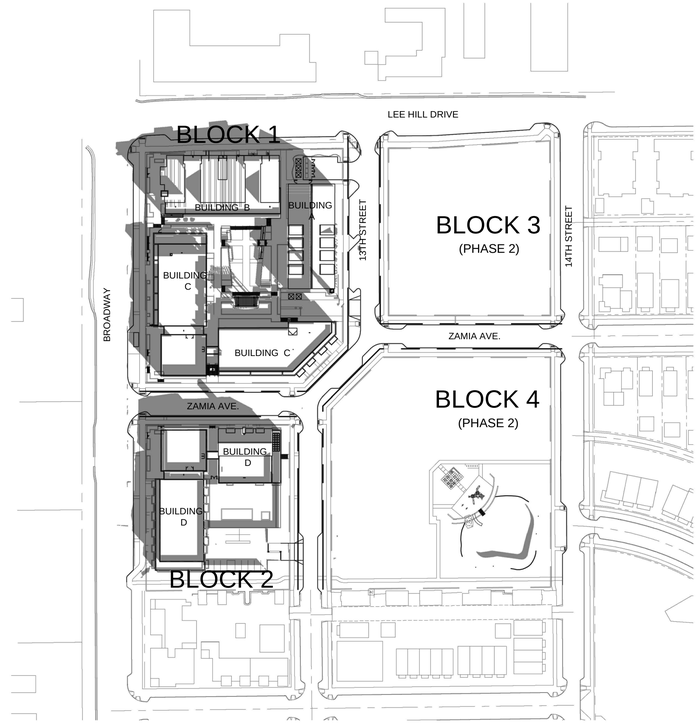

4 DECEMBER 21, 9:00 AM
1" = 100'-0" AT 35'-0"

NORTH

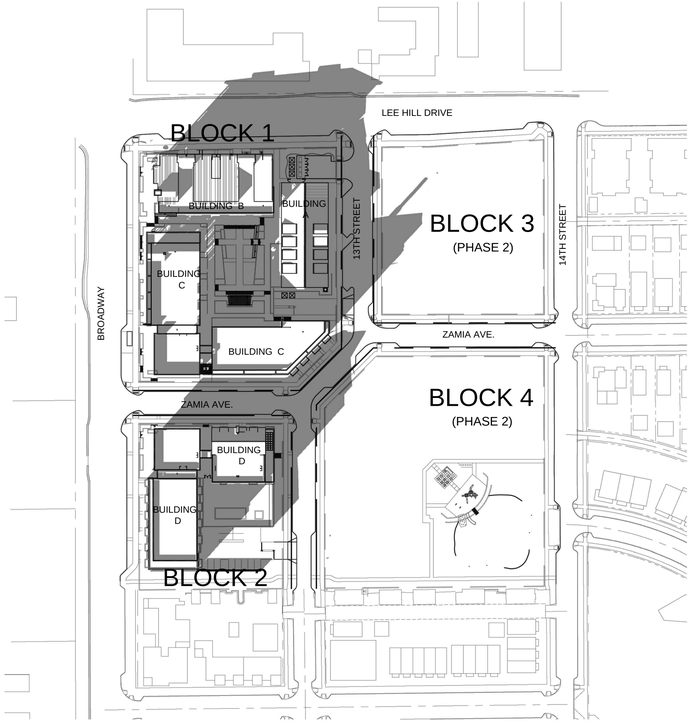

3 DECEMBER 21, 3:00 PM
1" = 100'-0" AT PREPOSED HEIGHT

NORTH

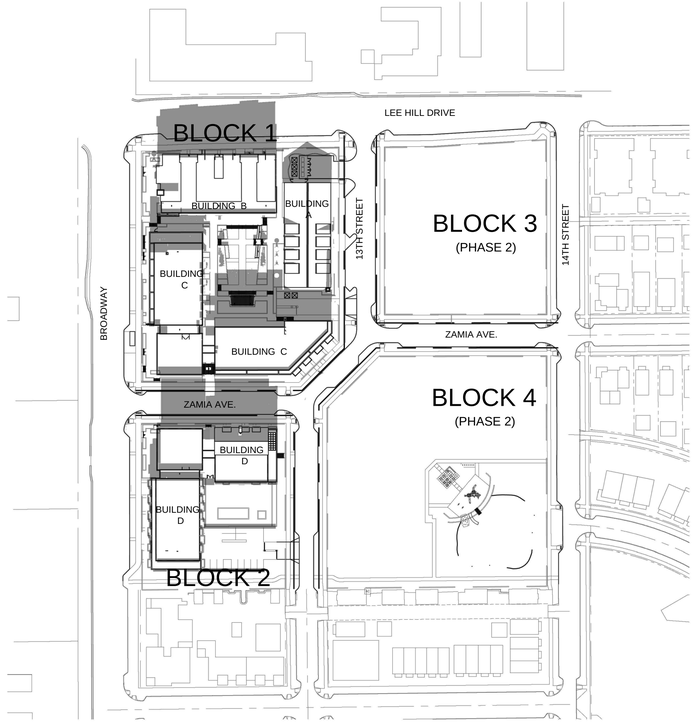

2 DECEMBER 21, NOON
1" = 100'-0" AT PREPOSED HEIGHT

NORTH

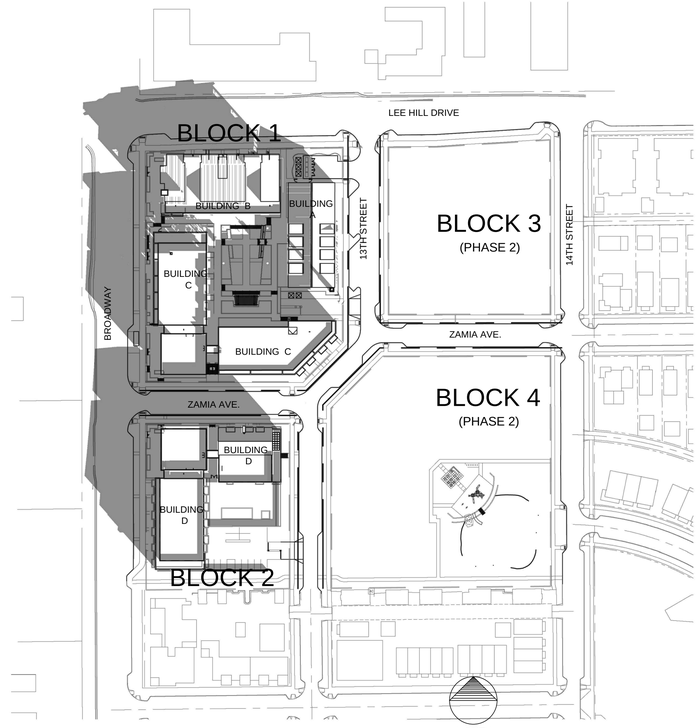

1 DECEMBER 21, 9:00 AM
1" = 100'-0" AT PREPOSED HEIGHT

NORTH

the ARMORY community

DEVELOPER:

ARMORY LAND
INVESTORS, LLC

ARCHITECT:

THE MULHERN GROUP, LTD.
ARCHITECTURE • PLANNING • INTERIORS

CONSULTANT:

LUR2015-

SITE REVIEW SUBMITTAL
ARMORY COMMUNITY
BOULDER, COLORADO

DATE:	REVISION:
02-02-2015	SITE REVIEW SUBMITTAL 1

SHEET NAME:

SHADOW STUDY
DECEMBER 21

SHEET NUMBER:

A-4.03