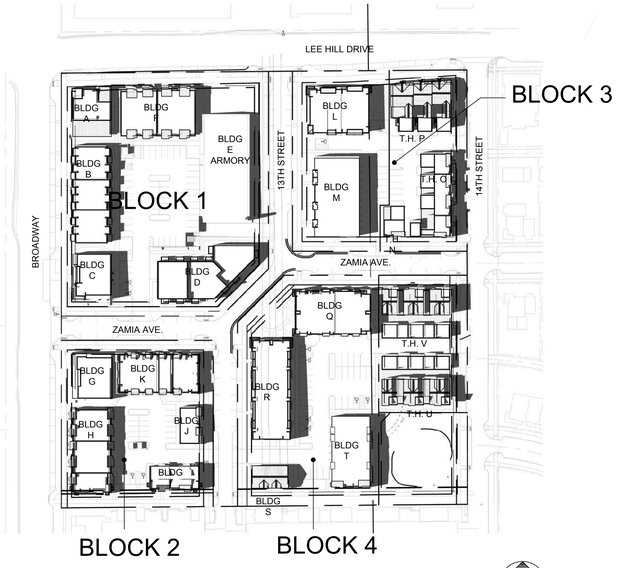

6 JUNE 21, 3:00 PM

1" = 100'-0"

NORTH

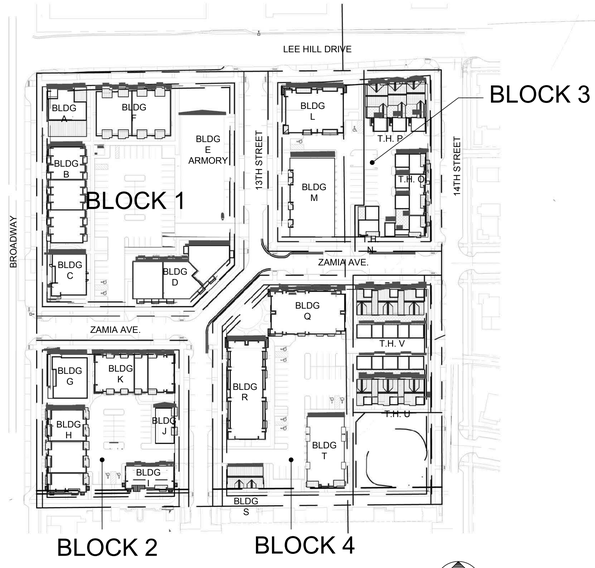

5 JUNE 21, NOON

1" = 100'-0"

NORTH

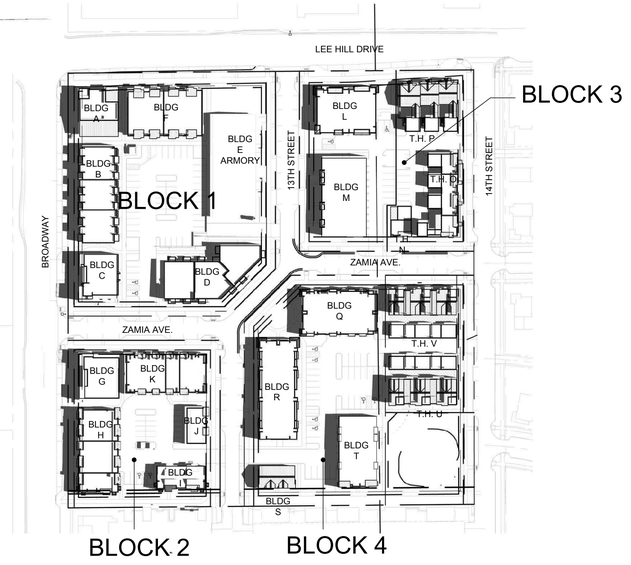

4 JUNE 21, 9:00 AM

1" = 100'-0"

NORTH

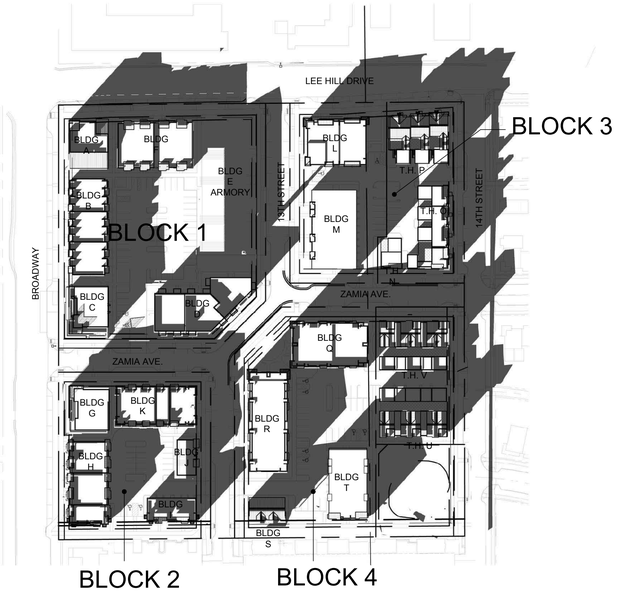

3 DECEMBER 21, 3:00 PM

1" = 100'-0"

NORTH

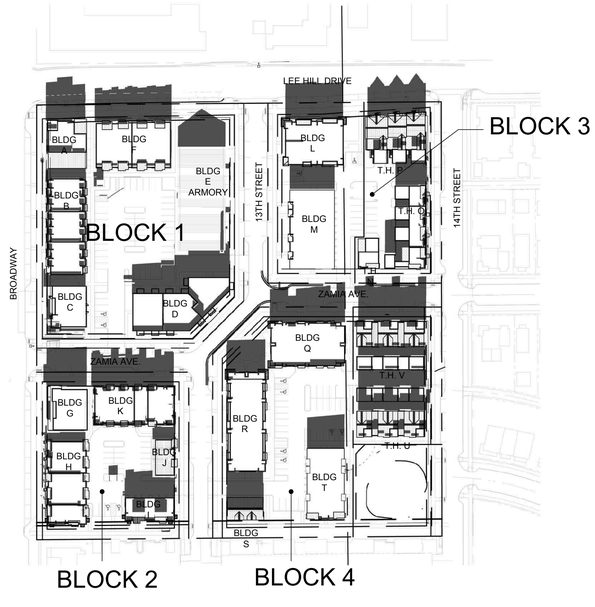

2 DECEMBER 21, NOON

1" = 100'-0"

NORTH

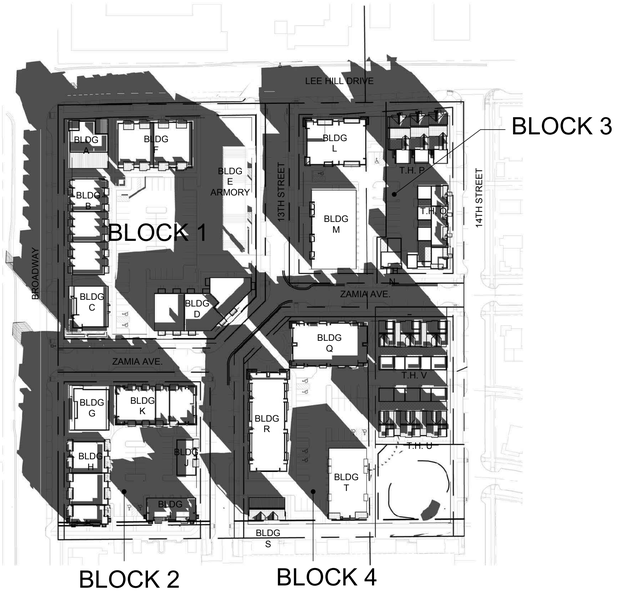

1 DECEMBER 21, 9:00 AM

1" = 100'-0"

NORTH

the ARMORY community

DEVELOPER:

ARMORY LAND INVESTORS, LLC

ARCHITECT:

THE MULHERN GROUP, LTD.
ARCHITECTURE • PLANNING • INTERIORS

CONSULTANT:

LUR2015 - 00012

SITE REVIEW SUBMITTAL
ARMORY COMMUNITY

BOULDER, COLORADO

DATE:	REVISION:
02-02-2015	SITE REVIEW SUBMITTAL 1
04-20-2015	SITE REVIEW SUBMITTAL 2
02-01-2016	SITE REVIEW SUBMITTAL 3

SHEET NAME:

SHADOW STUDIES

SHEET NUMBER:

A-5.23

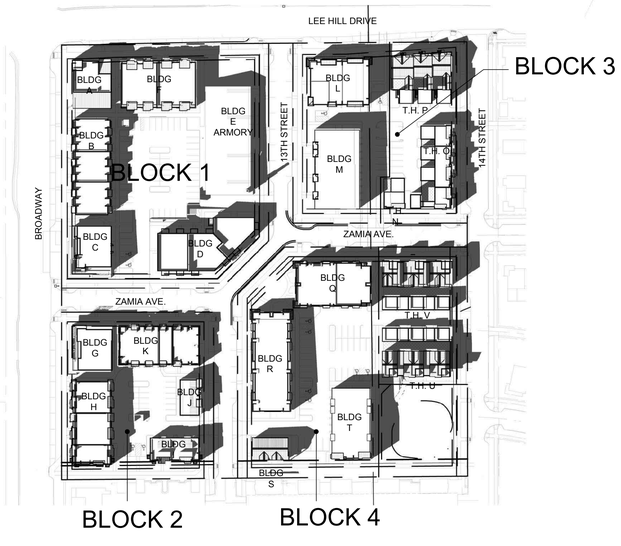

3 MARCH 21, 3:00 PM

1" = 100'-0"

NORTH

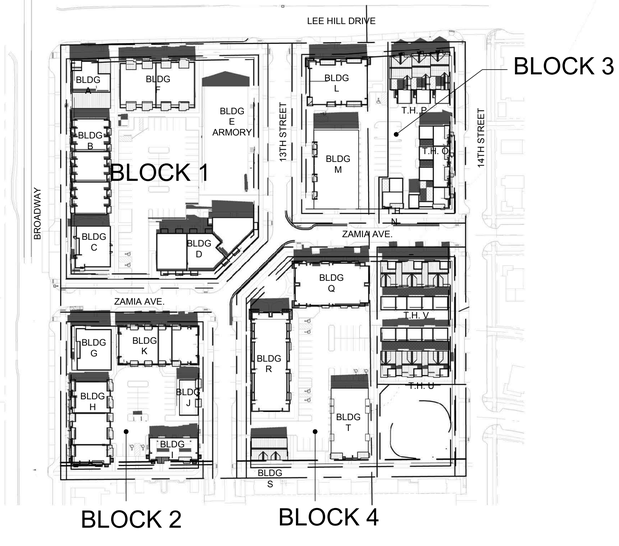

2 MARCH 21, NOON

1" = 100'-0"

NORTH

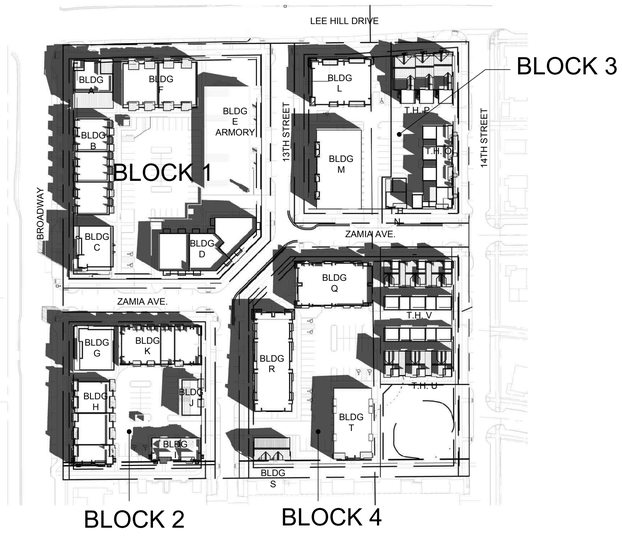

1 MARCH 21, 9:00 AM

1" = 100'-0"

NORTH

the ARMORY community

DEVELOPER:

ARMORY LAND
INVESTORS, LLC

ARCHITECT:

THE MULHERN GROUP, LTD.
ARCHITECTURE • PLANNING • INTERIORS

CONSULTANT:

LUR2015 - 00012

SITE REVIEW SUBMITTAL
ARMORY COMMUNITY

BOULDER, COLORADO

DATE:	REVISION:
02-02-2015	SITE REVIEW SUBMITTAL 1
04-20-2015	SITE REVIEW SUBMITTAL 2
02-01-2016	SITE REVIEW SUBMITTAL 3

SHEET NAME:

SHADOW STUDIES

SHEET NUMBER:

A-5.24