# *BOULDER SLOUGH INDEX SHEET*

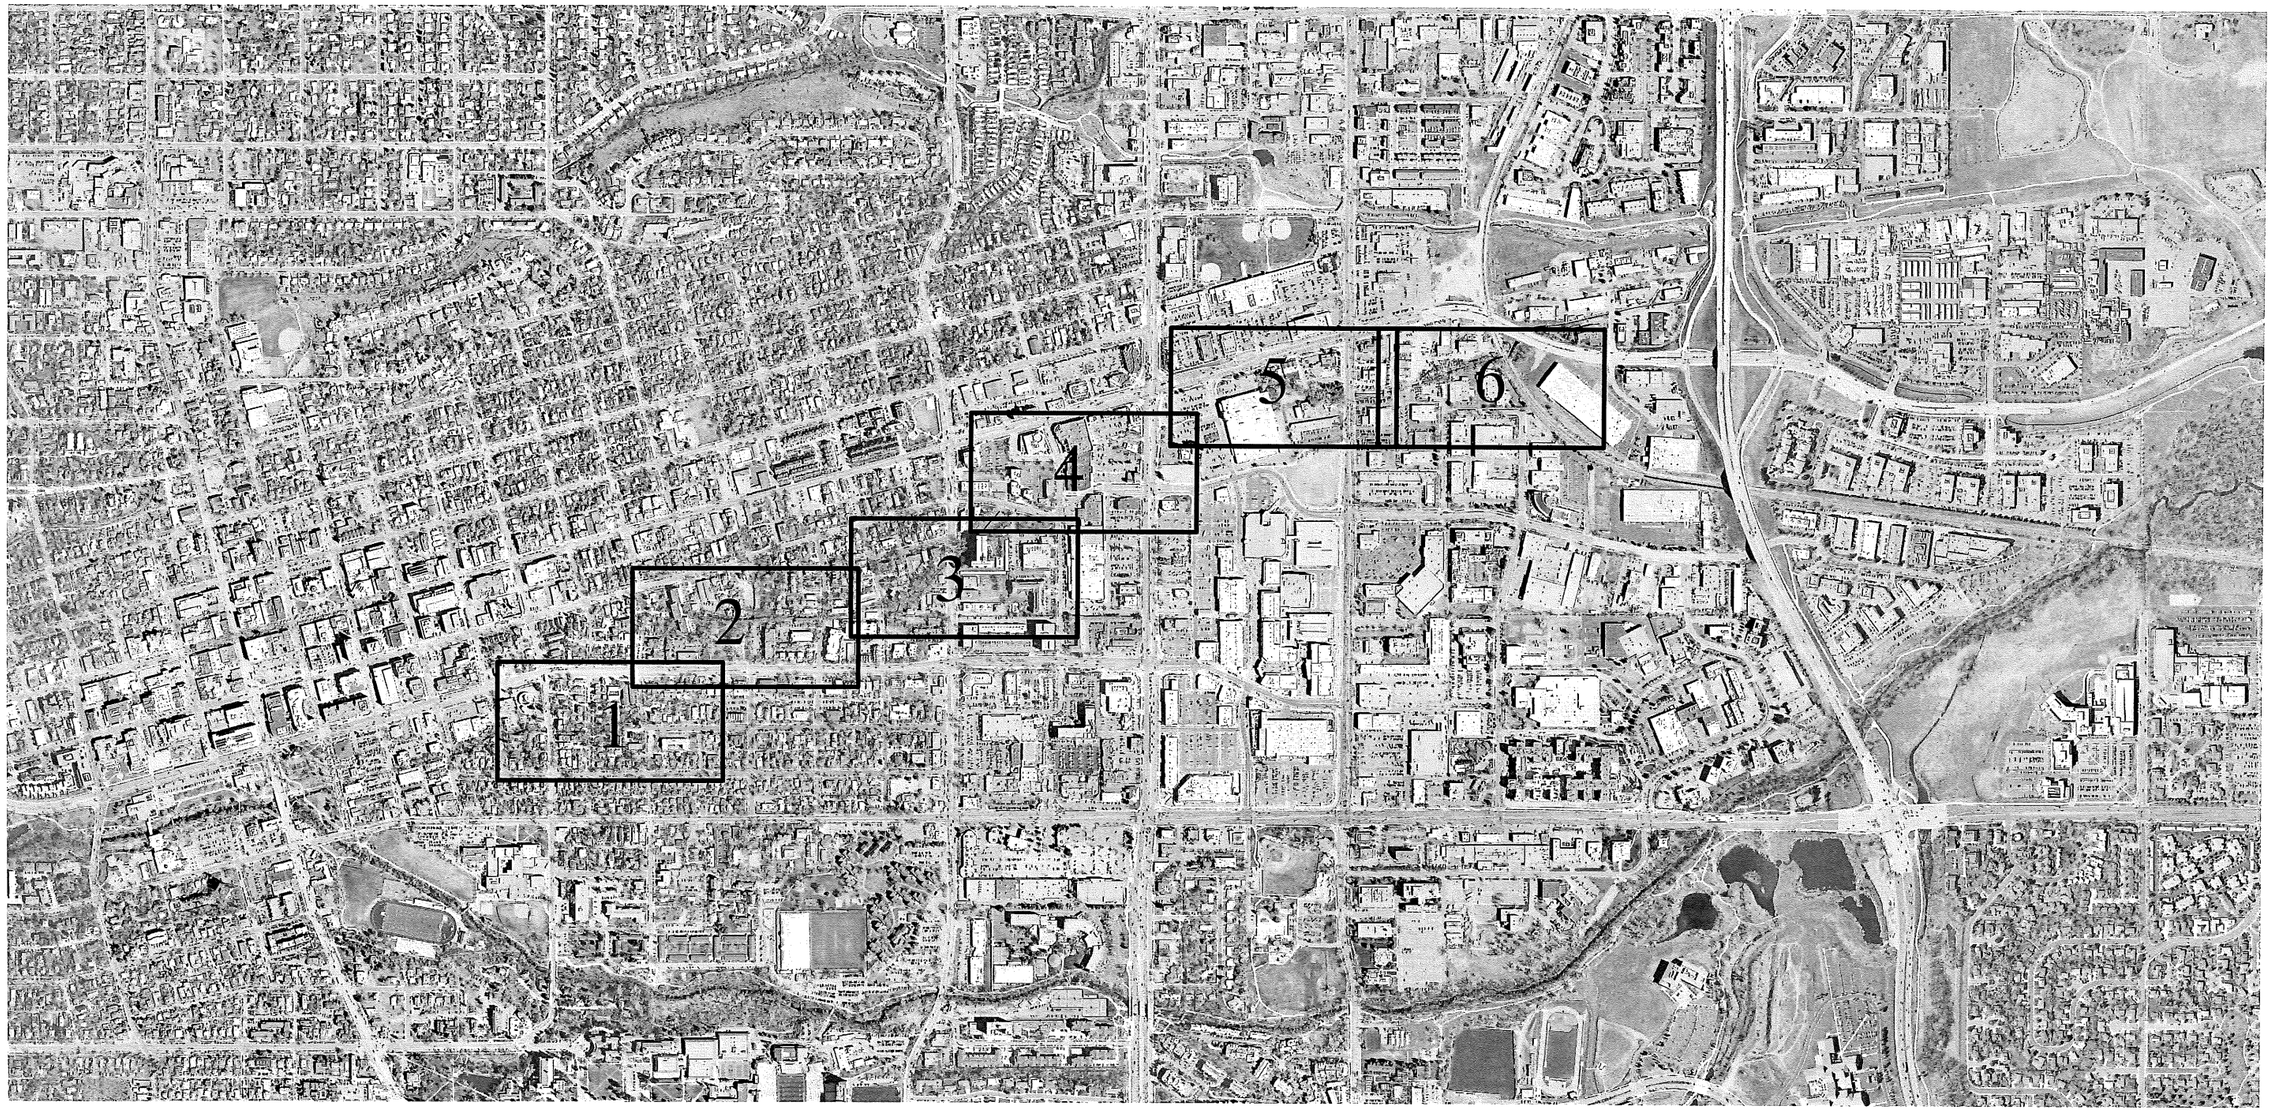


1000 500 0 1000

1"= 1000'

COLORADO LICENSED
LAWRENCE S. PEPEK
33642
PROFESSIONAL LAND SURVEYOR

Lawrence S. Pepek – On Behalf Of King Surveyors
Colorado Registered Professional
Land Surveyor #33642


KING SURVEYORS
650 E. Garden Drive | Windsor, Colorado 80550
phone: (970) 686-5011 | fax: (970) 686-5821
www.kingsurveyors.com


**PROJECT NO:** 2008061
**DATE:** 5/19/2014
**CLIENT:** ANDERSON CONSULTING
**DWG:** BOULDER SLOUGH LAYOUT
**DRAWN:** CSK **CHECKED:** LSP

# BOULDER SLOUGH

SHEET 1

100 50 0 100

1"= 100'

COLORADO LICENSED
LAWRENCE S. PEPEK
33642
PROFESSIONAL LAND SURVEYOR

5-28-2014

Lawrence S. Pepek – On Behalf Of King Surveyors
Colorado Registered Professional
Land Surveyor #33642

KING SURVEYORS
650 E. Garden Drive | Windsor, Colorado 80550
phone: (970) 686-5011 | fax: (970) 686-5821
www.kingsurveyors.com

**PROJECT NO:** 2008061
**DATE:** 5/19/2014
**CLIENT:** ANDERSON CONSULTING
**DWG:** BOULDER SLOUGH LAYOUT
**DRAWN:** CSK **CHECKED:** LSP

# BOULDER SLOUGH

SHEET 2

100 50 0 100

1"= 100'

COLORADO LICENSED
LAWRENCE S. PEPEK
33642
PROFESSIONAL LAND SURVEYOR

5-28-2014

Lawrence S. Pepek – On Behalf Of King Surveyors
Colorado Registered Professional
Land Surveyor #33642


KING SURVEYORS
650 E. Garden Drive | Windsor, Colorado 80550
phone: (970) 686-5011 | fax: (970) 686-5821
www.kingsurveyors.com


**PROJECT NO:** 2008061
**DATE:** 5/19/2014
**CLIENT:** ANDERSON CONSULTING
**DWG:** BOULDER SLOUGH LAYOUT
**DRAWN:** CSK **CHECKED:** LSP

# BOULDER SLOUGH

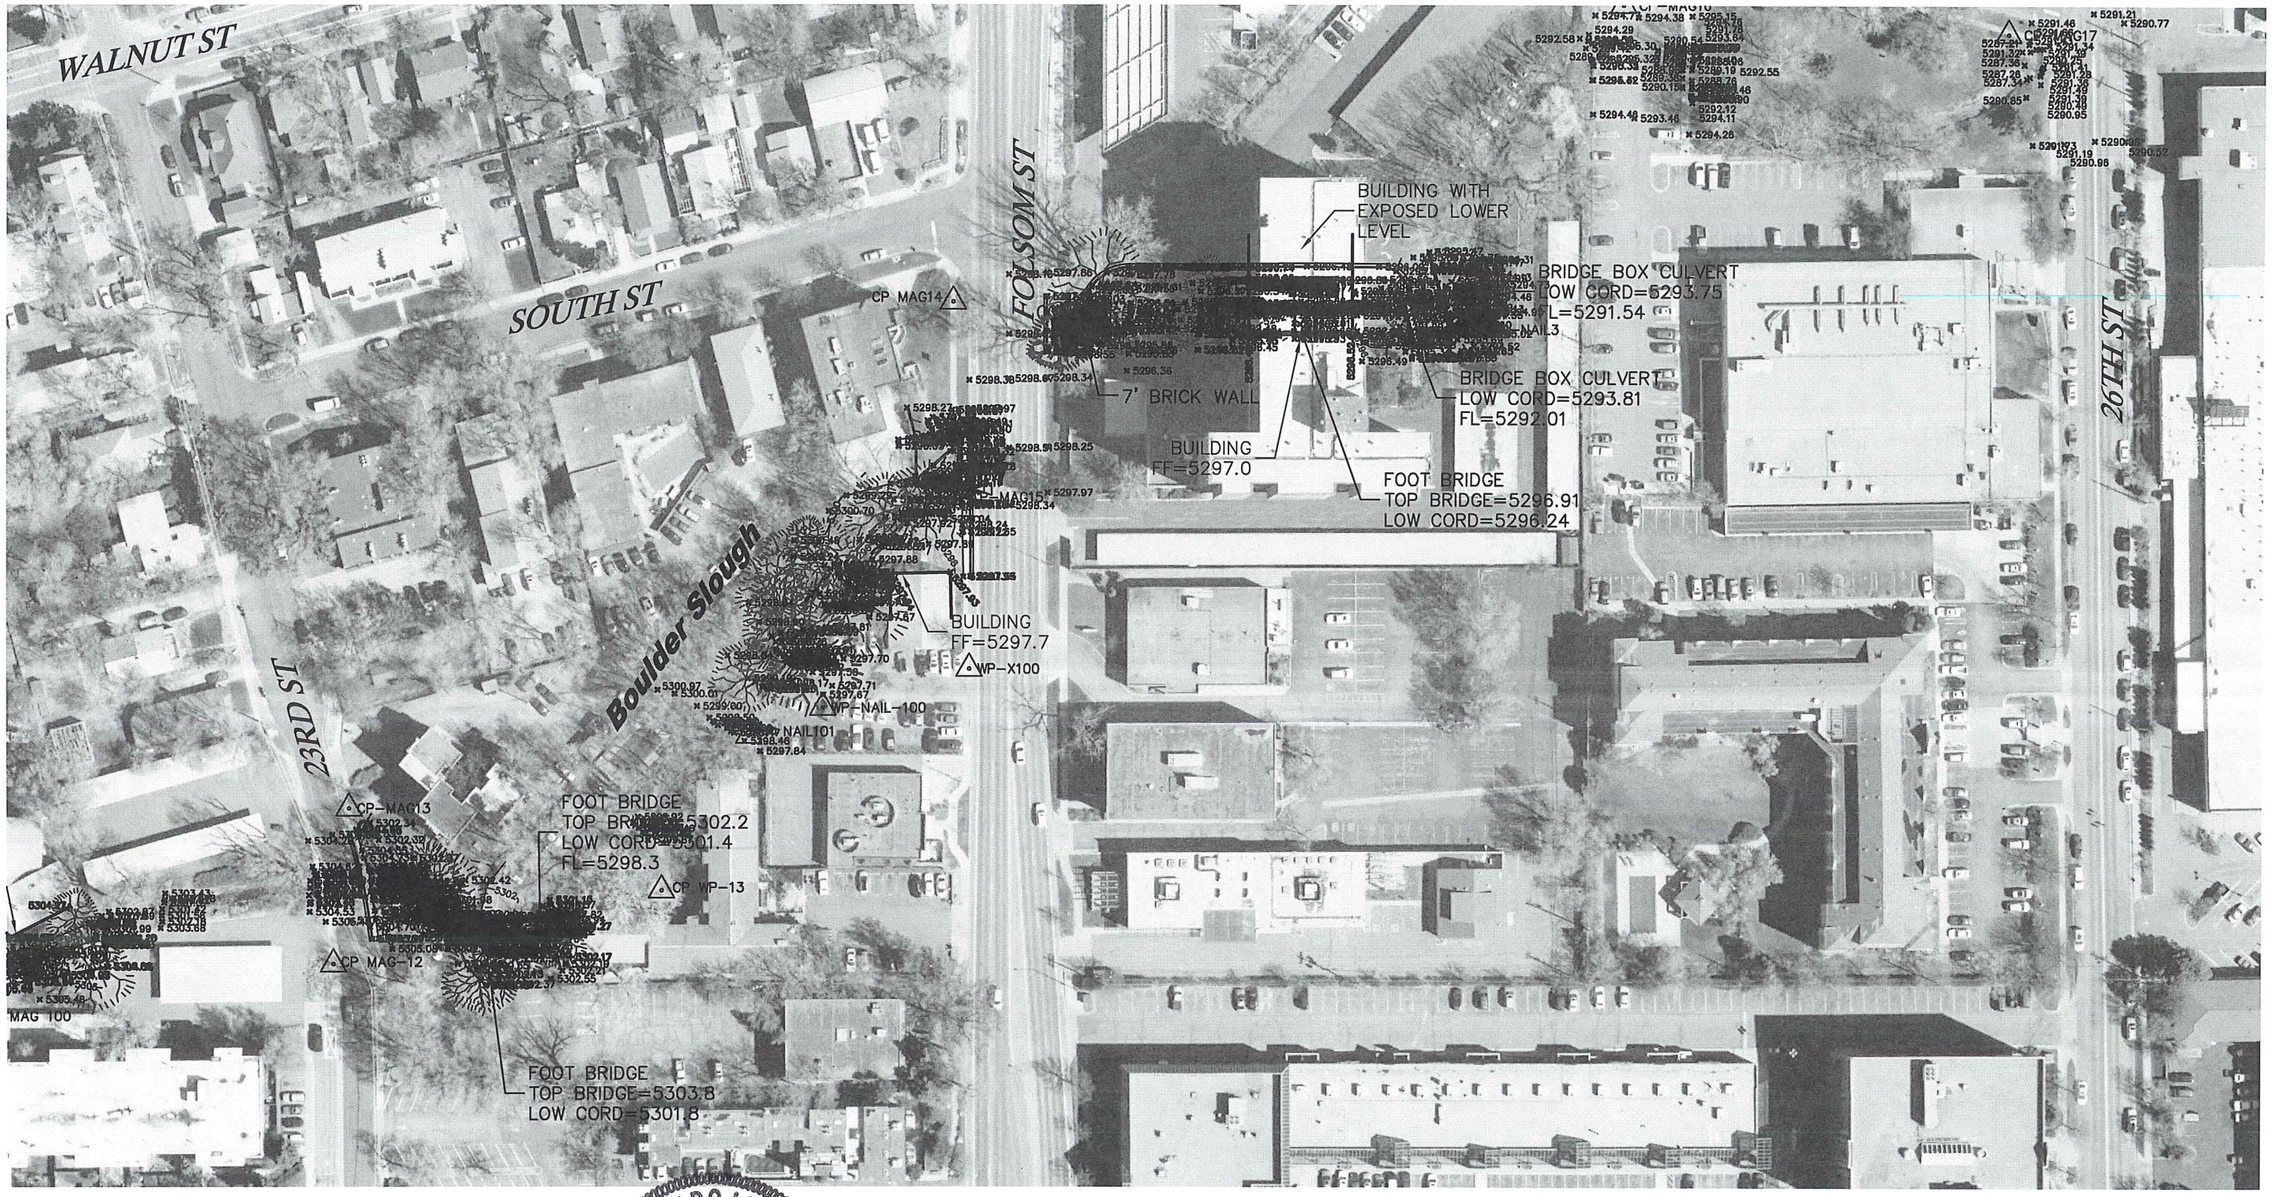


SHEET 3

100 50 0 100

1"= 100'

COLORADO LICENSED
LAWRENCE S. PEPEK
33642
PROFESSIONAL LAND SURVEYOR

4-28-2014

Lawrence S. Pepek For Behalf Of King Surveyors
Colorado Registered Professional
Land Surveyor #33642


KING SURVEYORS
650 E. Garden Drive | Windsor, Colorado 80550
phone: (970) 686-5011 | fax: (970) 686-5821
www.kingsurveyors.com


**PROJECT NO:** 2008061
**DATE:** 5/19/2014
**CLIENT:** ANDERSON CONSULTING
**DWG:** BOULDER SLOUGH LAYOUT
**DRAWN:** CSK **CHECKED:** LSP

# BOULDER SLOUGH

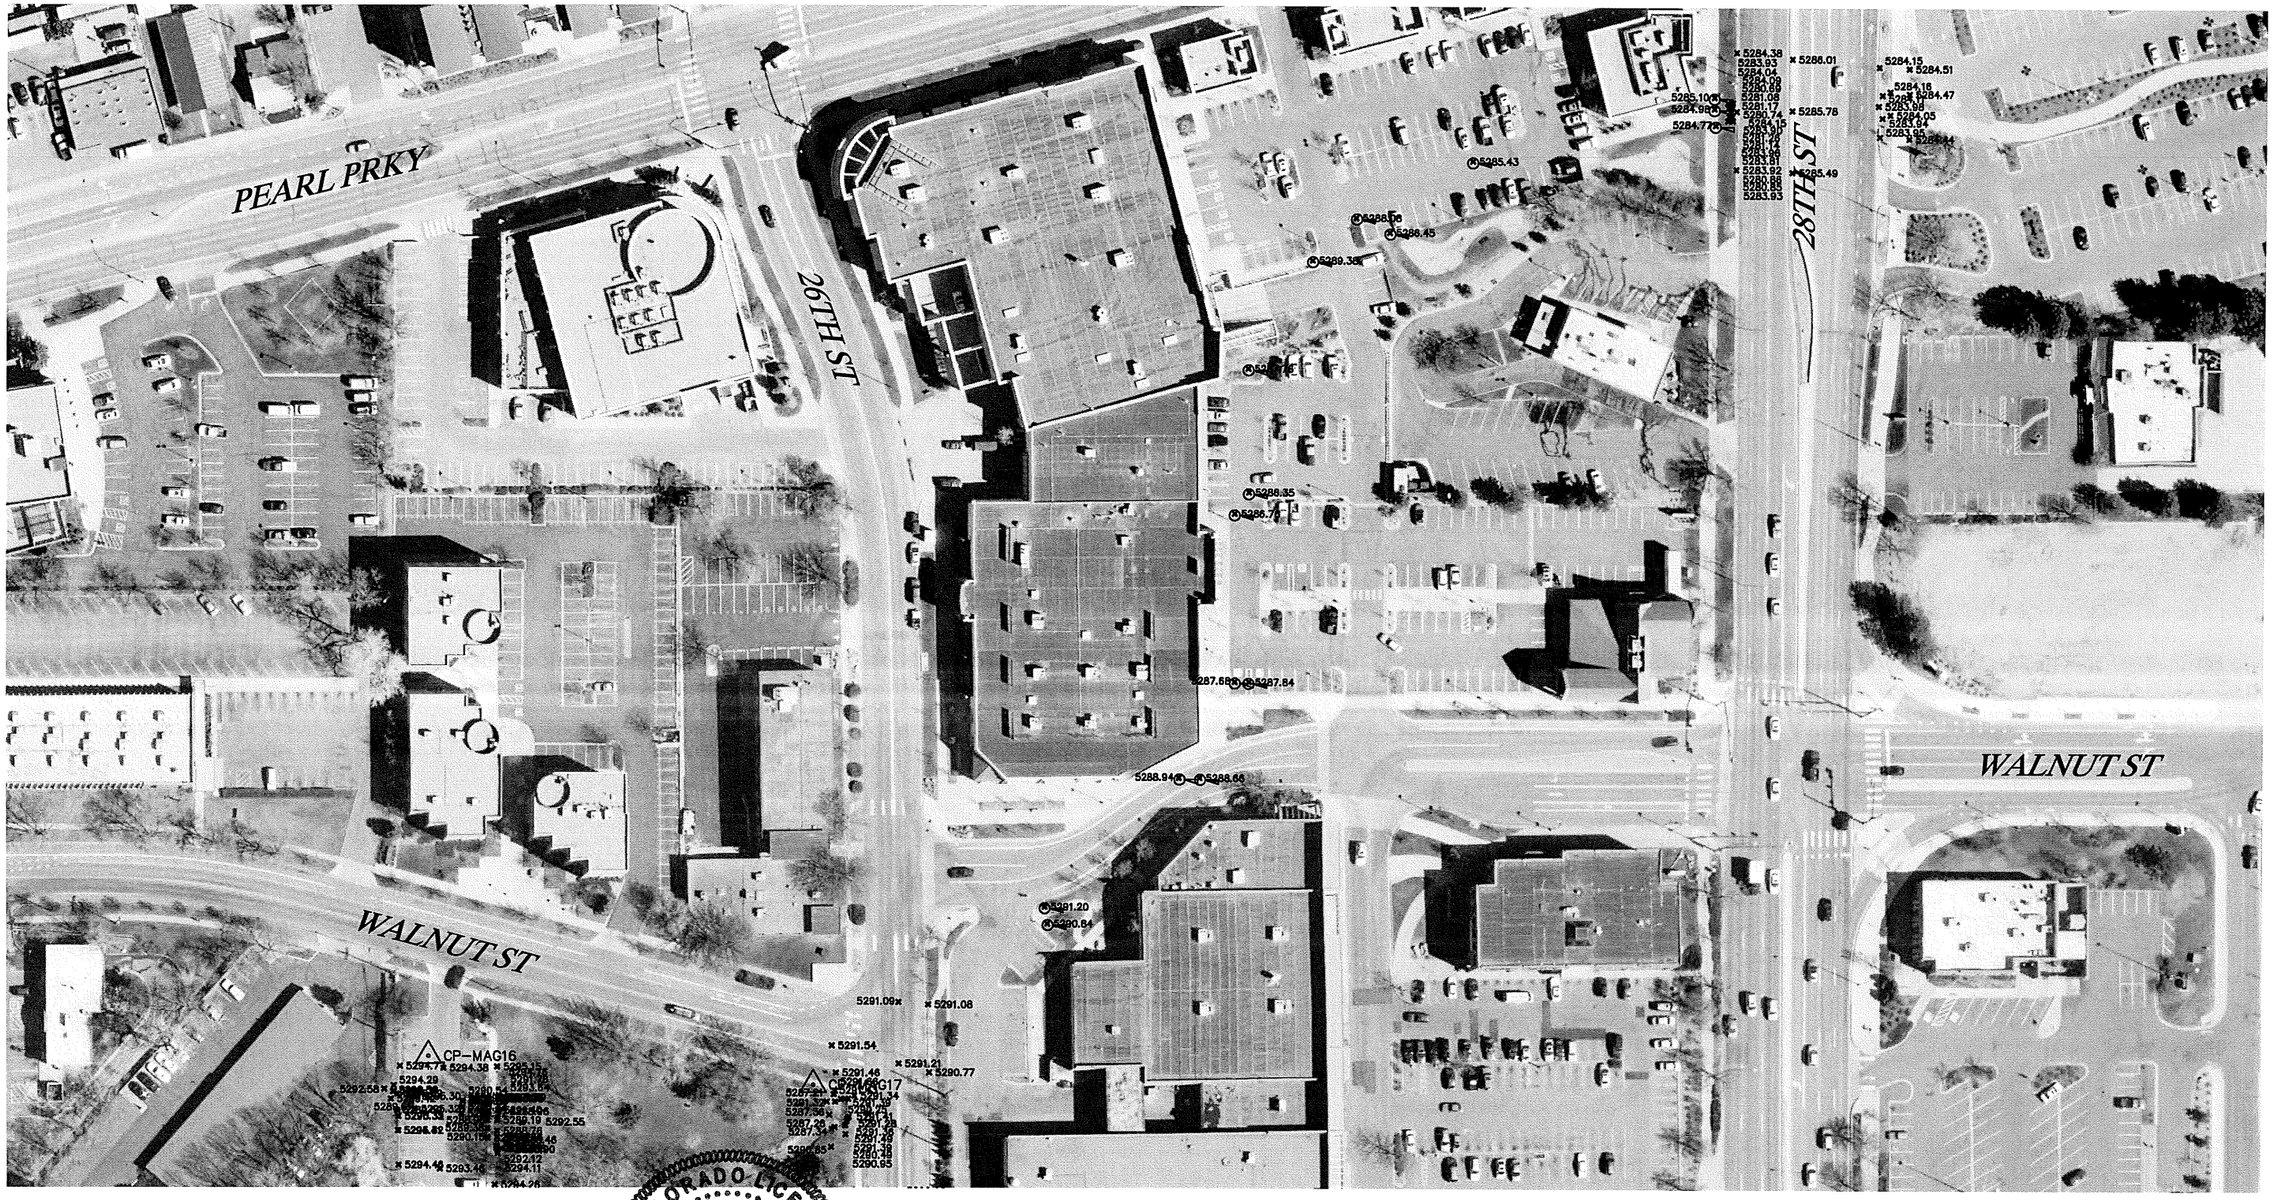


100 50 0 100

1"= 100'

COLORADO LICENSED
LAWRENCE S. PEPEK
33642
LAND SURVEYOR

5-28-2014

Lawrence S. Pepek – On Behalf Of King Surveyors
Colorado Registered Professional
Land Surveyor #33642

SHEET 4

KING SURVEYORS
650 E. Garden Drive | Windsor, Colorado 80550
phone: (970) 686-5011 | fax: (970) 686-5821
www.kingsurveyors.com

**PROJECT NO:** 2008061
**DATE:** 5/19/2014
**CLIENT:** ANDERSON CONSULTING
**DWG:** BOULDER SLOUGH LAYOUT
**DRAWN:** CSK **CHECKED:** LSP

# BOULDER SLOUGH

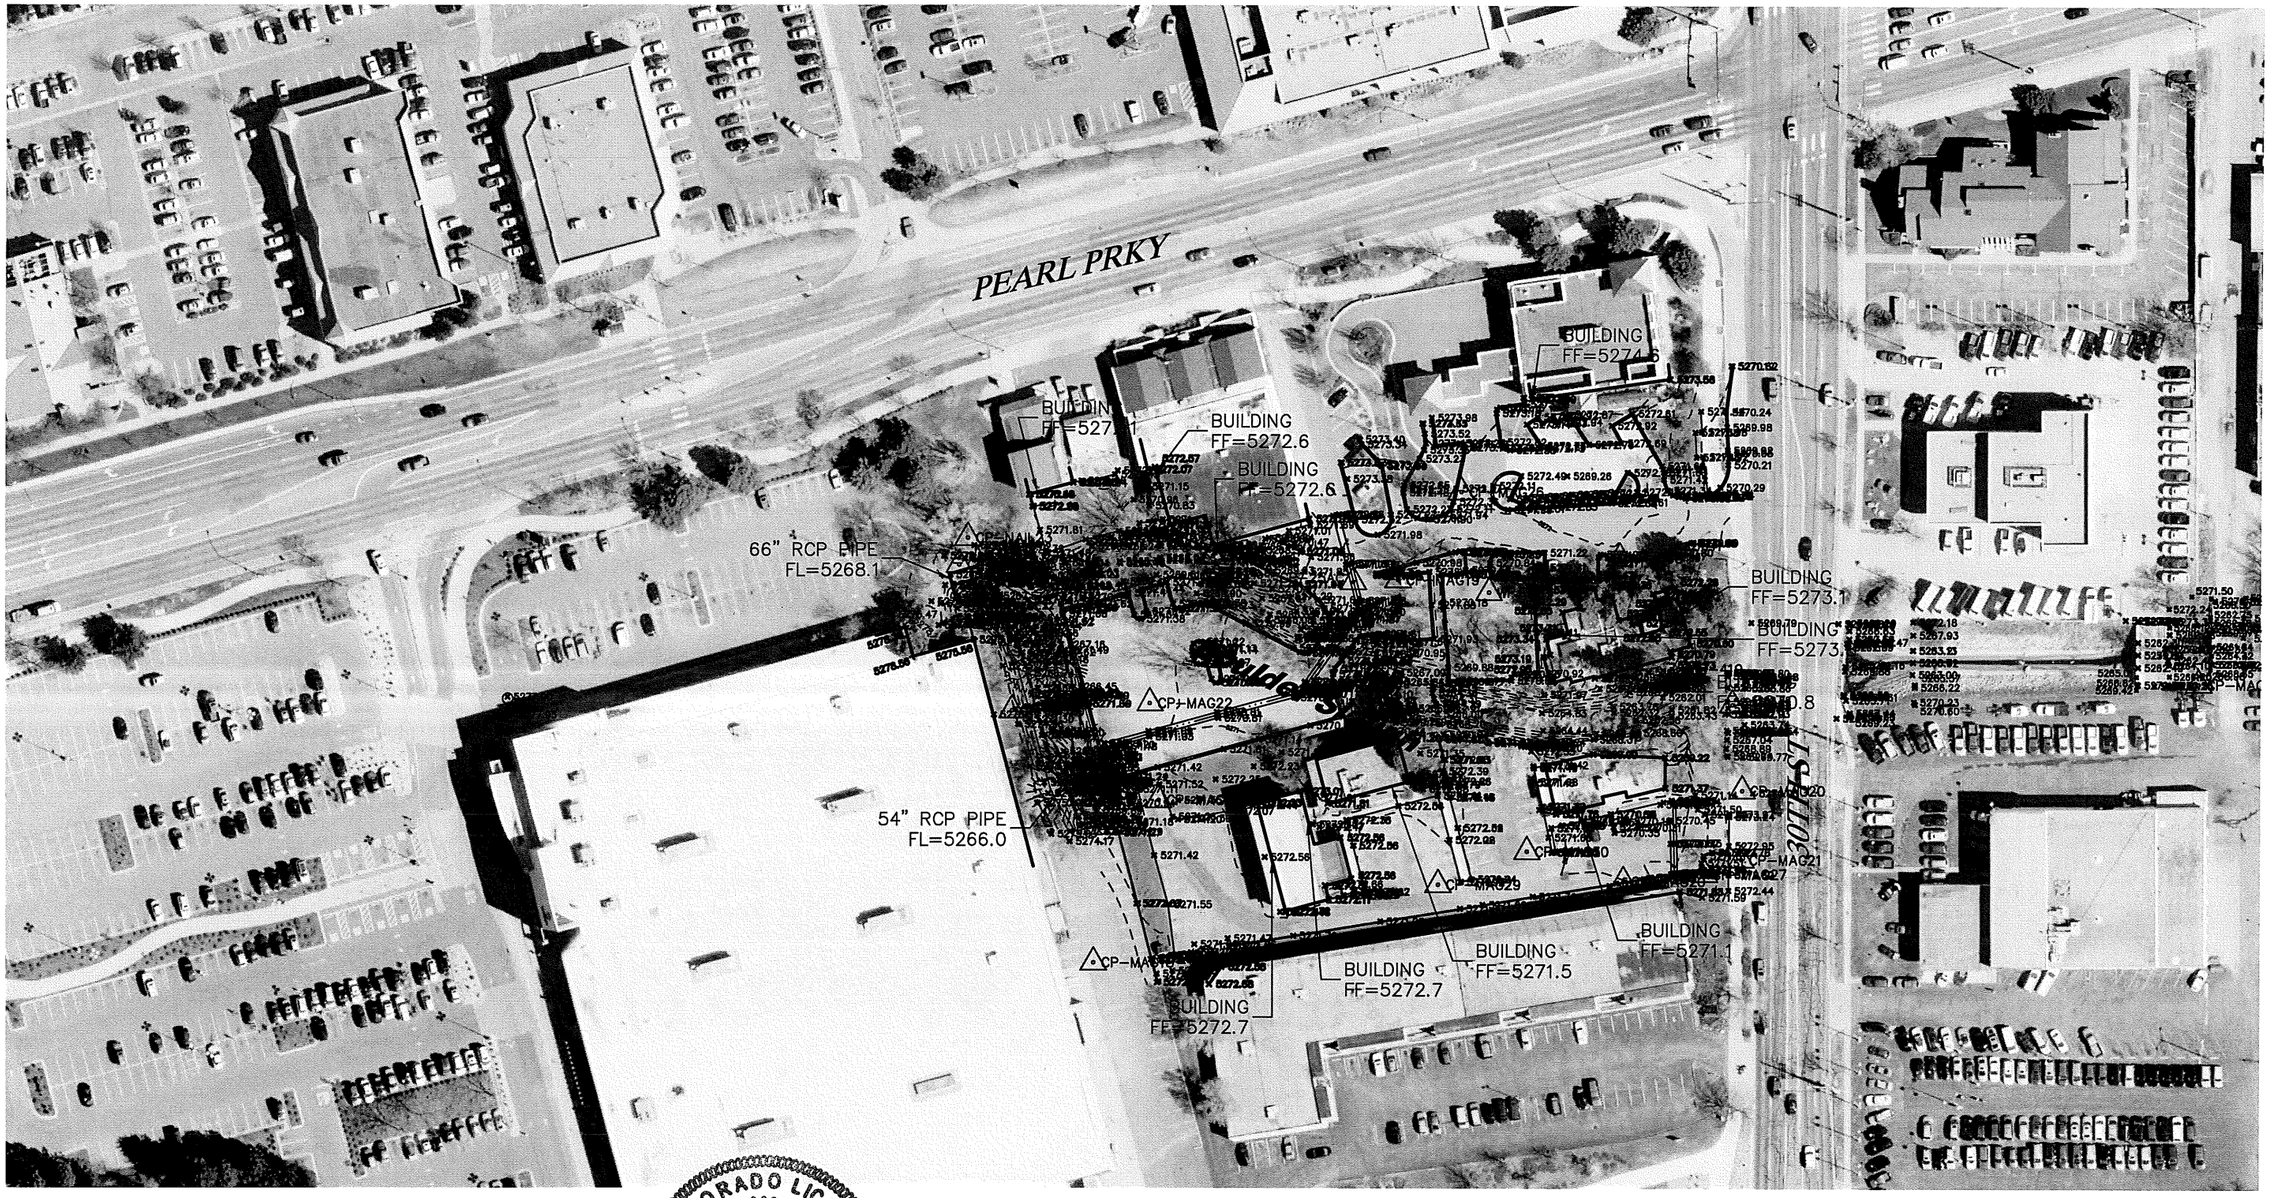


SHEET 5

100 50 0 100

1"= 100'

COLORADO LICENSED
LAWRENCE S. PEPEK
33642
PROFESSIONAL LAND SURVEYOR

5-28-2014

Lawrence S. Pepek – On Behalf Of King Surveyors
Colorado Registered Professional
Land Surveyor #33642


KING SURVEYORS
650 E. Garden Drive | Windsor, Colorado 80550
phone: (970) 686-5011 | fax: (970) 686-5821
www.kingsurveyors.com


**PROJECT NO:** 2008061
**DATE:** 5/19/2014
**CLIENT:** ANDERSON CONSULTING
**DWG:** BOULDER SLOUGH LAYOUT
**DRAWN:** CSK **CHECKED:** LSP

# BOULDER SLOUGH

SHEET 6

100 50 0 100

1"= 100'

COLORADO LICENSED
LAWRENCE S. PEPEK
33642
PROFESSIONAL LAND SURVEYOR

5-28-2014

Lawrence S. Pepek – On Behalf Of King Surveyors
Colorado Registered Professional
Land Surveyor #33642


KING SURVEYORS
650 E. Garden Drive | Windsor, Colorado 80550
phone: (970) 686-5011 | fax: (970) 686-5821
www.kingsurveyors.com


**PROJECT NO:** 2008061
**DATE:** 5/19/2014
**CLIENT:** ANDERSON CONSULTING
**DWG:** BOULDER SLOUGH LAYOUT
**DRAWN:** CSK **CHECKED:** LSP