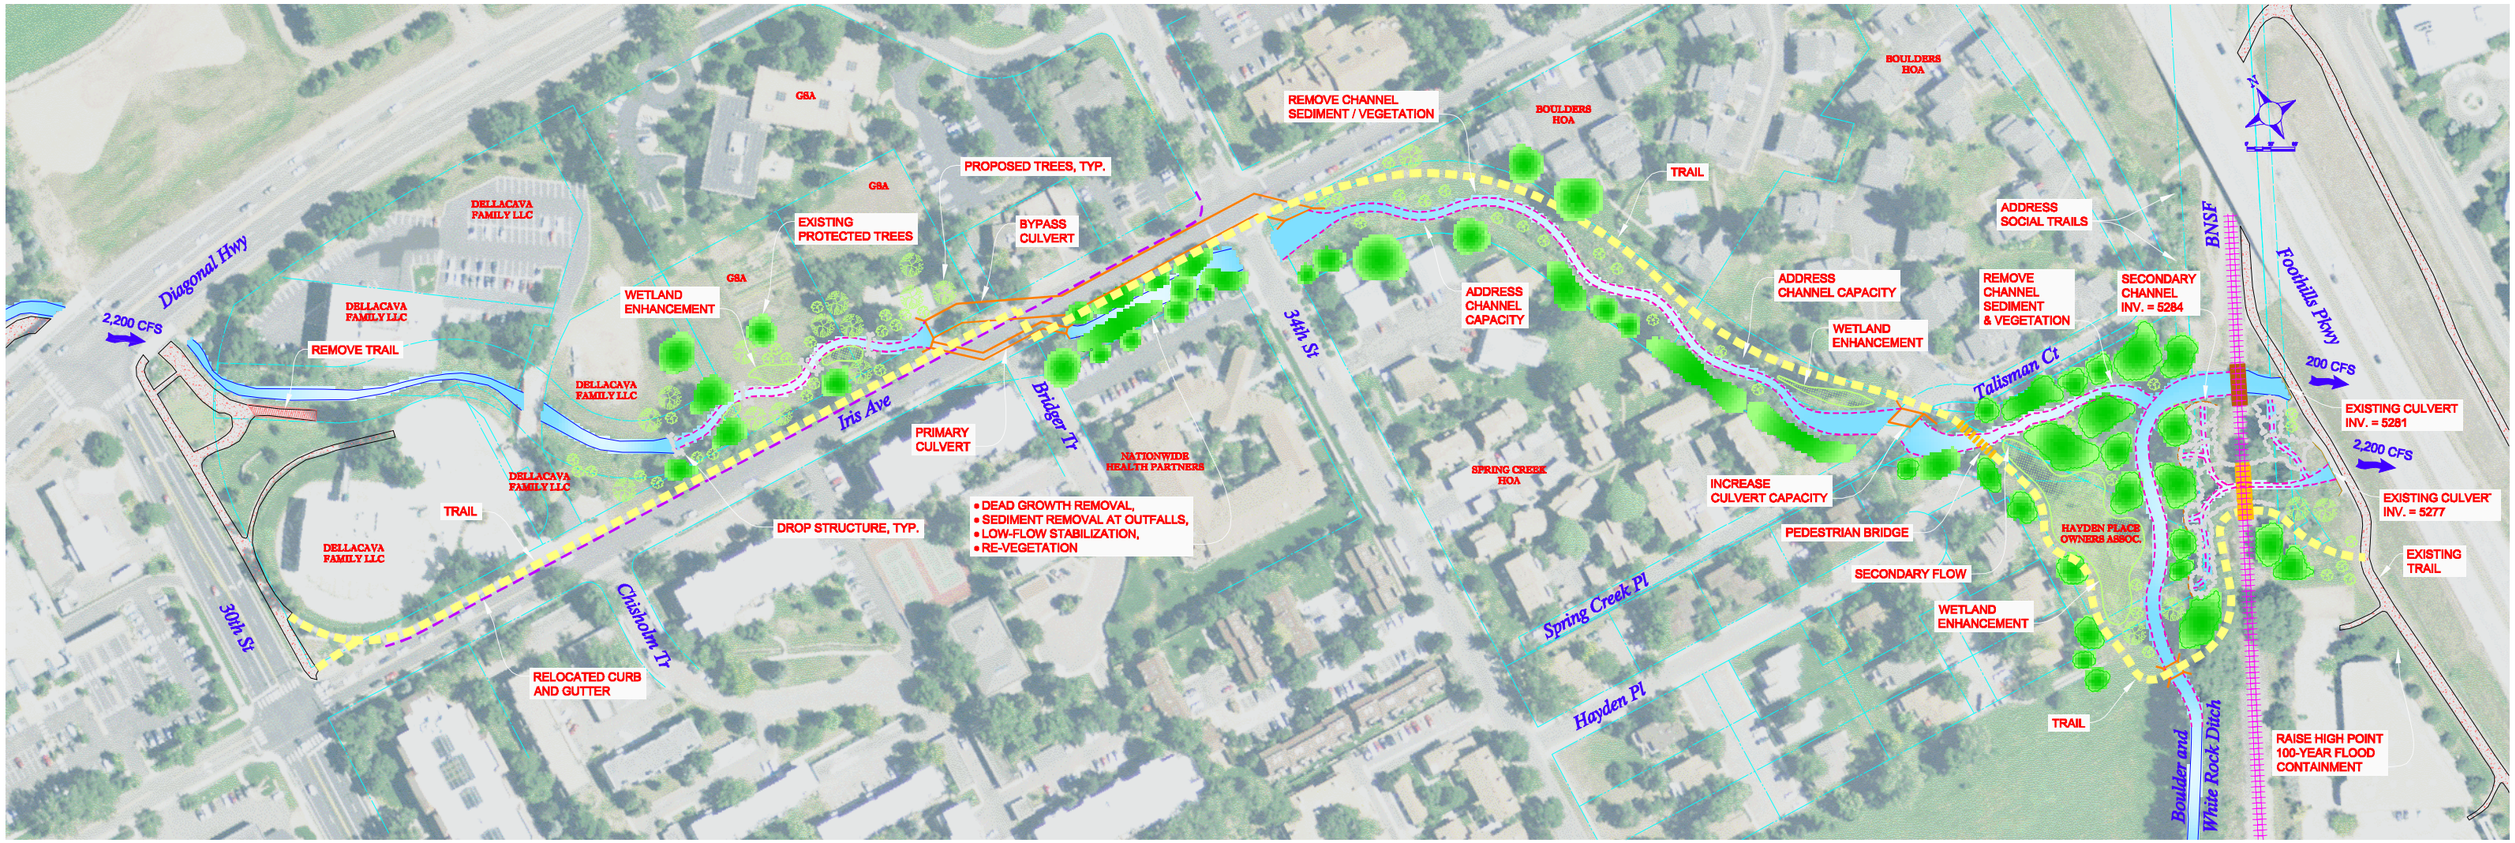
Diagonal Hwy
2,200 CFS
REMOVE TRAIL
DELLACAVA FAMILY LLC
DELLACAVA FAMILY LLC
DELLACAVA FAMILY LLC
DELLACAVA FAMILY LLC
DELLACAVA FAMILY LLC
GSA
GSA
GSA
EXISTING PROTECTED TREES
PROPOSED TREES, TYP.
BYPASS CULVERT
WETLAND ENHANCEMENT
Iris Ave
PRIMARY CULVERT
Bridger Tr
NATIONWIDE HEALTH PARTNERS
DROP STRUCTURE, TYP.
• DEAD GROWTH REMOVAL,
• SEDIMENT REMOVAL AT OUTFALLS,
• LOW-FLOW STABILIZATION,
• RE-VEGETATION
TRAIL
30th St
Chisholm Tr
RELOCATED CURB AND GUTTER
REMOVE CHANNEL SEDIMENT / VEGETATION
BOULDERS HOA
TRAIL
34th St
ADDRESS CHANNEL CAPACITY
SPRING CREEK HOA
BOULDERS HOA
ADDRESS SOCIAL TRAILS
ADDRESS CHANNEL CAPACITY
WETLAND ENHANCEMENT
REMOVE CHANNEL SEDIMENT & VEGETATION
SECONDARY CHANNEL INV. = 5284
Talisman Ct
INCREASE CULVERT CAPACITY
PEDESTRIAN BRIDGE
SECONDARY FLOW
WETLAND ENHANCEMENT
Spring Creek Pl
Hayden Pl
HAYDEN PLACE OWNERS ASSOC.
TRAIL
Boulder and White Rock Ditch
BNSF
Foothills Pkwy
200 CFS
EXISTING CULVERT INV. = 5281
2,200 CFS
EXISTING CULVERT INV. = 5277
EXISTING TRAIL
RAISE HIGH POINT 100-YEAR FLOOD CONTAINMENT