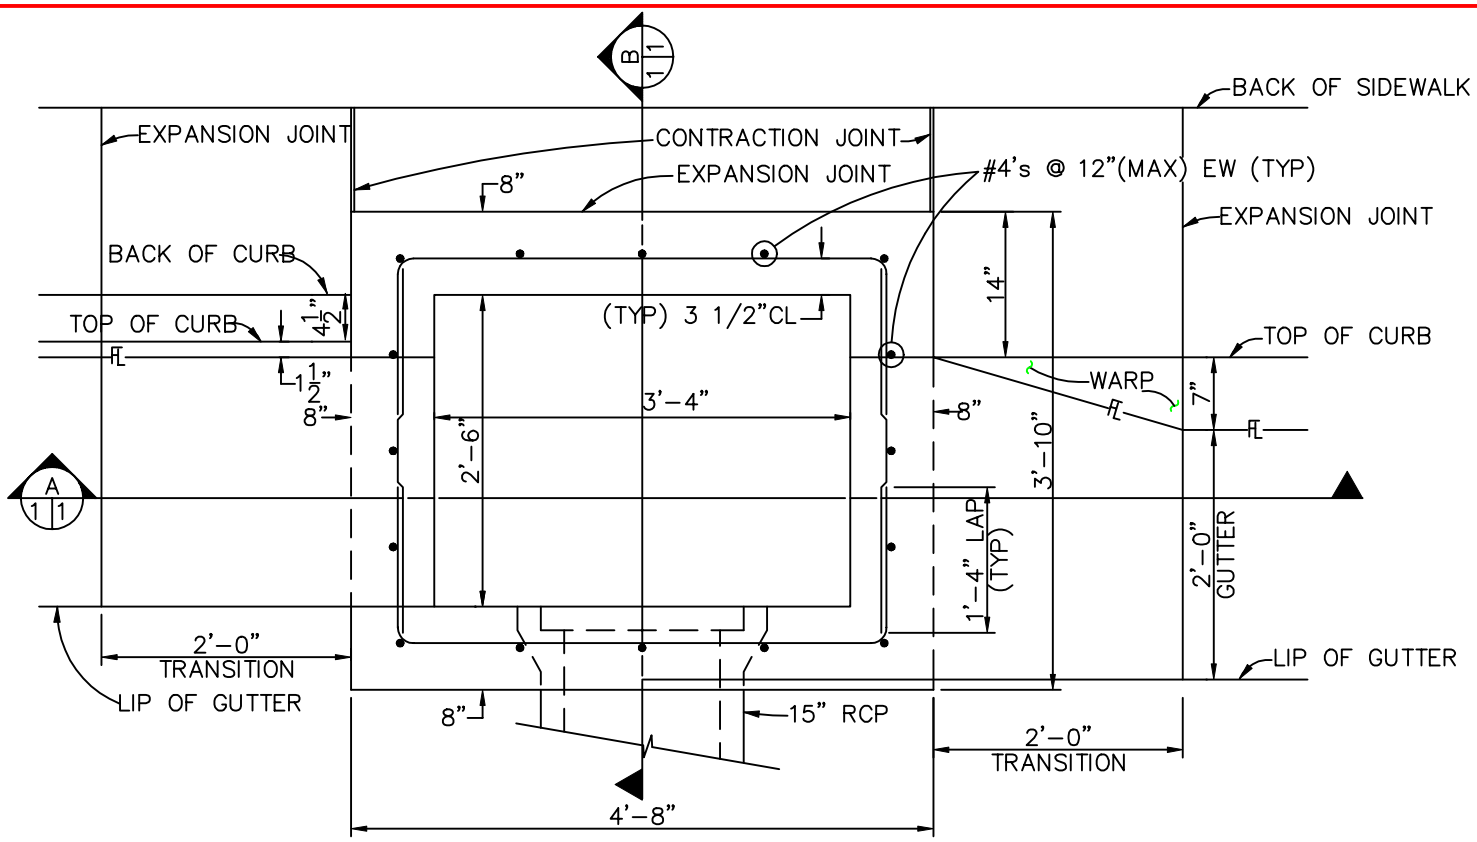

'T'=THROAT OPENING
'T'=6" for 6" VERTICAL CURB & GUTTER
'T'=5" FOR COMBINATION CURB, GUTTER & SIDEWALK
DROP FROM GUTTER FL ELEVATION TO GRATE FL ELEVATION (TRANSITION) IS 2"

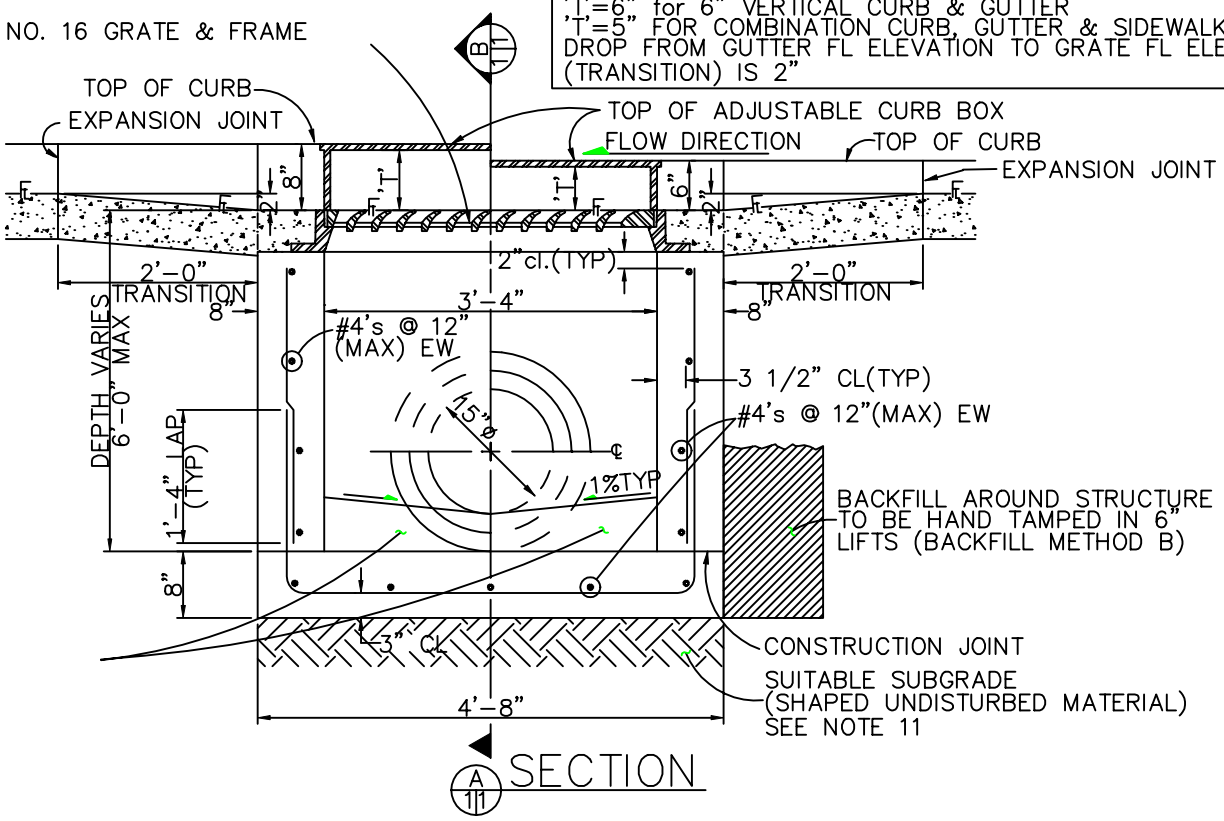

DRAWN BY: JSH

CHECKED BY: RJH

APPROVED BY:
DIRECTOR OF PUBLIC WORKS

CITY OF BOULDER, COLORADO

SINGLE NO. 16 OPEN THROAT INLET ADJUSTABLE CURB BOX

ISSUED: JULY 2, 1998
REVISED: OCT. 17, 2000

DRAWING NO.
7.04A