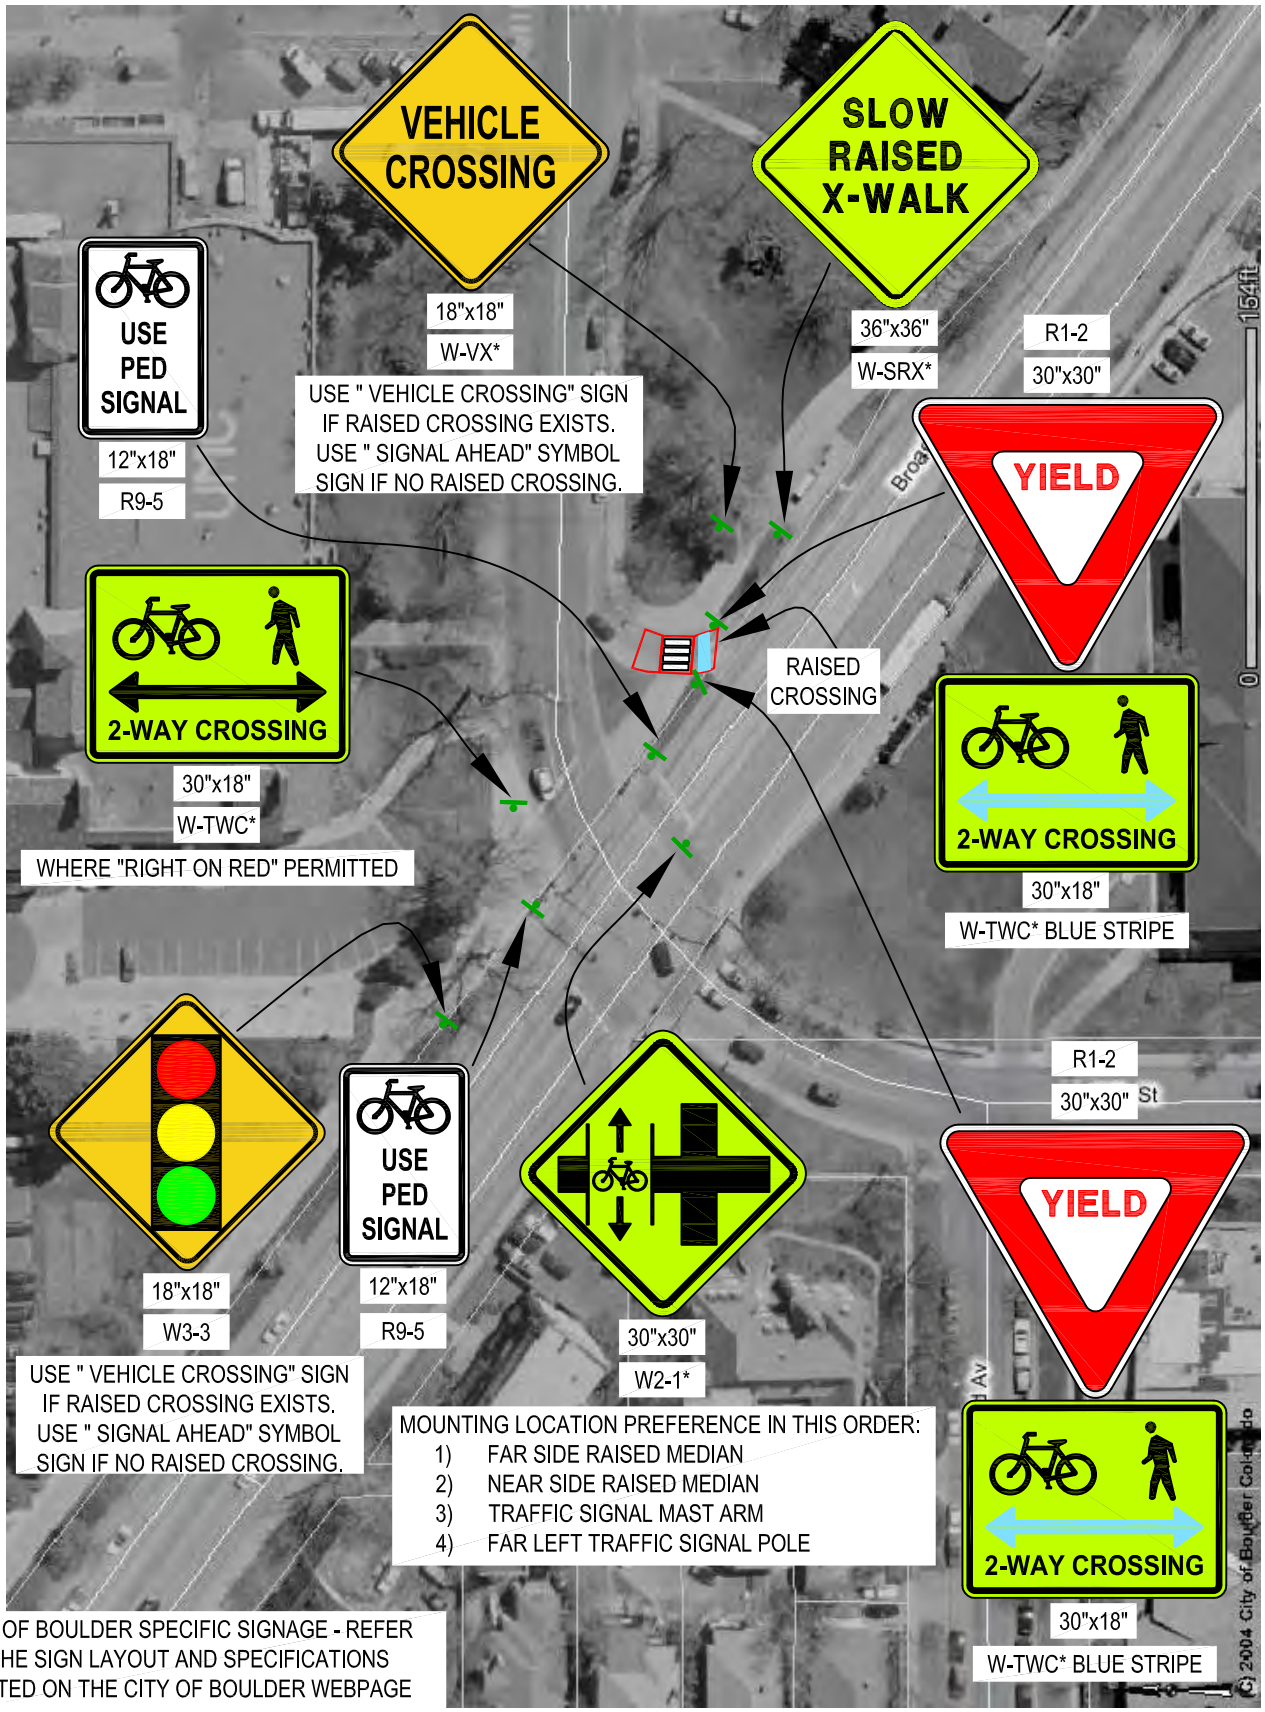

* CITY OF BOULDER SPECIFIC SIGNAGE - REFER TO THE SIGN LAYOUT AND SPECIFICATIONS POSTED ON THE CITY OF BOULDER WEBPAGE

FOX HIGGINS
TRANSPORTATION GROUP

BOULDER BIKEWAY TRAFFIC CONTROL

TYPICAL SIGNALIZED INTERSECTION WITH "RAISED" RIGHT TURN PATH CROSSING

FH Project #	01033	Original Scale	NTS	Date	10/27/09	Drawn by	BF	Figure #	3