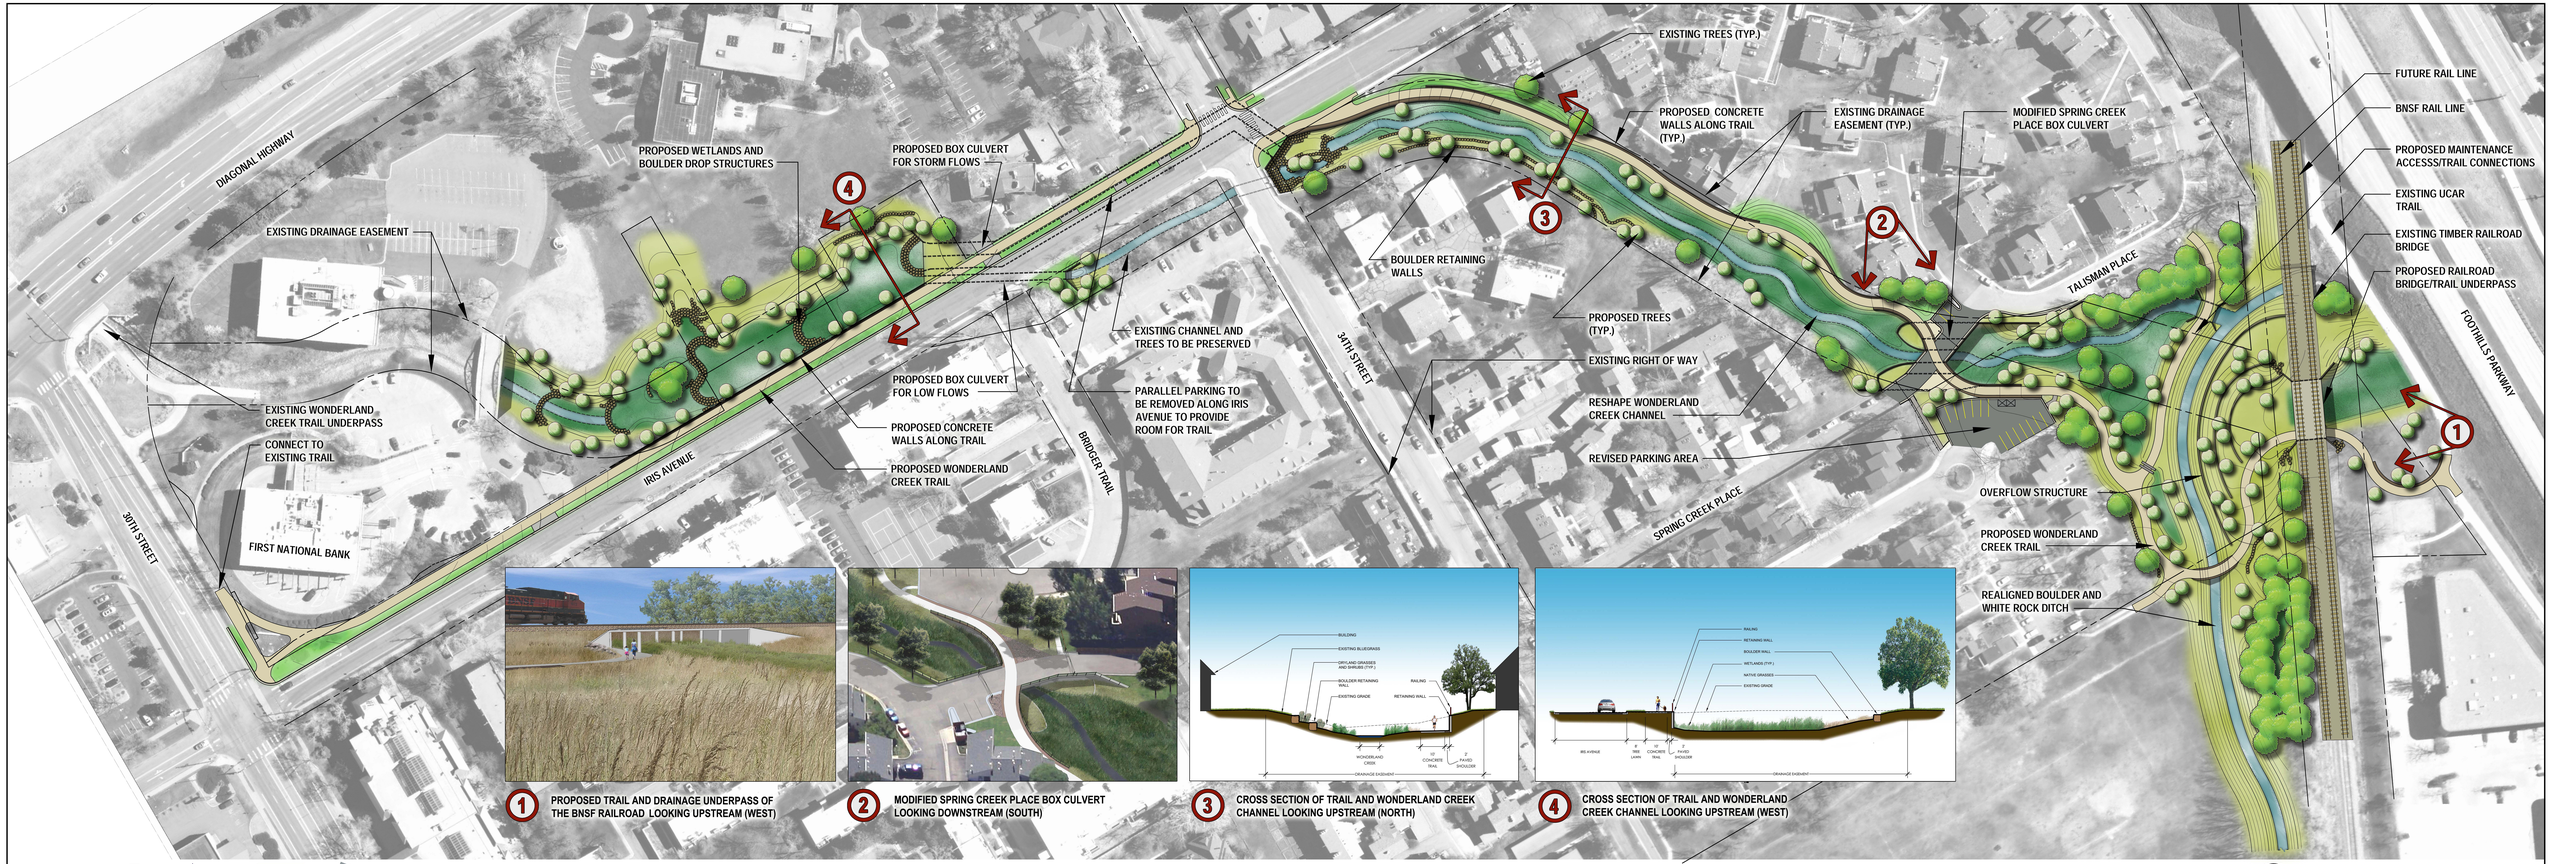


1 PROPOSED TRAIL AND DRAINAGE UNDERPASS OF THE BNSF RAILROAD LOOKING UPSTREAM (WEST)

2 MODIFIED SPRING CREEK PLACE BOX CULVERT LOOKING DOWNSTREAM (SOUTH)

3 CROSS SECTION OF TRAIL AND WONDERLAND CREEK CHANNEL LOOKING UPSTREAM (NORTH)

4 CROSS SECTION OF TRAIL AND WONDERLAND CREEK CHANNEL LOOKING UPSTREAM (WEST)

# WONDERLAND CREEK FLOODPLAIN AND TRAIL IMPROVEMENTS

## PRELIMINARY PLAN

DEPARTMENT OF TRANSPORTATION

Muller Engineering Company Inc. Consulting Engineers

ARCHITERRA GROUP